38 YORK ROAD / HITCHIN / HERTS - Existing plans and elevations scale 1:100 date OCT. 2017 drawing no. HM-17492-01 (A3 drawing sheet)

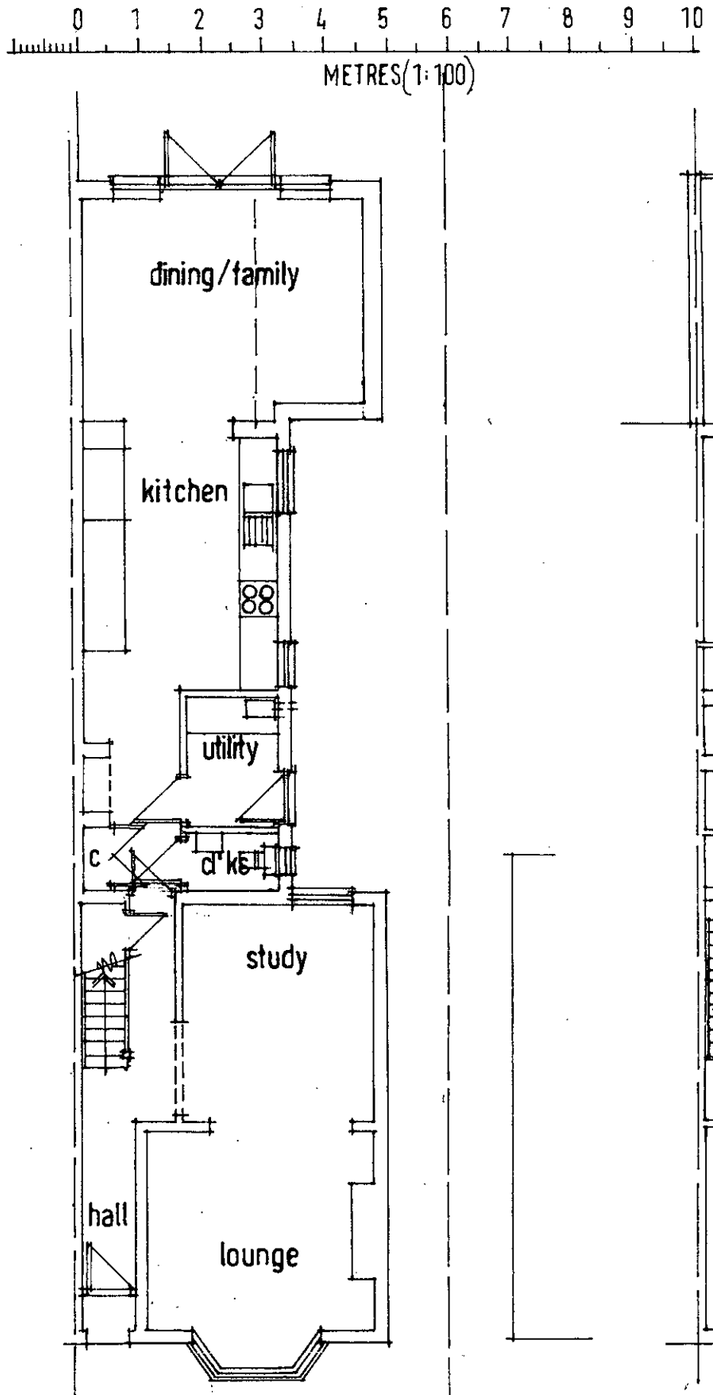

GROUND FLOOR PLAN

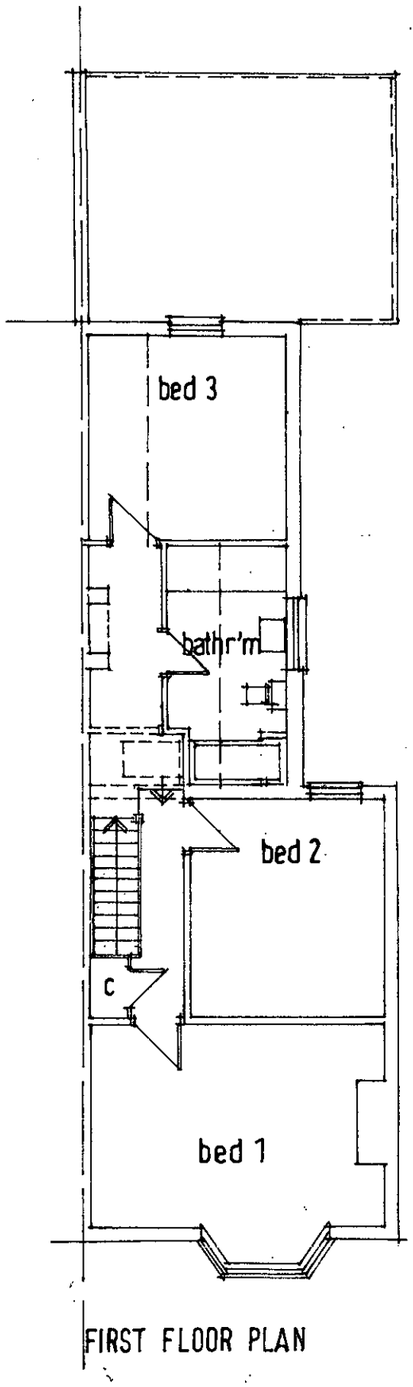

FIRST FLOOR PLAN

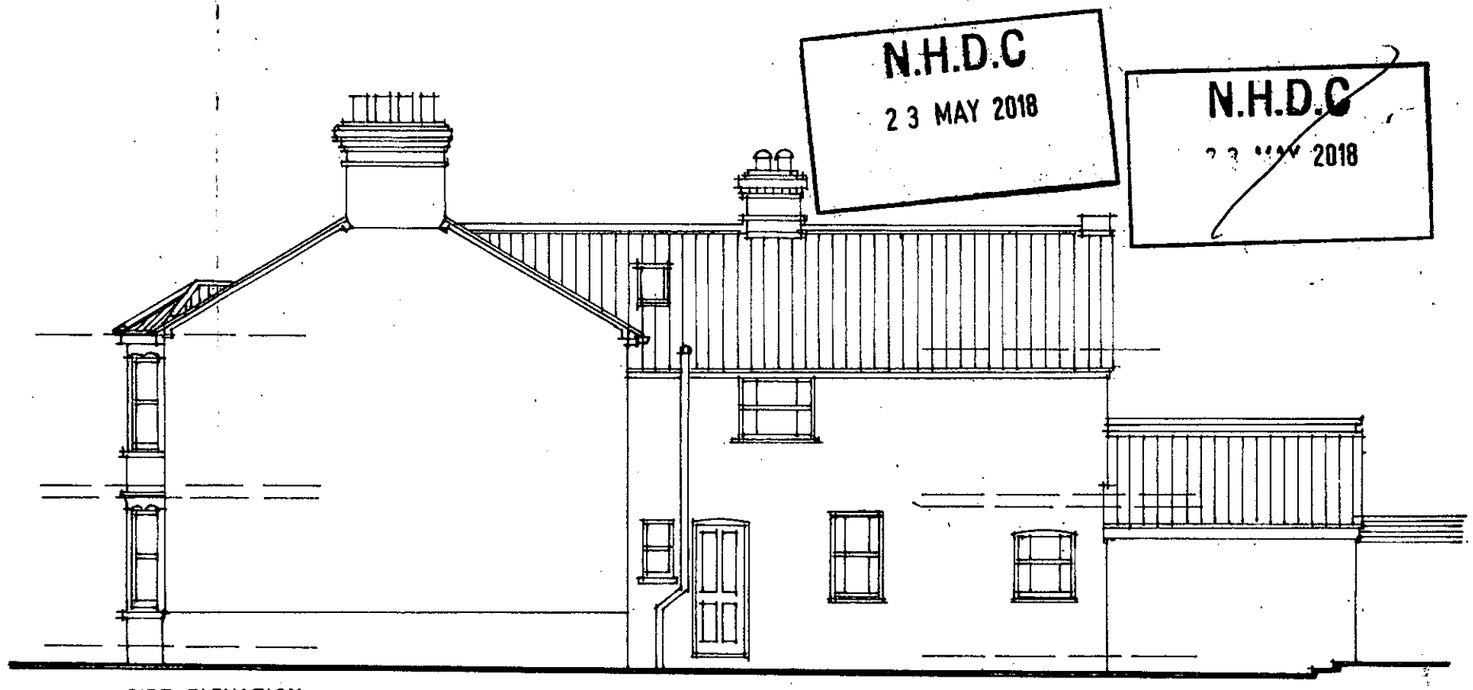

SIDE ELEVATION

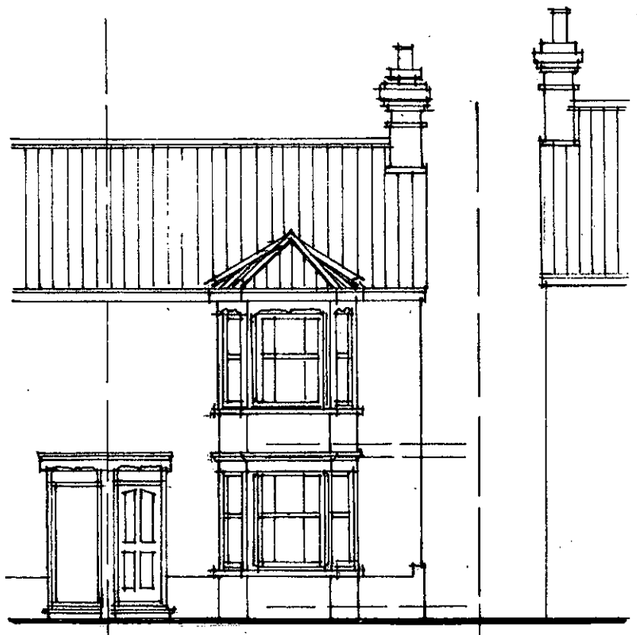

FRONT ELEVATION

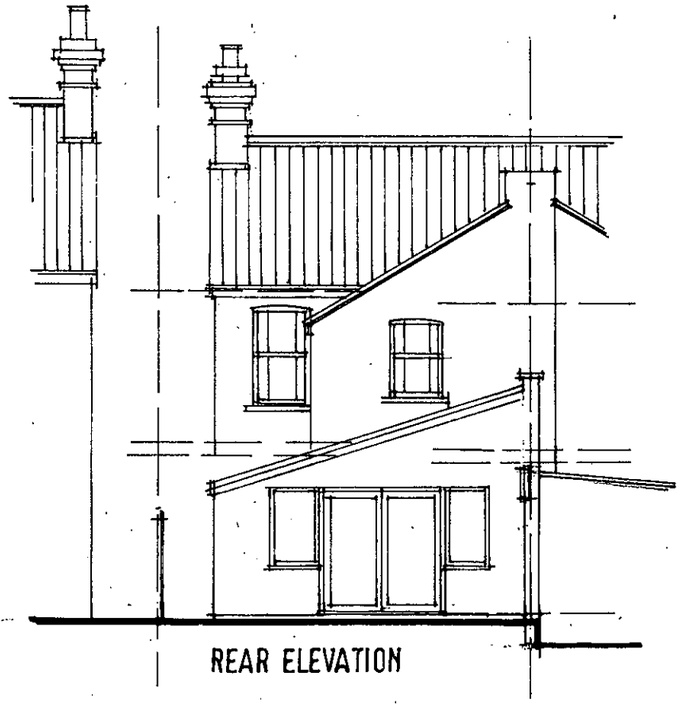

REAR ELEVATION