


Ordnance Survey, (c) Crown Copyright 2022. All rights reserved. Licence number 100022432

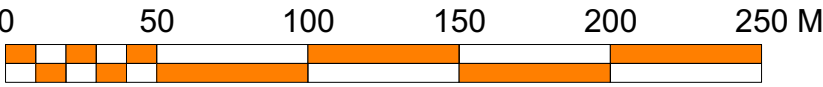

Site area = 0.1ha

No.	Date:	Revision Notes:	Revised By:	Notes:	dp architects design planning architecture RIBA Chartered Practice CIAT Chartered Institute of Architectural Technicians DP Architects The Old Brewery Tap, 3 Shitburn Street, Watlington, Oxfordshire, OX49 5BU Tel: 01491 613 066 Email: mail@dparchitects.co.uk	Client		KNIGHTS DEVELOPMENTS		Drawing		SITE LOCATION PLAN	
A	20/10/2023	Site area added				Project		BIBBSWORTH HALL FARM CLASS Q BARN CONVERSION					
B	22/11/2023	Red and blue lines changed from dashed to solid lines						BIBBS HALL LANE AYOT ST LAWRENCE HITCHIN SG4 8EN					
						Scale 1:2500 @A2	Dwg No.	Revision					
						Drawn HFC	22 BIBB SL03	B					
					Date NOV 22	Status PLANNING							