


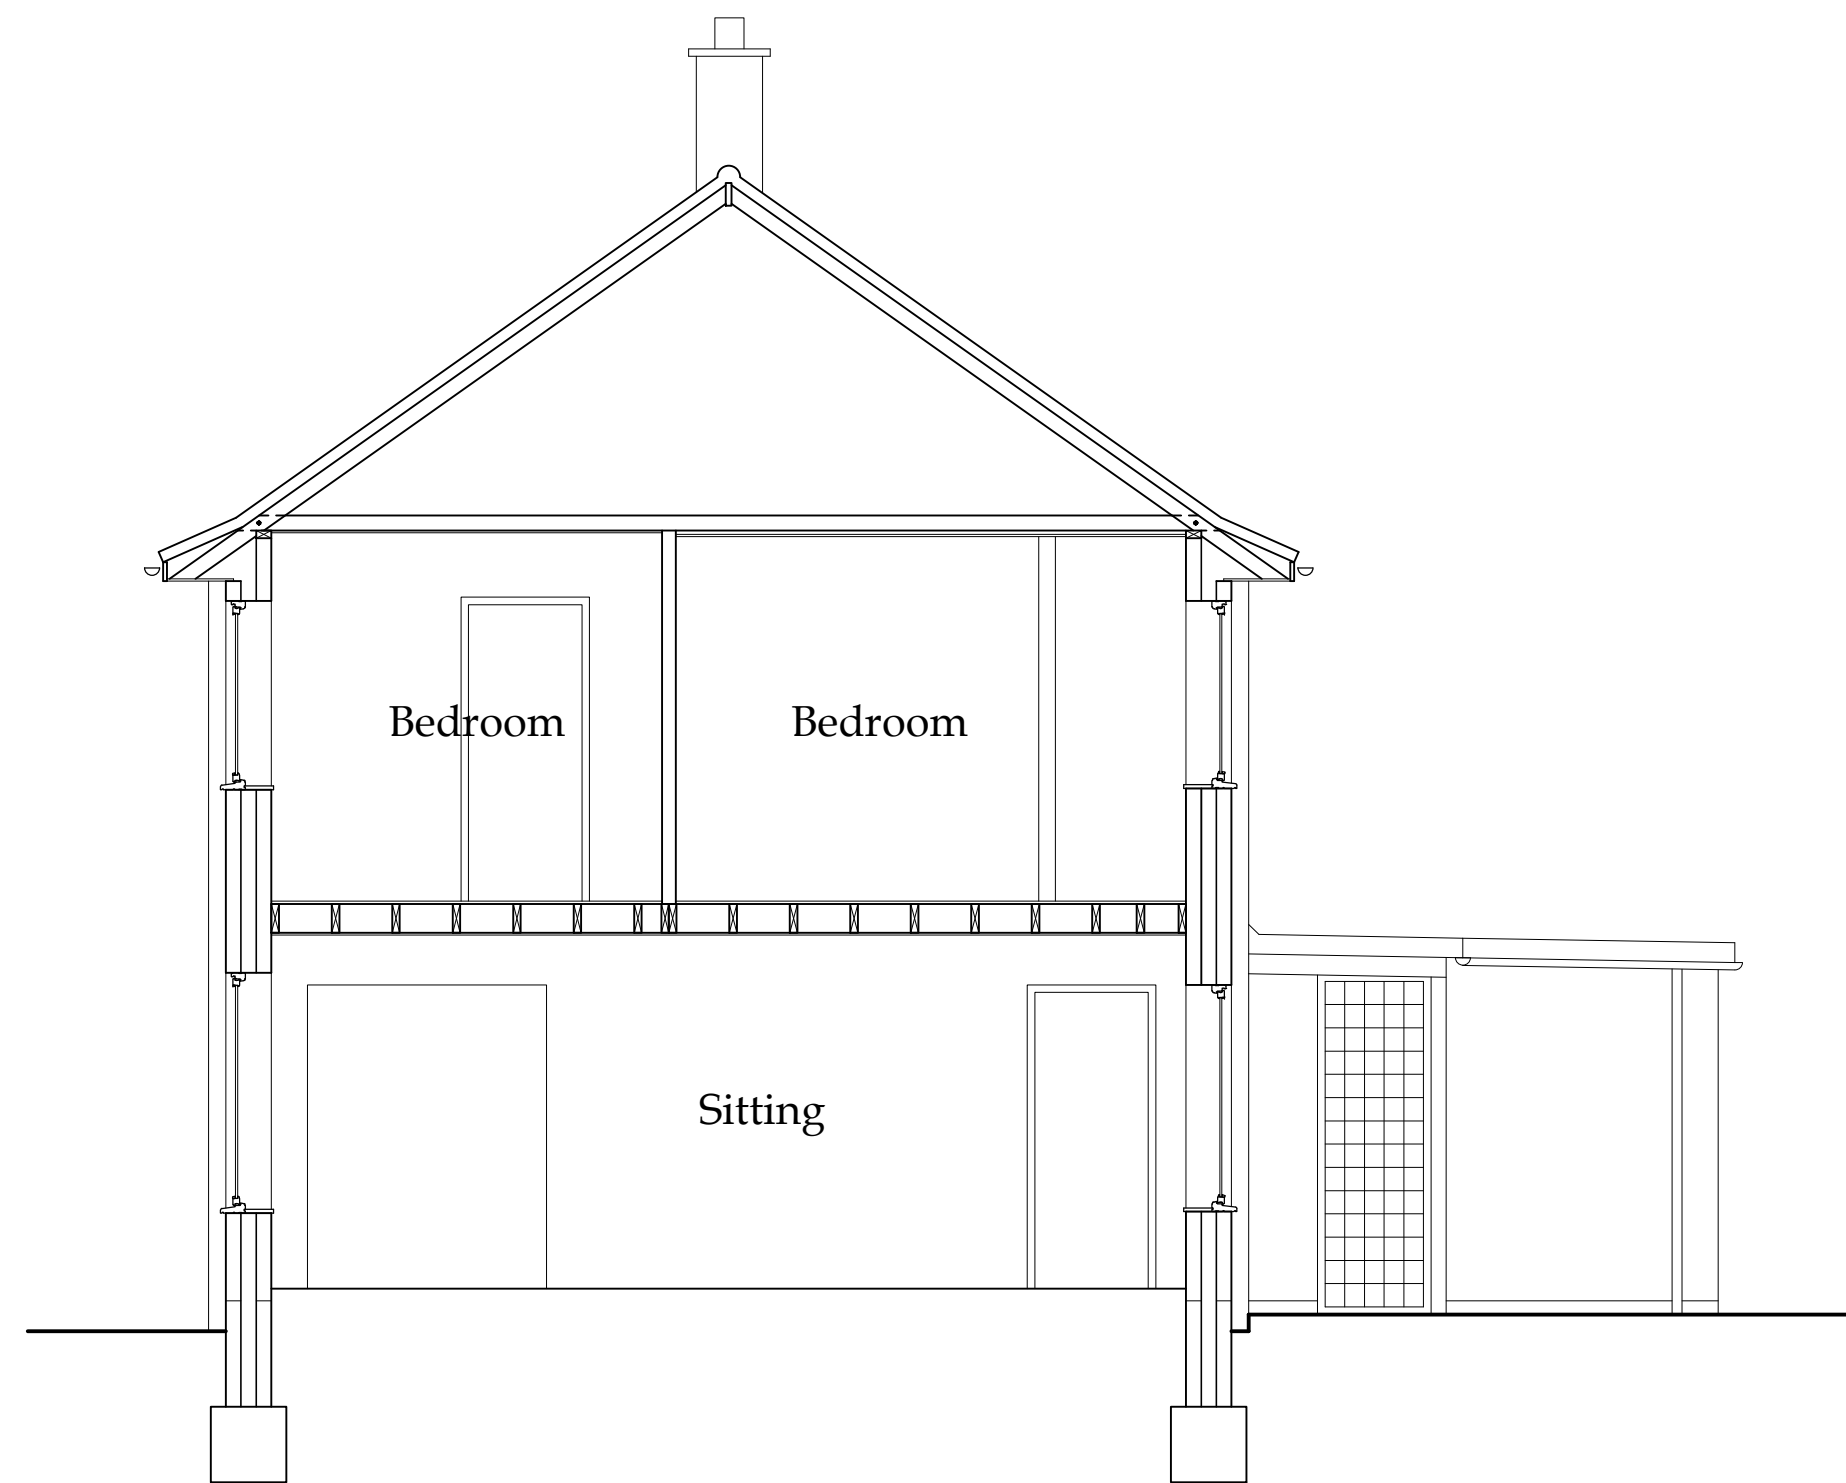


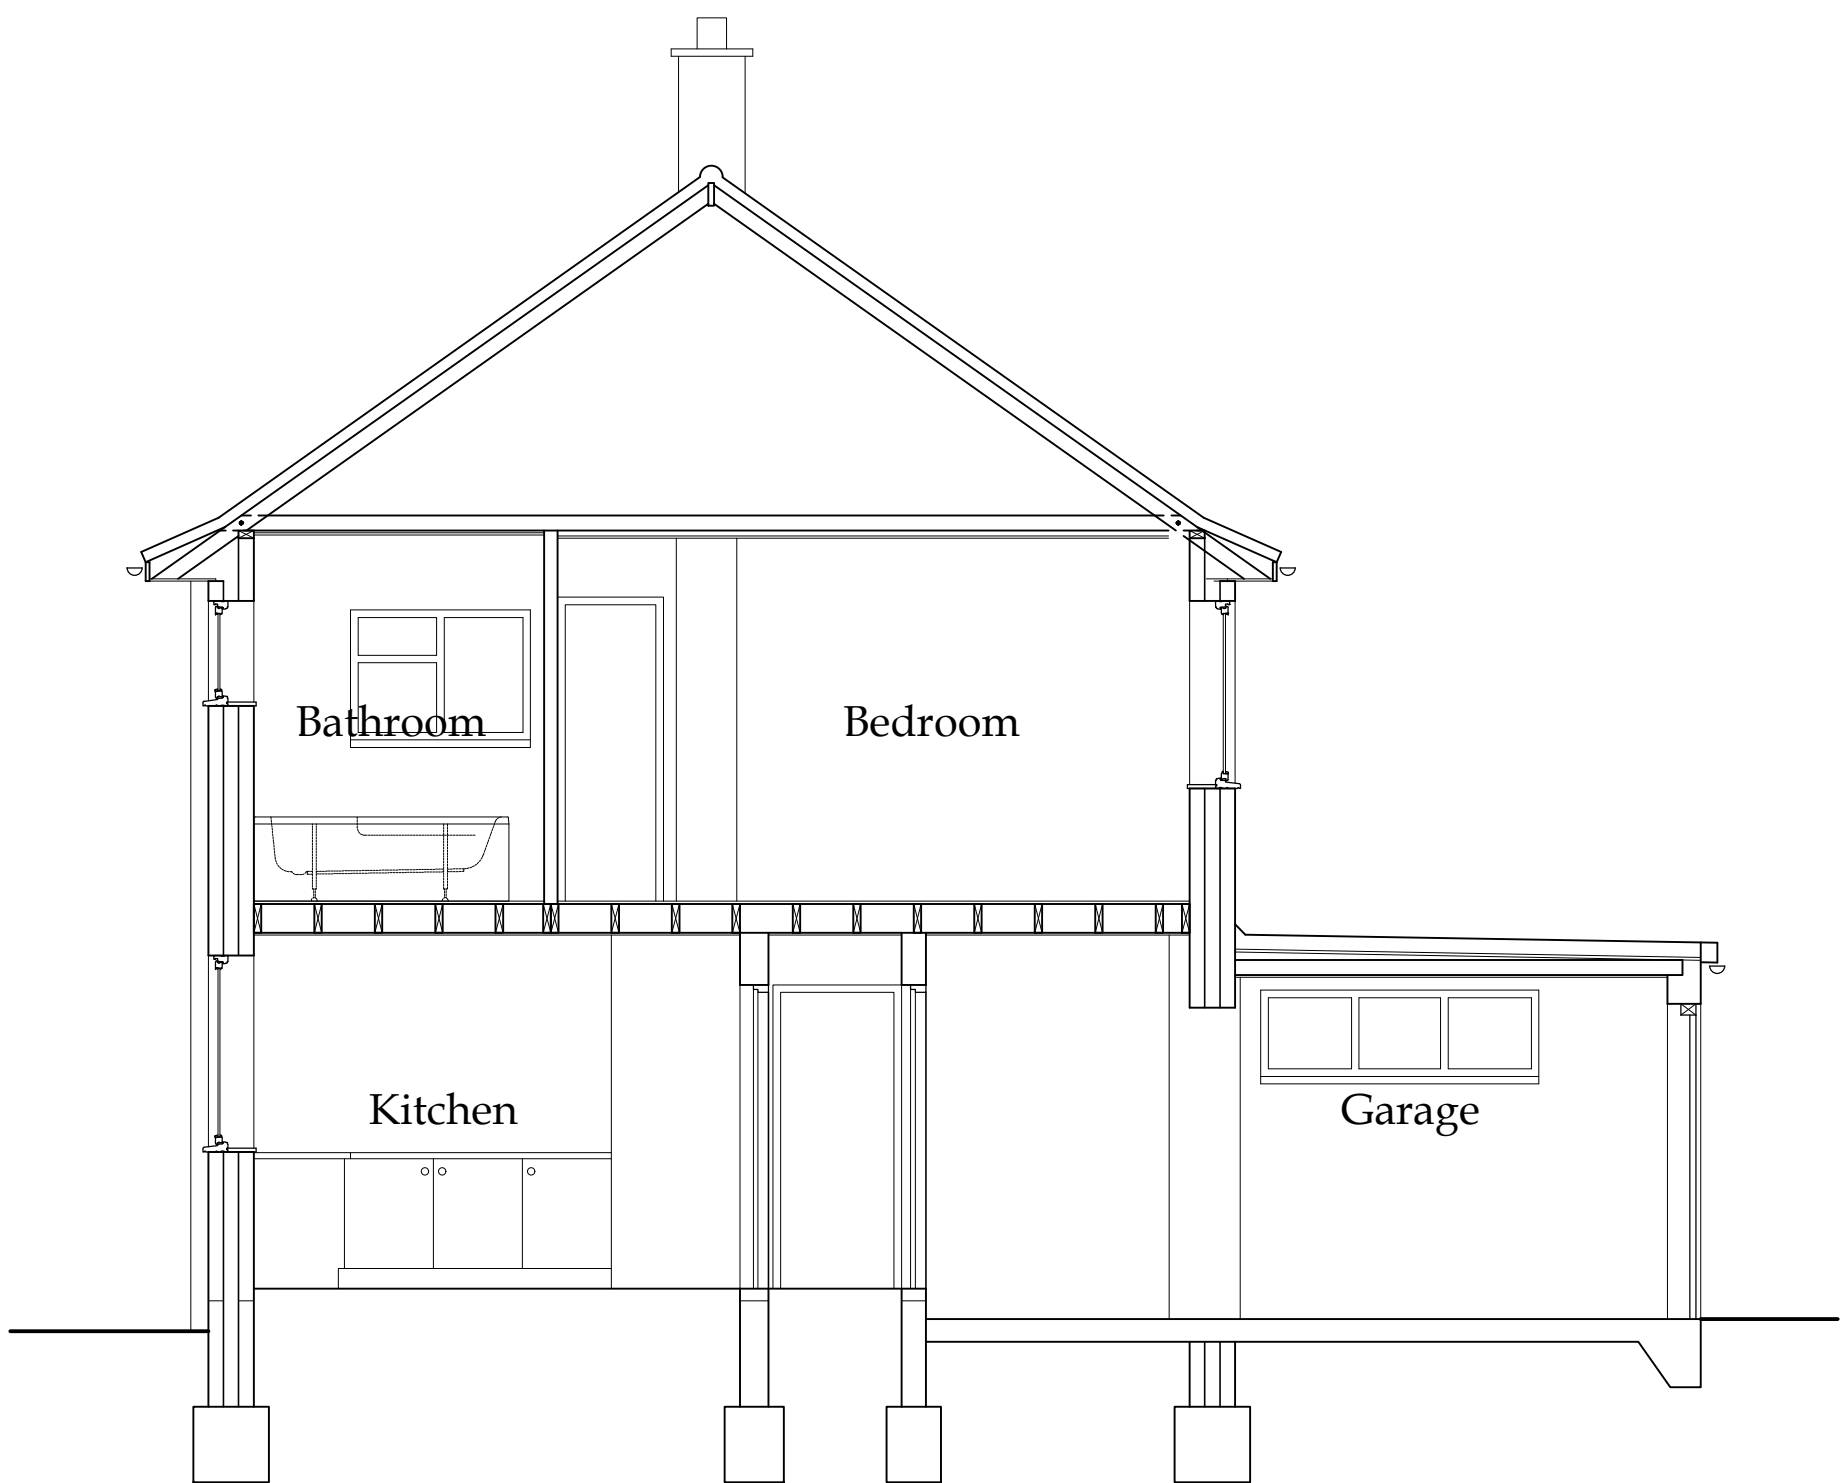


Section A-A

 

Section B-B

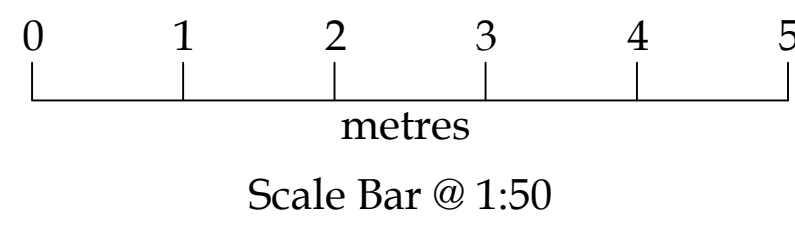

Roof Layout

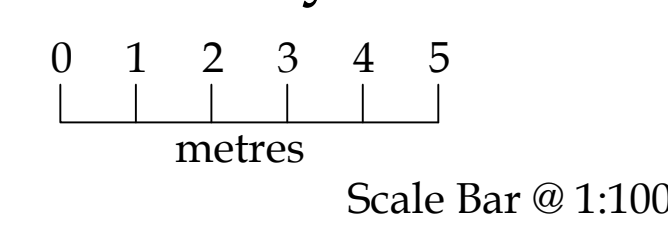

all dimensions to be checked on site as work commences
and any discrepancies or omissions reported immediately.

client Mr. & Mrs. Mandefield,
80 London Road,
Knebworth,
SG3 6HB.

job title: Proposed Two Storey Rear Extension
And Garage Conversion.

dwg title: Existing Sections and Roof Layout.

dwg. no:	2022032-SU-002	drawn by:	PK	scales:	1:50, 1:100 @ A1
revision suffix:	-	status:	Survey	date:	Mar 2022
Rev.	Description				Date
-	-				-

KDR ARCHITECTURAL LTD.

ARCHITECTURAL AND DEVELOPMENT CONSULTANTS

P.O. Box 1643,
Kempston,
MK42 5EJ.



C.A.B.E

VAT Reg. No. 338 0209 20

Tel: 01582 ~476404

www.kdr.org.uk

enquiries@kdr.org.uk