
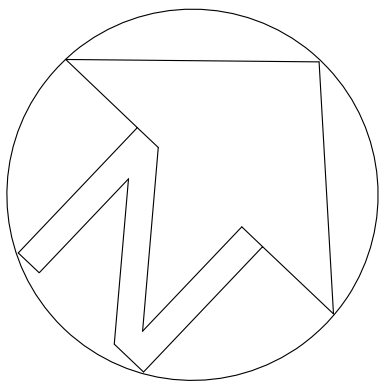


Scale 1:200

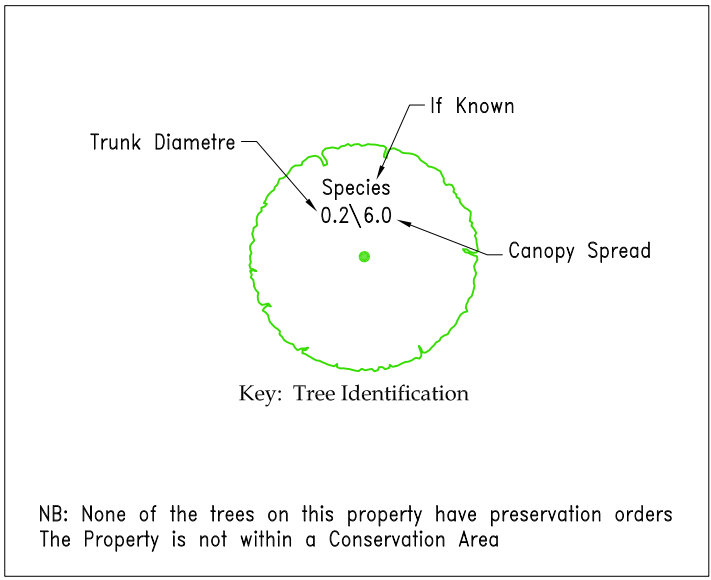

Driveway owned by "Treetops"
Right of Access for "Grassways"

Newlands Lane

Entrance to
The White House

Tree and adjacent shrubs to be
removed or cut back to allow
vehicle access to new garage

Treetops

Proposed Block Plan

Including
Tree & Parking Detail

Scale 1 : 200

Title: Proposed Two Storey Side / Rear Extension
Pitched Roofs to Existing Extended Dormers
New Porch & Garage, following Demolition of
Existing Porch & Garage
Solar Panels and Replacement Fenestration

Detail: Proposed Block Plan

Property: Treetops Newlands Lane Hitchin SG4 9BB

Client: Mr & Mrs Conway

Drawing size A1

Scale's: 1:200

Date: March 2026

Drawing No.

Rev

3rd ANGLE

Sheet: 1 of 1

0781BP

A