




Section F-F - New Footpath Link / Bridleway - Active Travel Link

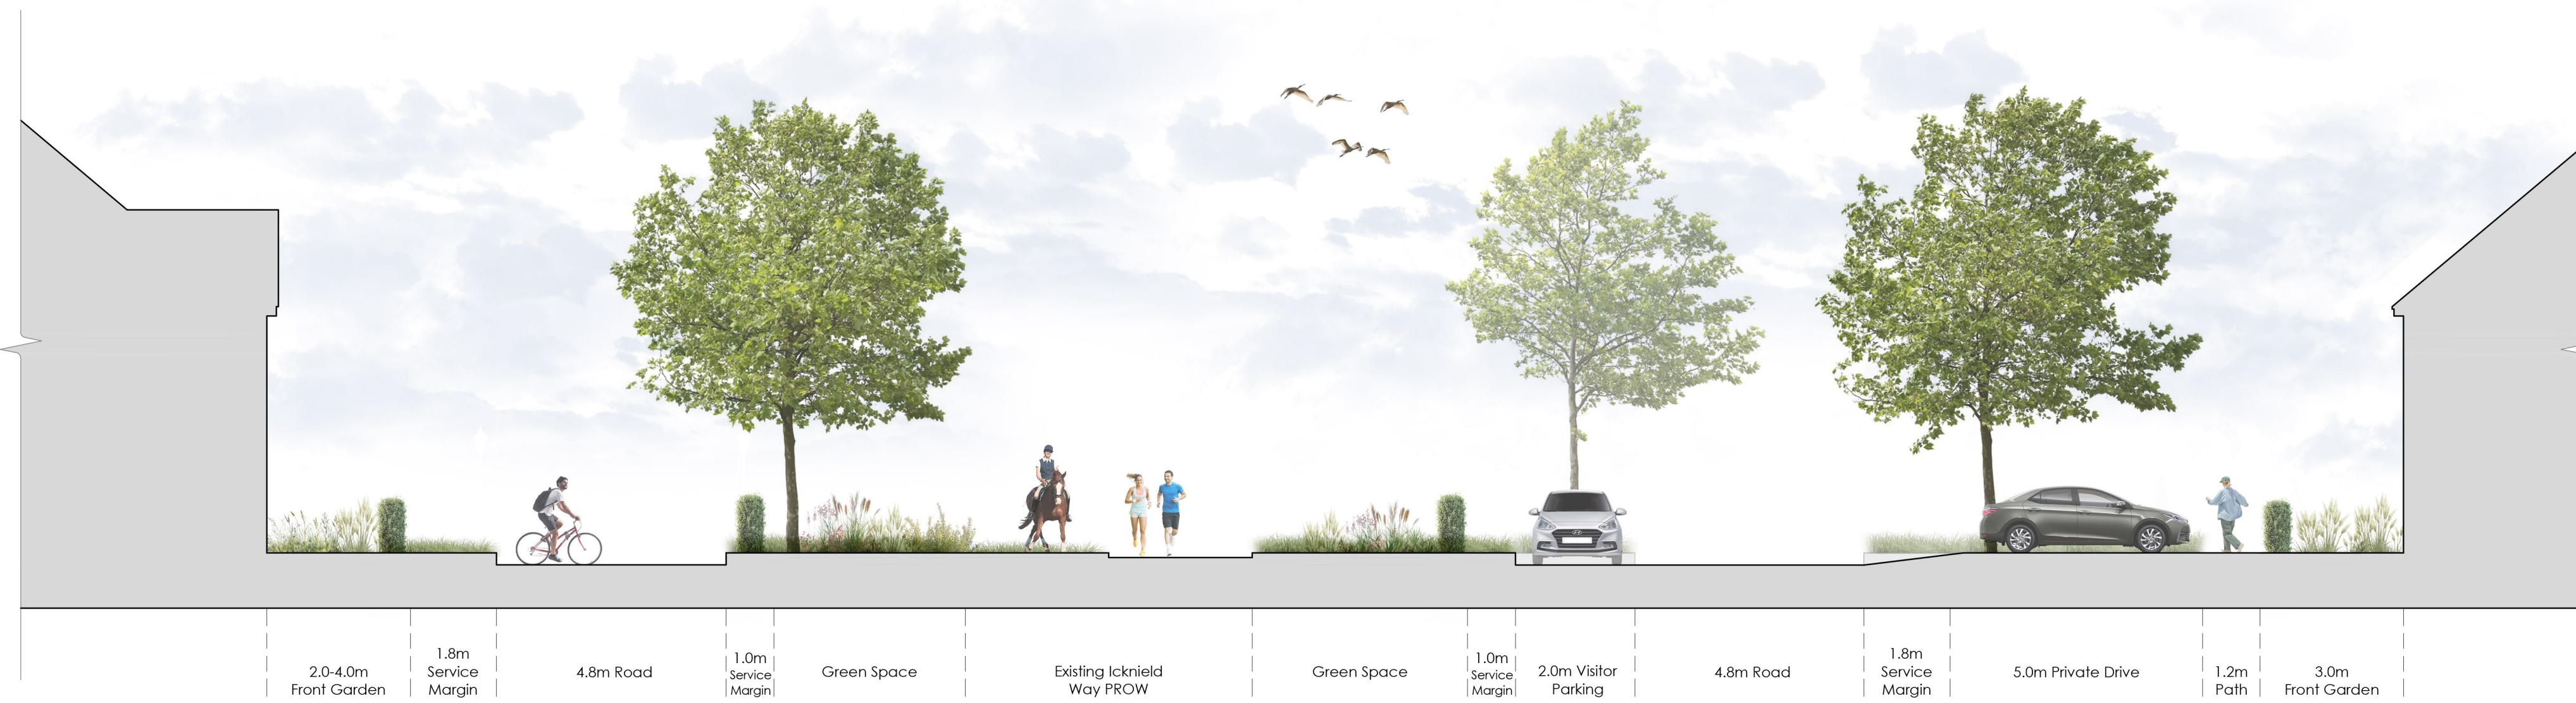


Section G-G - Icknield Way Existing PROW - Active Travel Link



Key Plan - NTS

This drawing and the design are the copyright of ON Architecture Ltd only. This drawing should not be copied or reproduced without written consent. All dimensions are to be checked on site prior to setting out and fabrication and ON Architecture Ltd should be notified of any discrepancy prior to proceeding further. For Construction & Fabrication Purposes - Do not scale from this drawing, use only the illustrated dimensions herein. Additional dimensions are to be requested and checked directly. Illustrated information from 3rd party consultants/specialists is shown as indicatively only. See other consultant / specialist drawings for full information and detail. All aspects of the architectural design concerning fire performance / fire safety (whether or not illustrated / annotated) are to be considered as 'For Approval' only, irrespective of the drawing status / suitability.

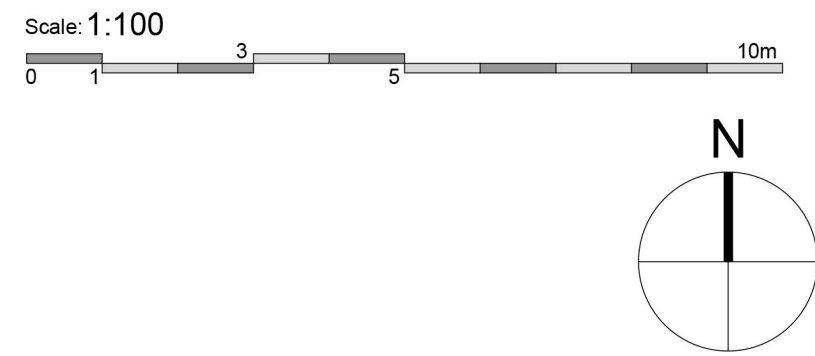

Revision Note & Date		Note	Amended	Checked
Rev	Date			

On Architecture
Logan House
St Andrews Close
Canterbury
CT1 2RP

onarchitecture.co.uk
info@onarchitecture.co.uk
01227 634334

Project Title
**Proposed Residential Development,
Land at Pound Farm, Bedford Road**

Client Details
Bugler Group Ltd

Drawing Title
Street Section Diagrams F-F & G-G

BIM Number				
N/A				
Scale	Date	Drawn	Checked	
1:100 @ A1	Jan 2026	IA	RDT	

Drawing Status

Planning Issue

Project No.	Drawing No.	Status	Revision
22.072	312	P	-