



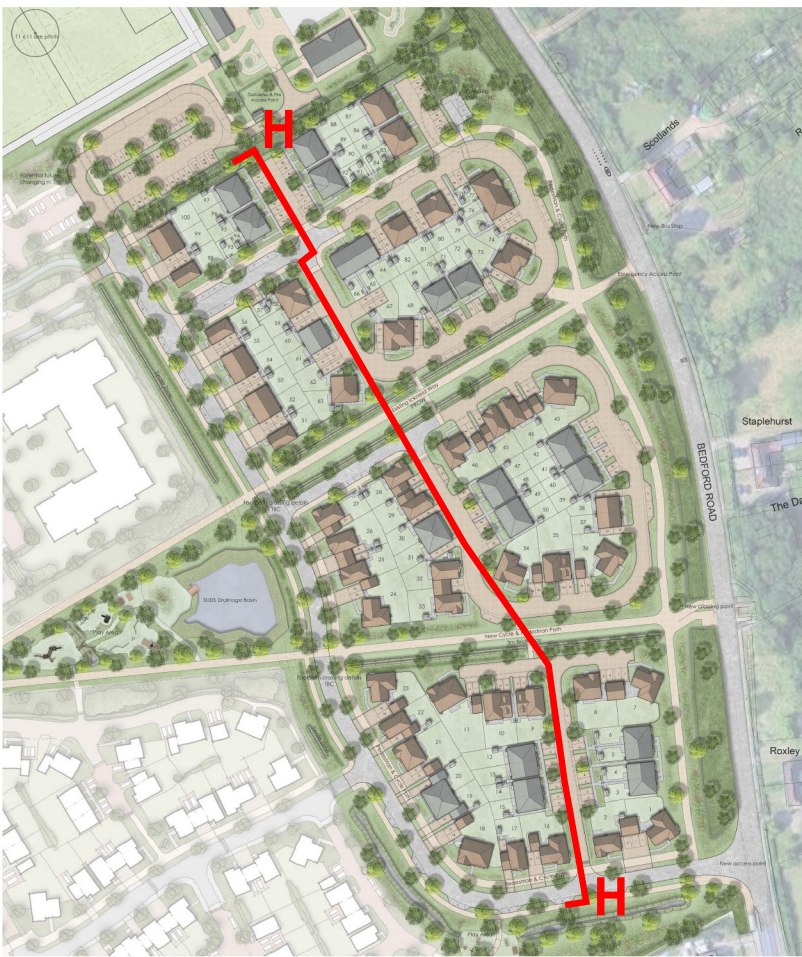

This drawing and the design are the copyright of ON Architecture Ltd only. This drawing should not be copied or reproduced without written consent. All dimensions are to be checked on site prior to setting out and fabrication and ON Architecture Ltd should be notified of any discrepancy prior to proceeding further. For Construction & Fabrication Purposes - Do not scale from this drawing, use only the illustrated dimensions herein. Additional dimensions are to be requested and checked directly. Illustrated information from 3rd party consultants/specialists is shown as indicatively only. See other consultant / specialist drawings for full information and detail. All aspects of the architectural design concerning fire performance / fire safety (whether or not illustrated / annotated) are to be considered as 'For Approval' only, irrespective of the drawing status / suitability.

Scale: 1:200
0 2 6 10 20m

Key Plan - NTS

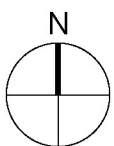

Plot 16 Plots 14 & 15 Plots 12 & 13 Plots 9 New Cycle & Pedestrian Path Plot 33 Plot 32 Plots 30-31 Plot 29 Plot 28 Plot 27

Street Scene H-H

Revision Note & Date			
Rev	Date	Note	
			Amended Checked



Plot 28 Existing Icknield Way PROW Plots 62&63 Plots 60&61 Plots 57-59 Plots 93-95 Plots 96&97

Street Scene H-H (Continued)

ON

ARCHITECTURE

On Architecture
Logan House
St Andrews Close
Canterbury
CT1 2RP

onarchitecture.co.uk
info@onarchitecture.co.uk
01227 634334

Project Title
Proposed Residential Development,
Land at Pound Farm, Bedford Road
Client Details
Bugler Group Ltd

Drawing Title
Proposed Street Scene H-H

BIM Number

Scale	Date	Drawn	Checked
1:200 @ A1	Jan 2026	KY	RDT

Drawing Status
Planning Issue

Project No.	Drawing No.	Status	Revision
22.072	303	P	-