


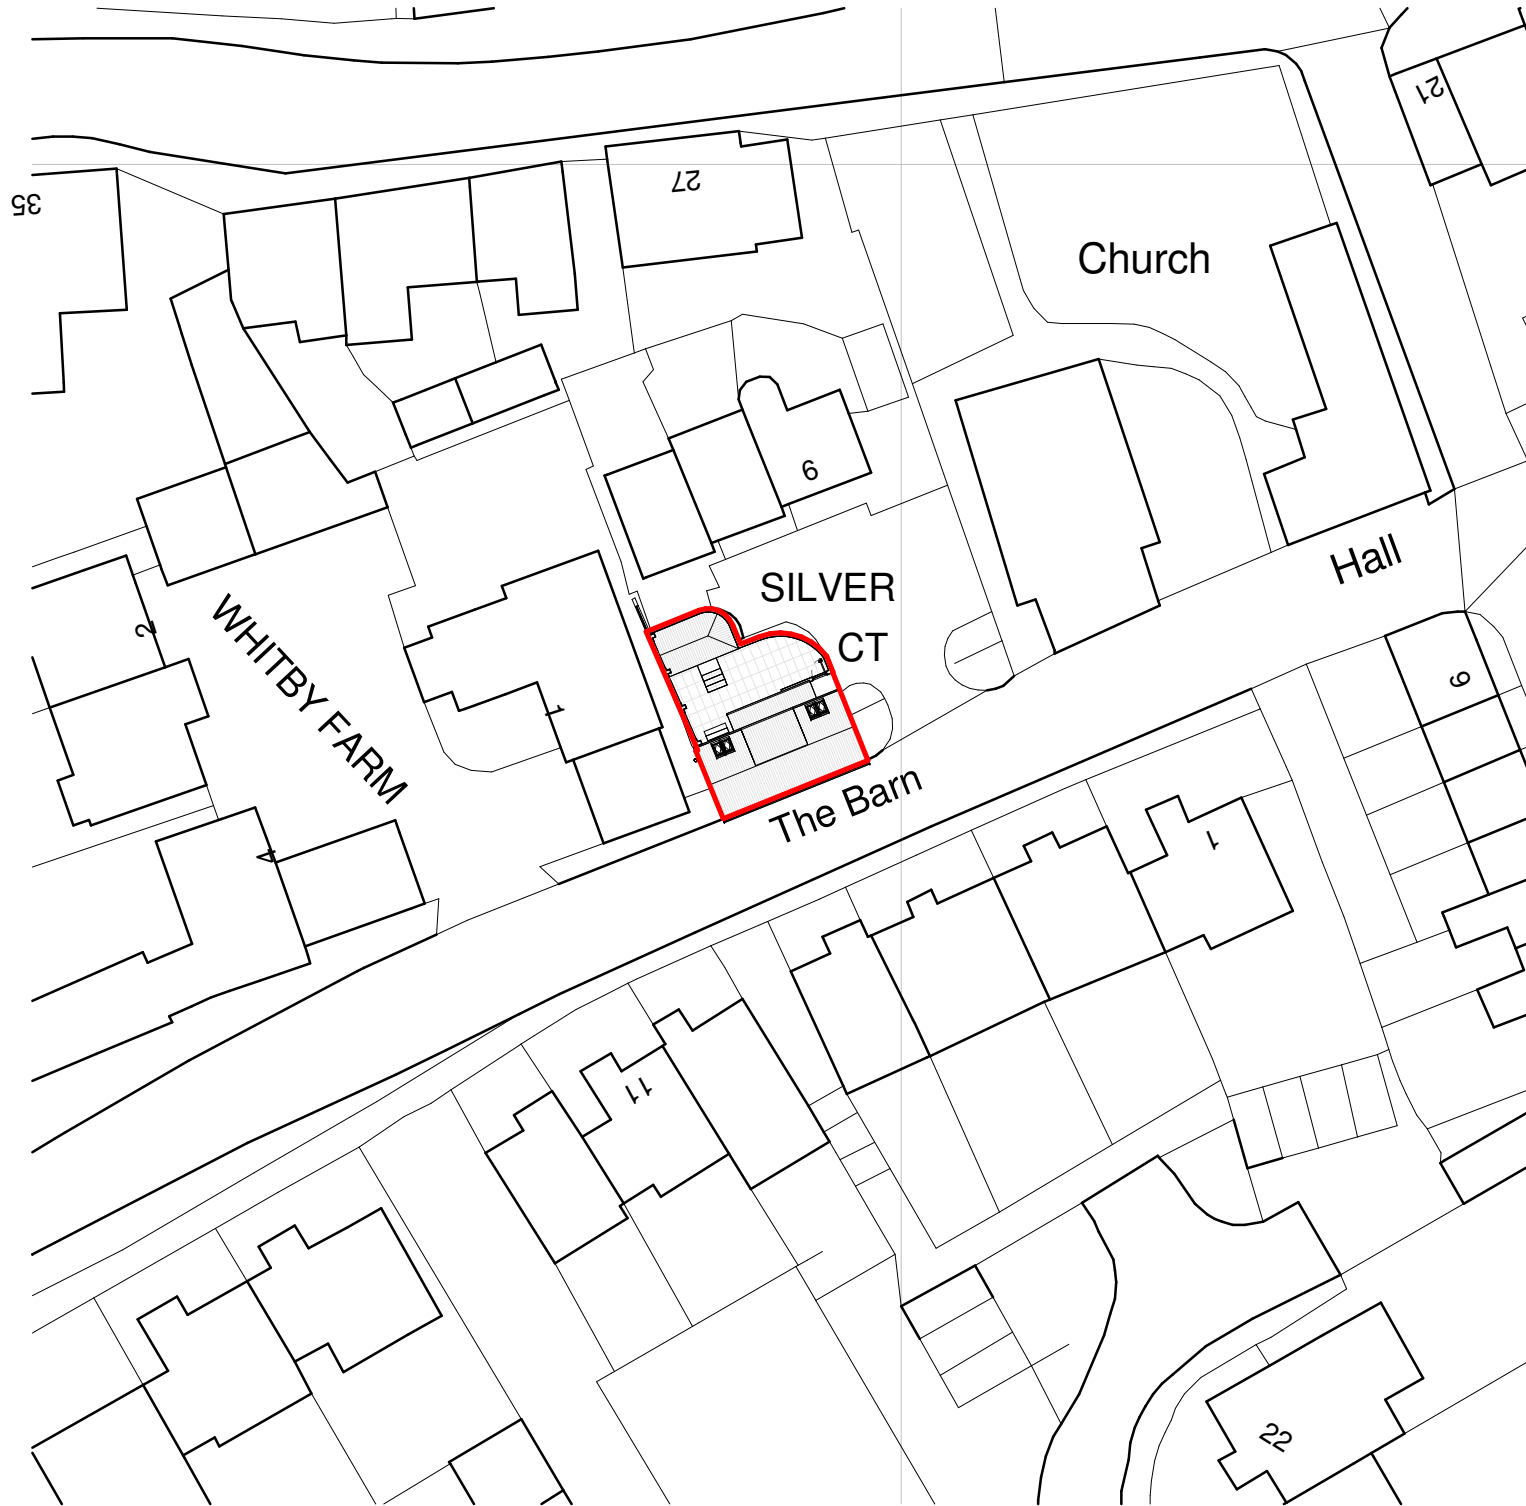

2 BLOCK PLAN (existing)
1 : 500 @A3

0 5 10 15 20m



1 Location Plan
1 : 1250 @A3

0 25 50m