

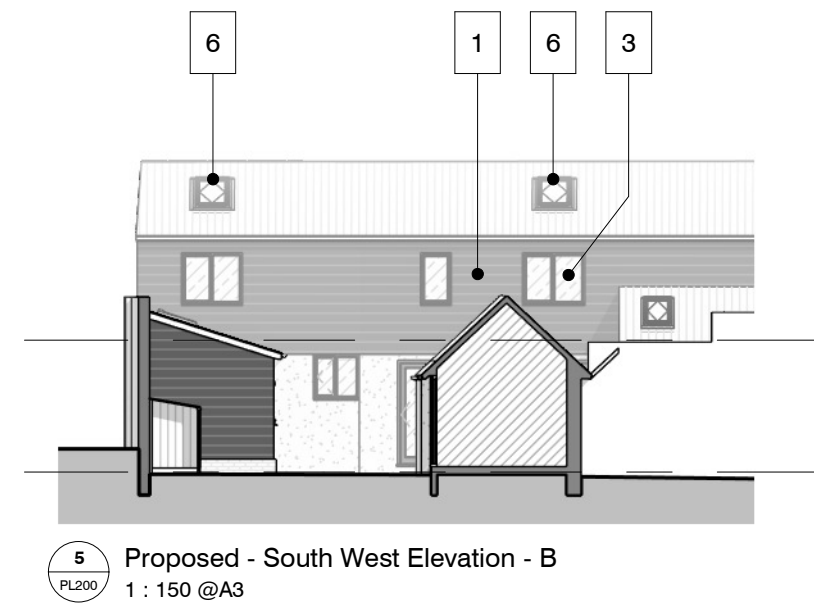


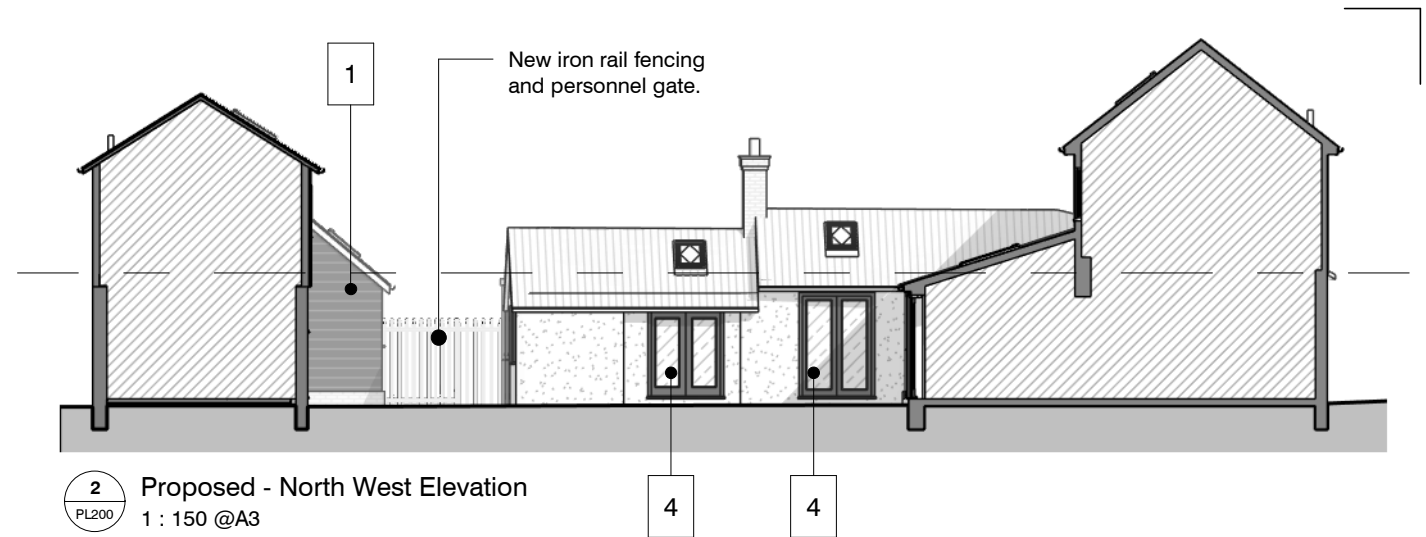

Materials Legend	
1	Black painted feather edge weatherboard - horizontal 175 (7") board width with sectional thicknesses of 25mm (1") at the lower, exposed edge, tapering down to 6mm (1/4") at the top edge) Black painted in Rawlins Thermoguard Flame retardant timber paint.
2	Facing brickwork to match existing dwelling.
3	UPVC casement windows in dark grey/black. Residence Collection R9 Heritage window system.
4	New aluminium doors, dark grey/black.
5	Velux - GGL - 550x780 (CK02) - conservation rooflight.
6	Velux - GGL - 660x980 (FK04) - conservation rooflight.
7	Velux - GGL - 940x1180 (PK06) - conservation rooflight.
8	Black fascia and soffit boards to match adjacent.
9	Black UPVC rainwater goods.
10	Reconstituted Slate roof tiles to match existing adjacent buildings.

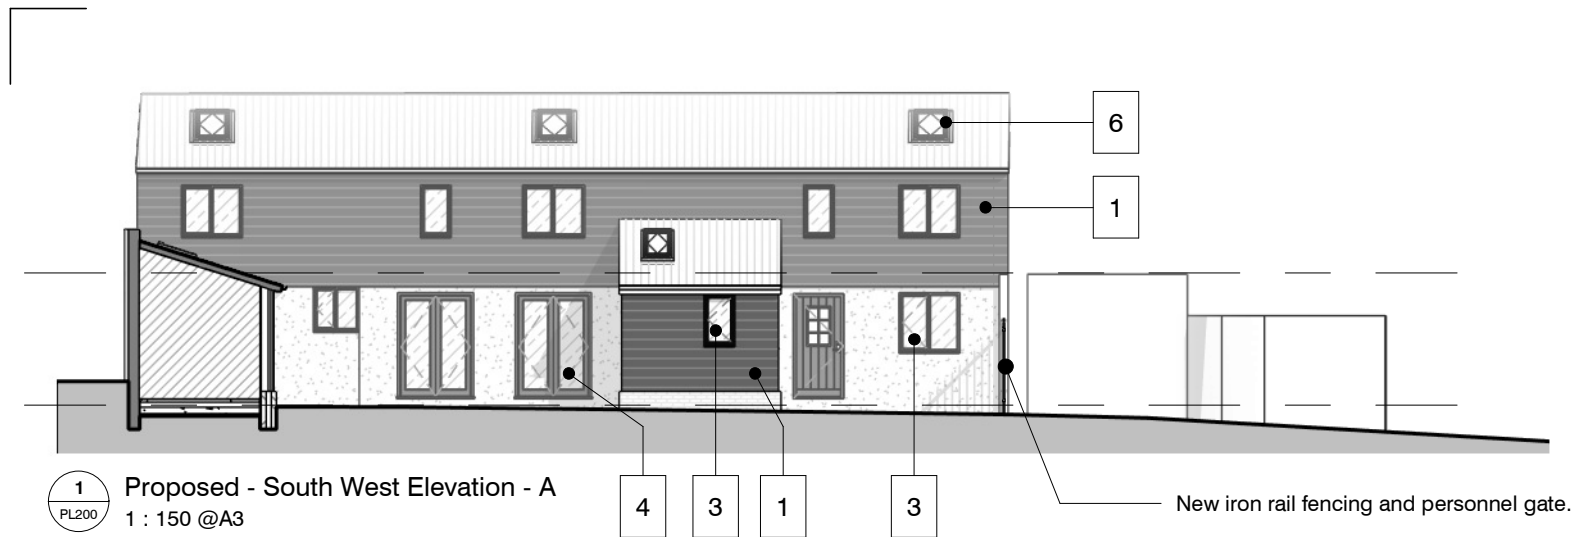