
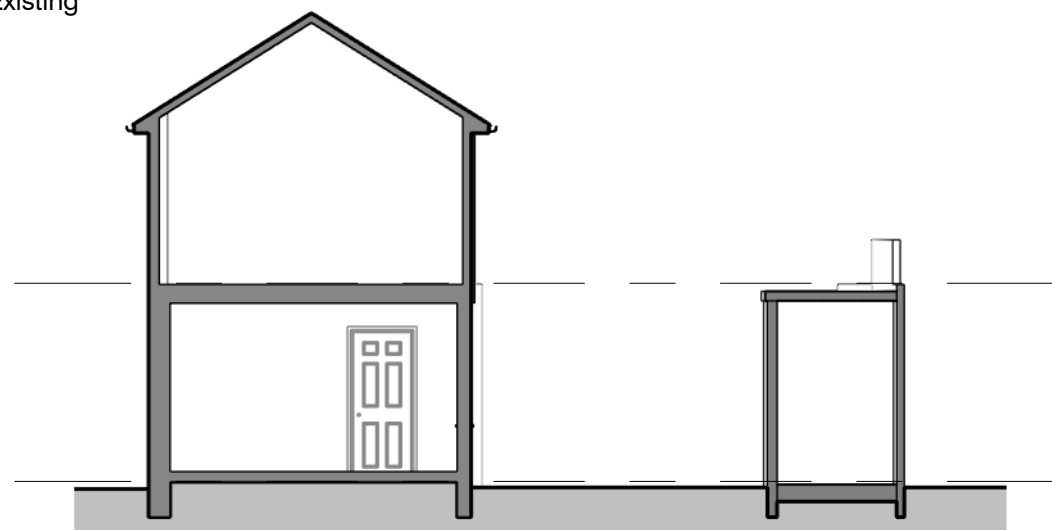


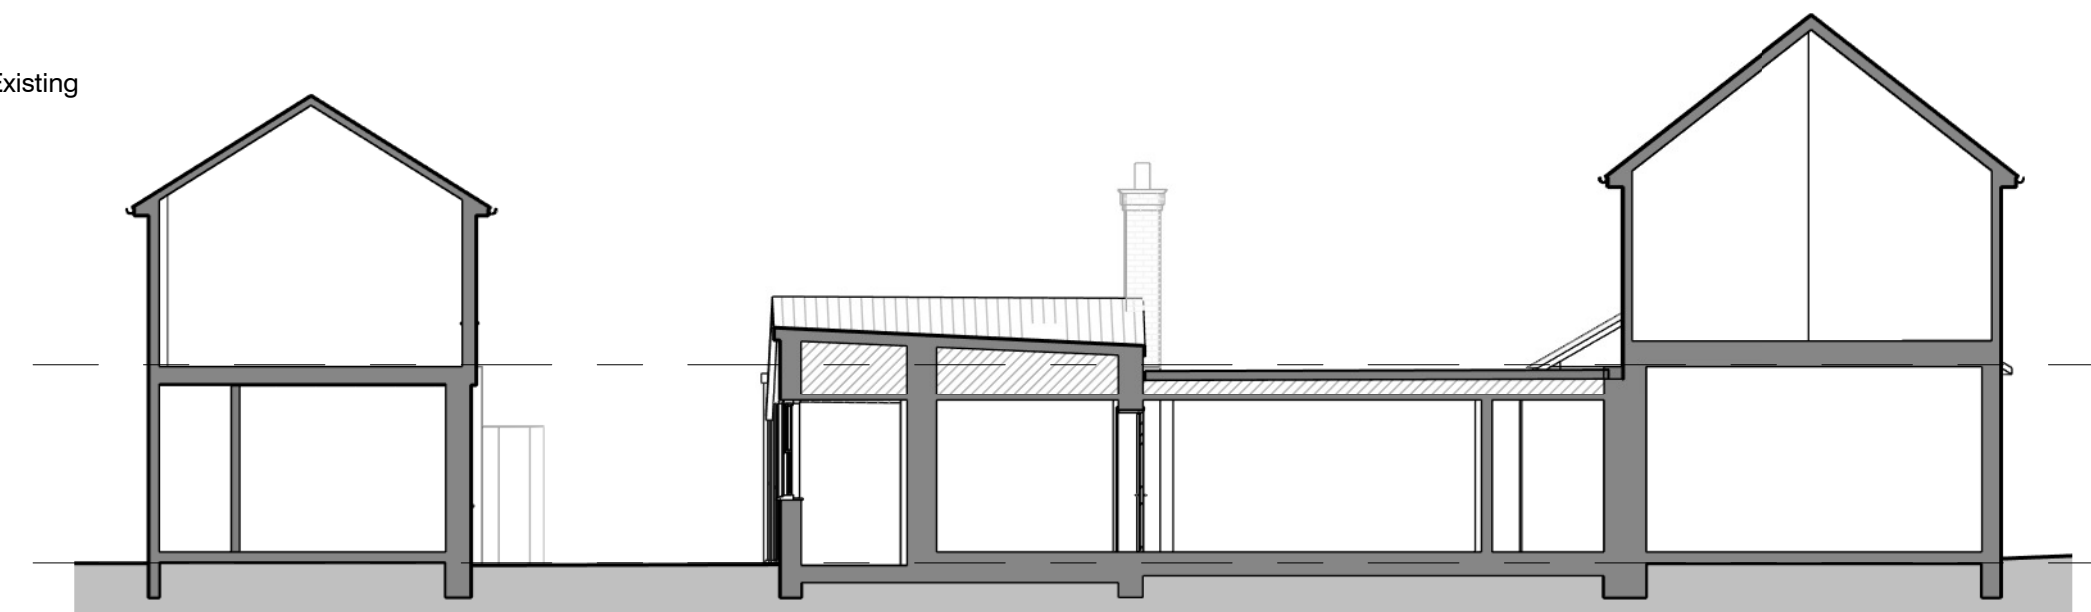

Client:	Hunt and Handa Investments Ltd	Title:	Existing Sections	Project number:	CH-2418	Drawing number:	PL115	Revision:		Revisions:	
Address:	23a Hitchin Street Baldock			Scale:	1 : 100@A3	Drawn by:	Author	Date:	12/20/24	Rev	Description
		Status:	PLANNING	The copyright of this drawing is vested with the author and must not be copied or reproduced without permission. Figures dimensions only to be taken from the drawing. All contracts to mark the site and be responsible for the cutting and setting a suitable relation and notifying the author of any discrepancies prior to the work being done and the author's liability.							
Sheet Size - A3				 1 Sale Drive- Baldock-SG7 6NS 07843238113 pickeplanning@gmail.com www.pickeplanning.co.uk   							