




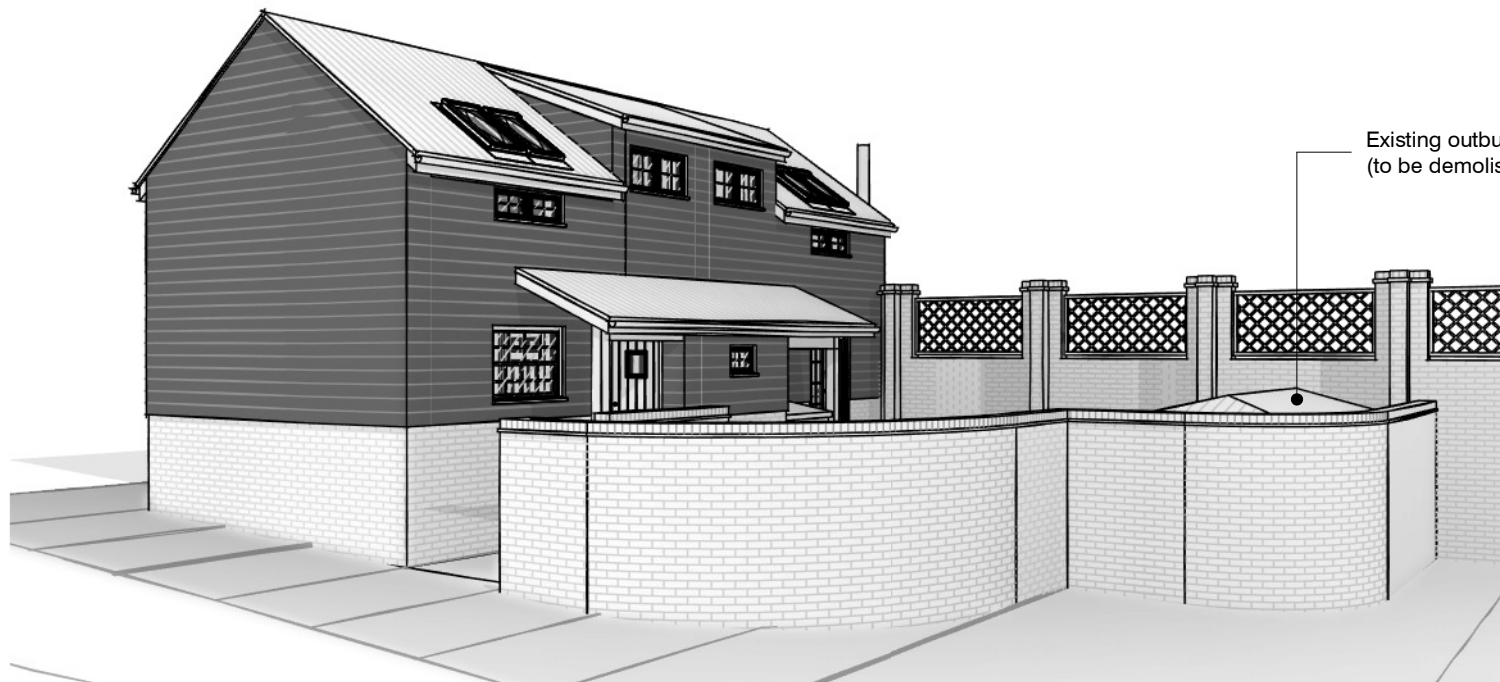

1 3D View 1 - Existing
@A3

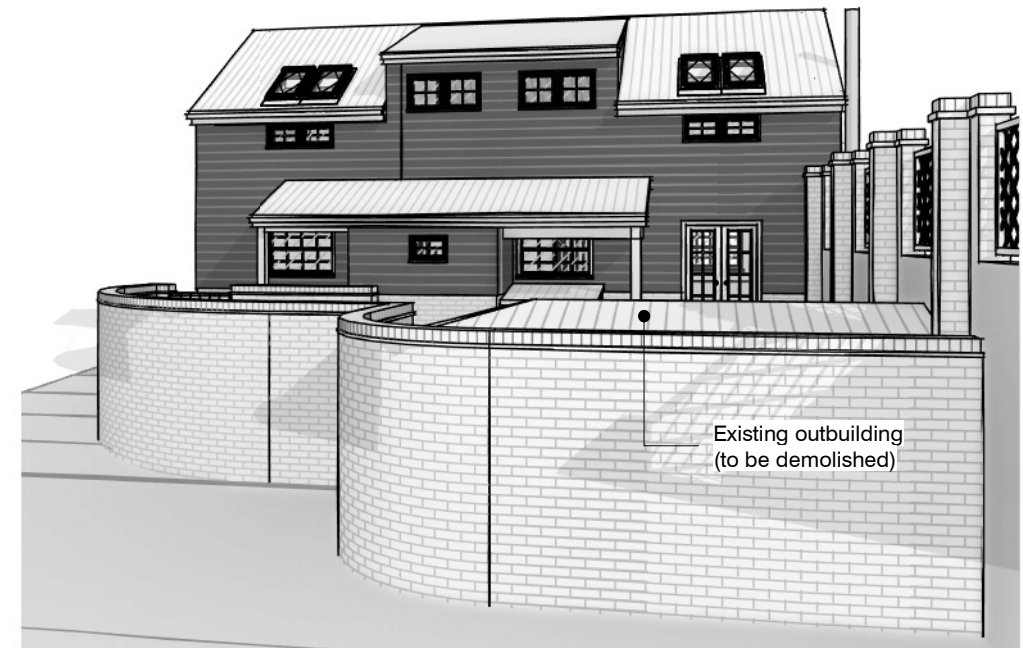


3 3D View 2 - Existing
@A3

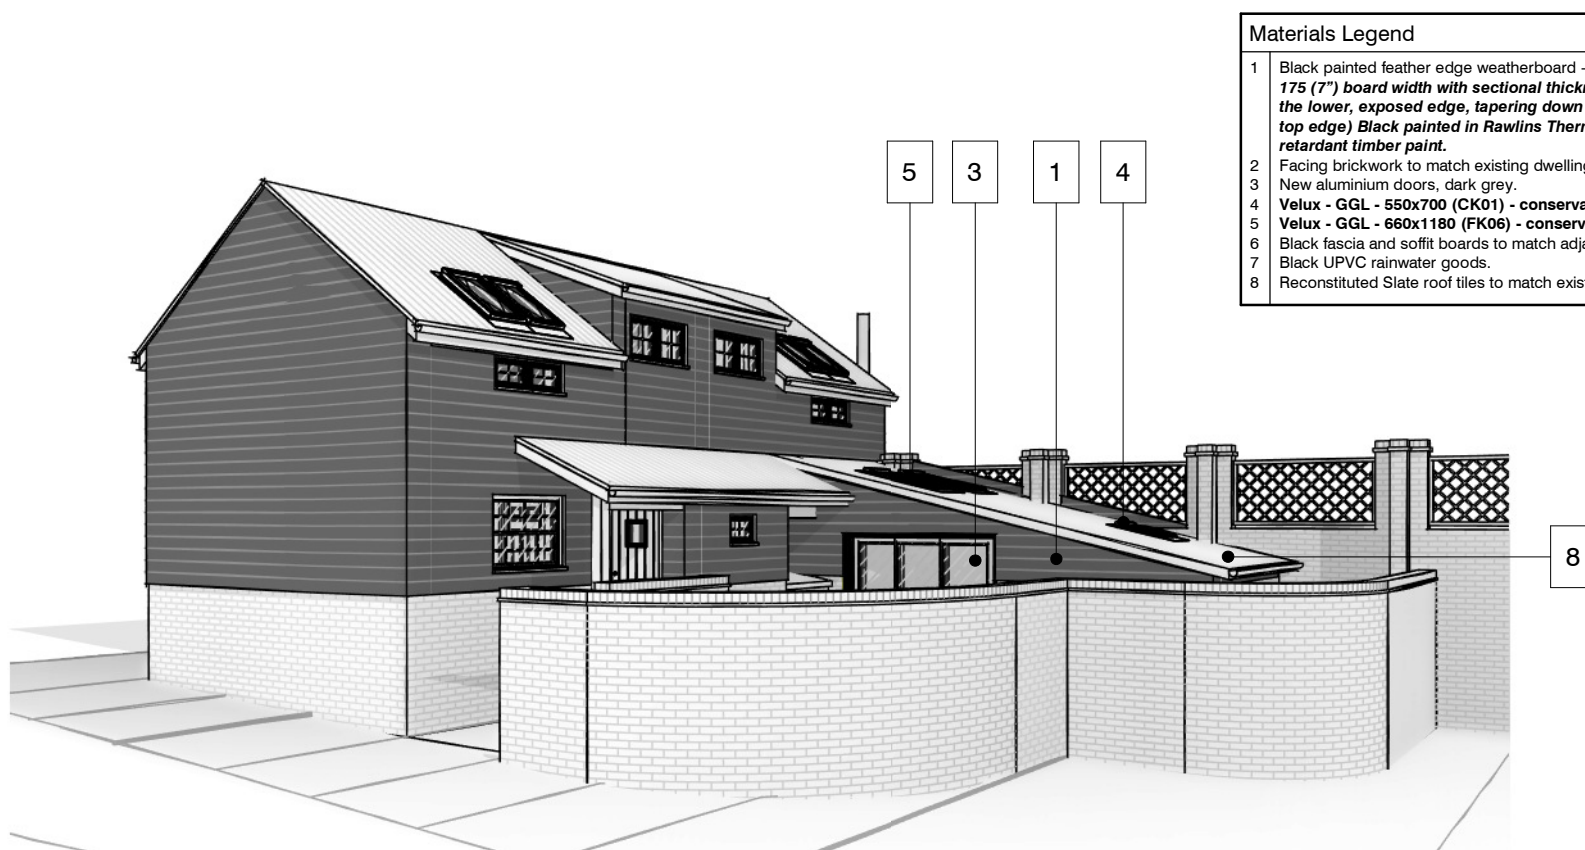

2 3D View 1 - Proposed
@A3

Materials Legend	
1	Black painted feather edge weatherboard - horizontal 175 (7") board width with sectional thicknesses of 25mm (1") at the lower, exposed edge, tapering down to 6mm (1/4") at the top edge) Black painted in Rawlins Thermoguard Flame retardant timber paint.
2	Facing brickwork to match existing dwelling.
3	New aluminium doors, dark grey.
4	Velux - GGL - 550x700 (CK01) - conservation rooflight.
5	Velux - GGL - 660x1180 (FK06) - conservation rooflight.
6	Black fascia and soffit boards to match adjacent.
7	Black UPVC rainwater goods.
8	Reconstituted Slate roof tiles to match existing outbuilding.

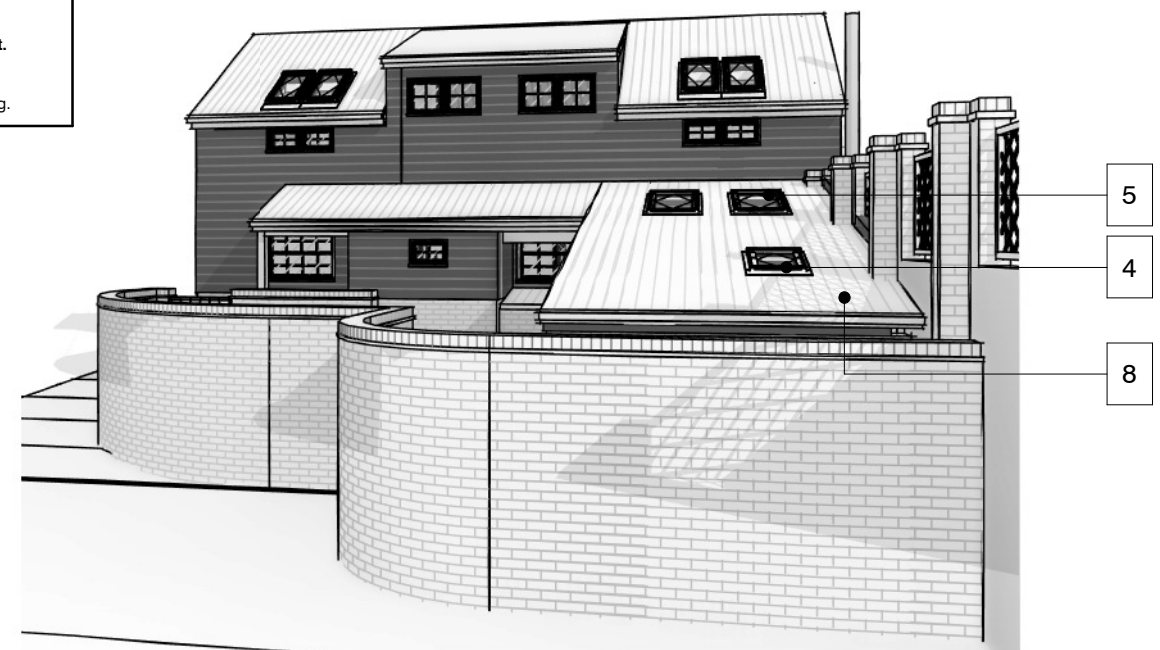

4 3D View 2 - Proposed
@A3