



3 Side Elevation - Proposed  
1 : 100 @A3

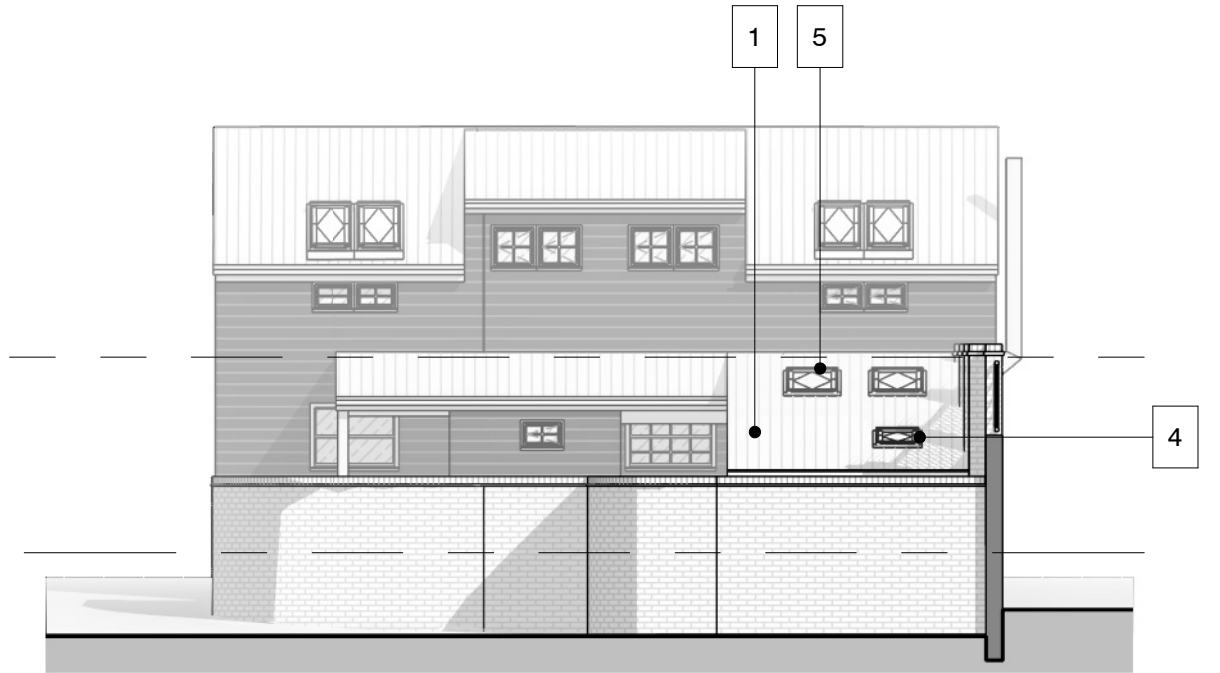


2 Rear Elevation - Proposed  
1 : 100 @A3

| Materials Legend |   |
|------------------|---|
| 1                | Black painted feather edge weatherboard - horizontal 175 (7") board width with sectional thicknesses of 25mm (1") at the lower, exposed edge, tapering down to 6mm (1/4") at the top edge) Black painted in Rawlins Thermoguard Flame retardant timber paint. |
| 2                | Facing brickwork to match existing dwelling.   |
| 3                | New aluminium doors, dark grey.   |
| 4                | Velux - GGL - 550x700 (CK01) - conservation rooflight.   |
| 5                | Velux - GGL - 660x1180 (FK06) - conservation rooflight.   |
| 6                | Black fascia and soffit boards to match adjacent.   |
| 7                | Black UPVC rainwater goods.   |
| 8                | Reconstituted Slate roof tiles to match existing outbuilding.   |

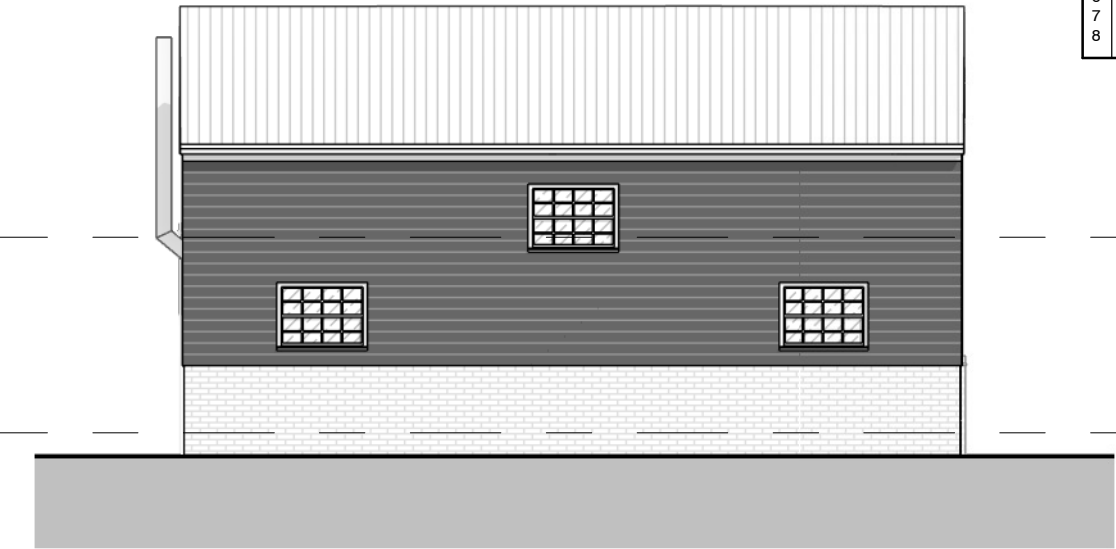

4 Front Elevation - Proposed  
1 : 100 @A3

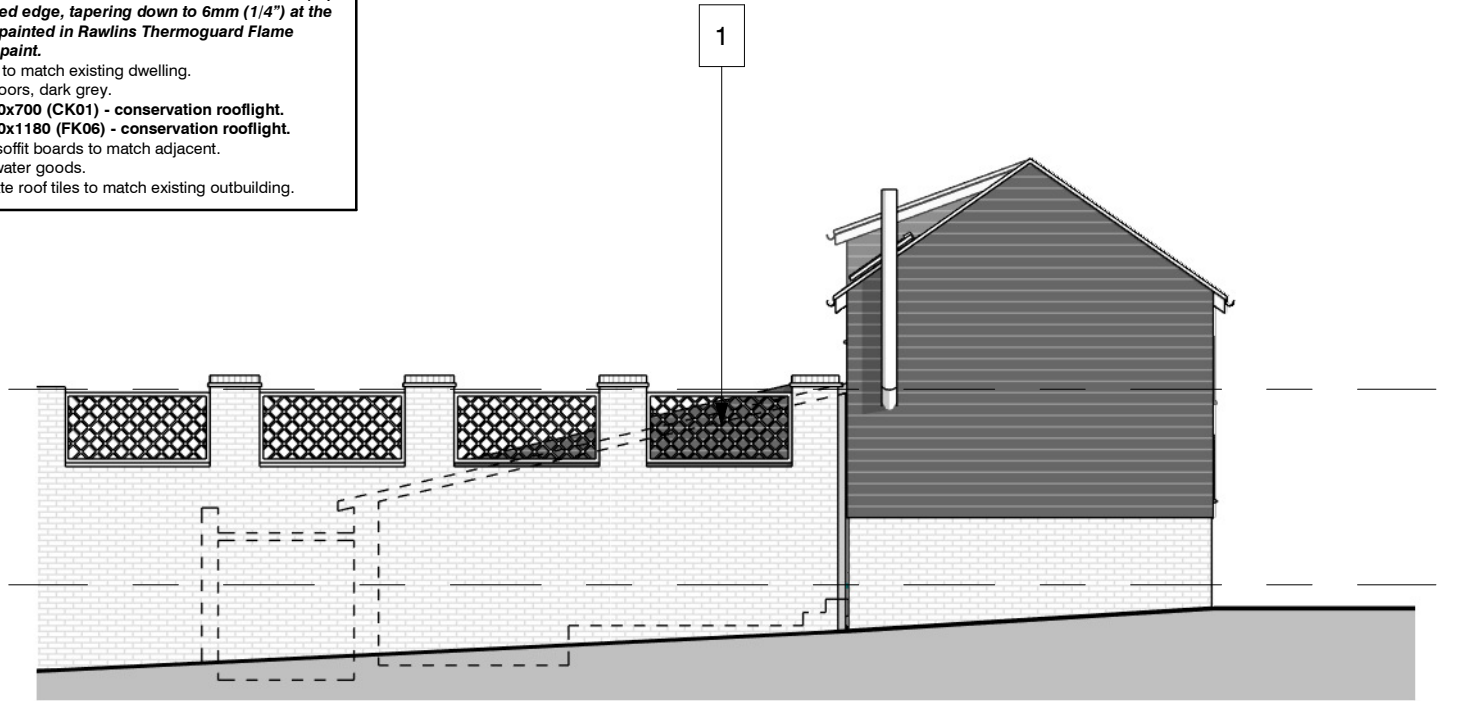

1 Boundary Elevation - Proposed  
1 : 100 @A3