SCALE. AT A3 PAPER SIZE 1/100

1.1. 1m 2m 3m

N.H.D.C.
28 JUN 2018

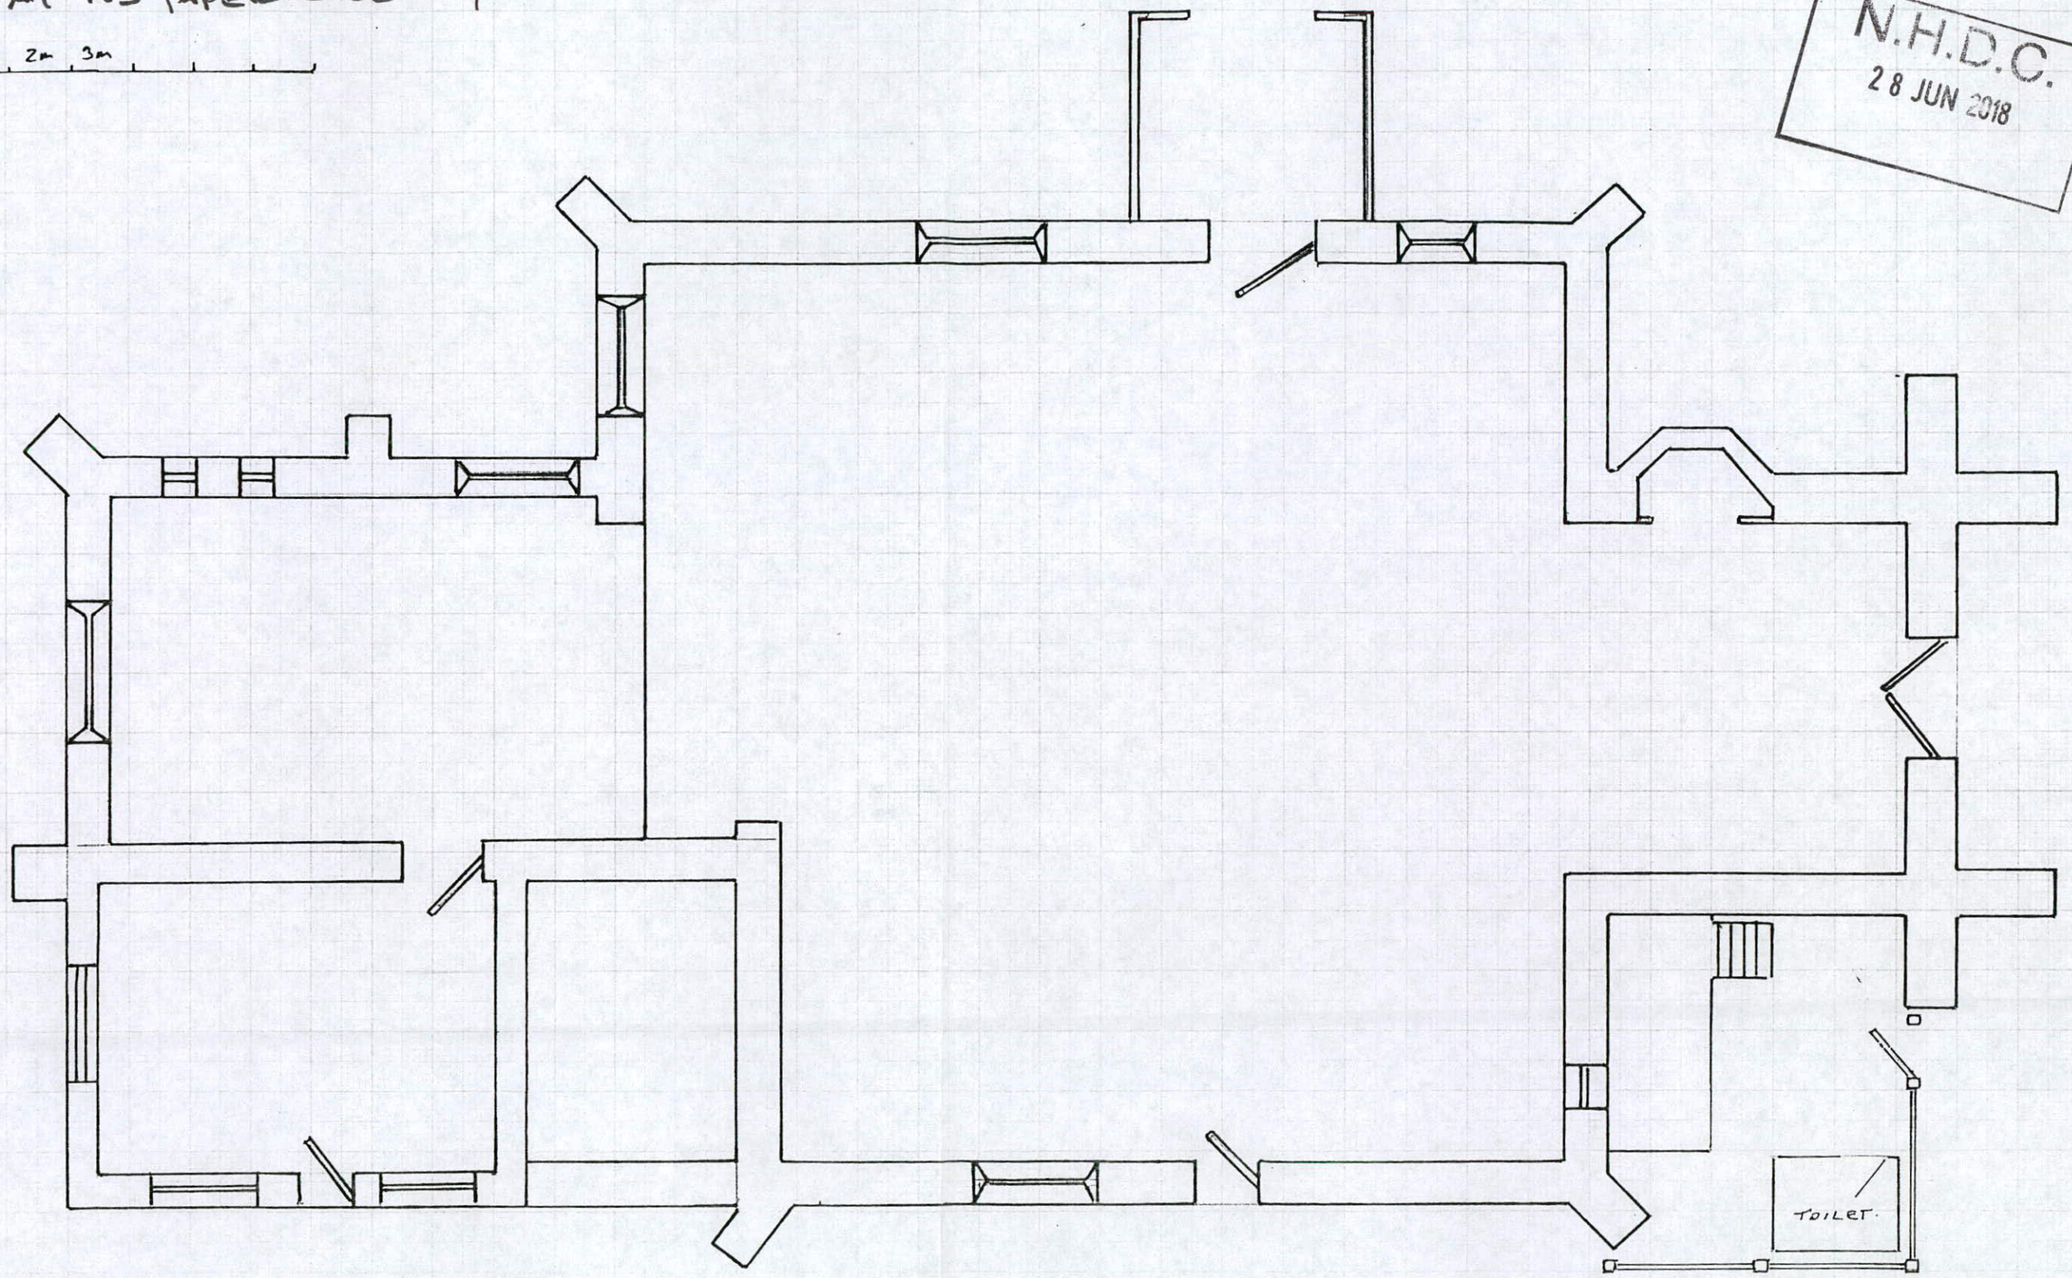

ST. MARY'S CHURCH.
KINGS WALDEN
HITCHIN HERTS. SG4 8JT.