



For Existing Site Section please refer to drawing EK08

0m 1m 2m 3m 4m 5m

Scale 1:100 @ A3

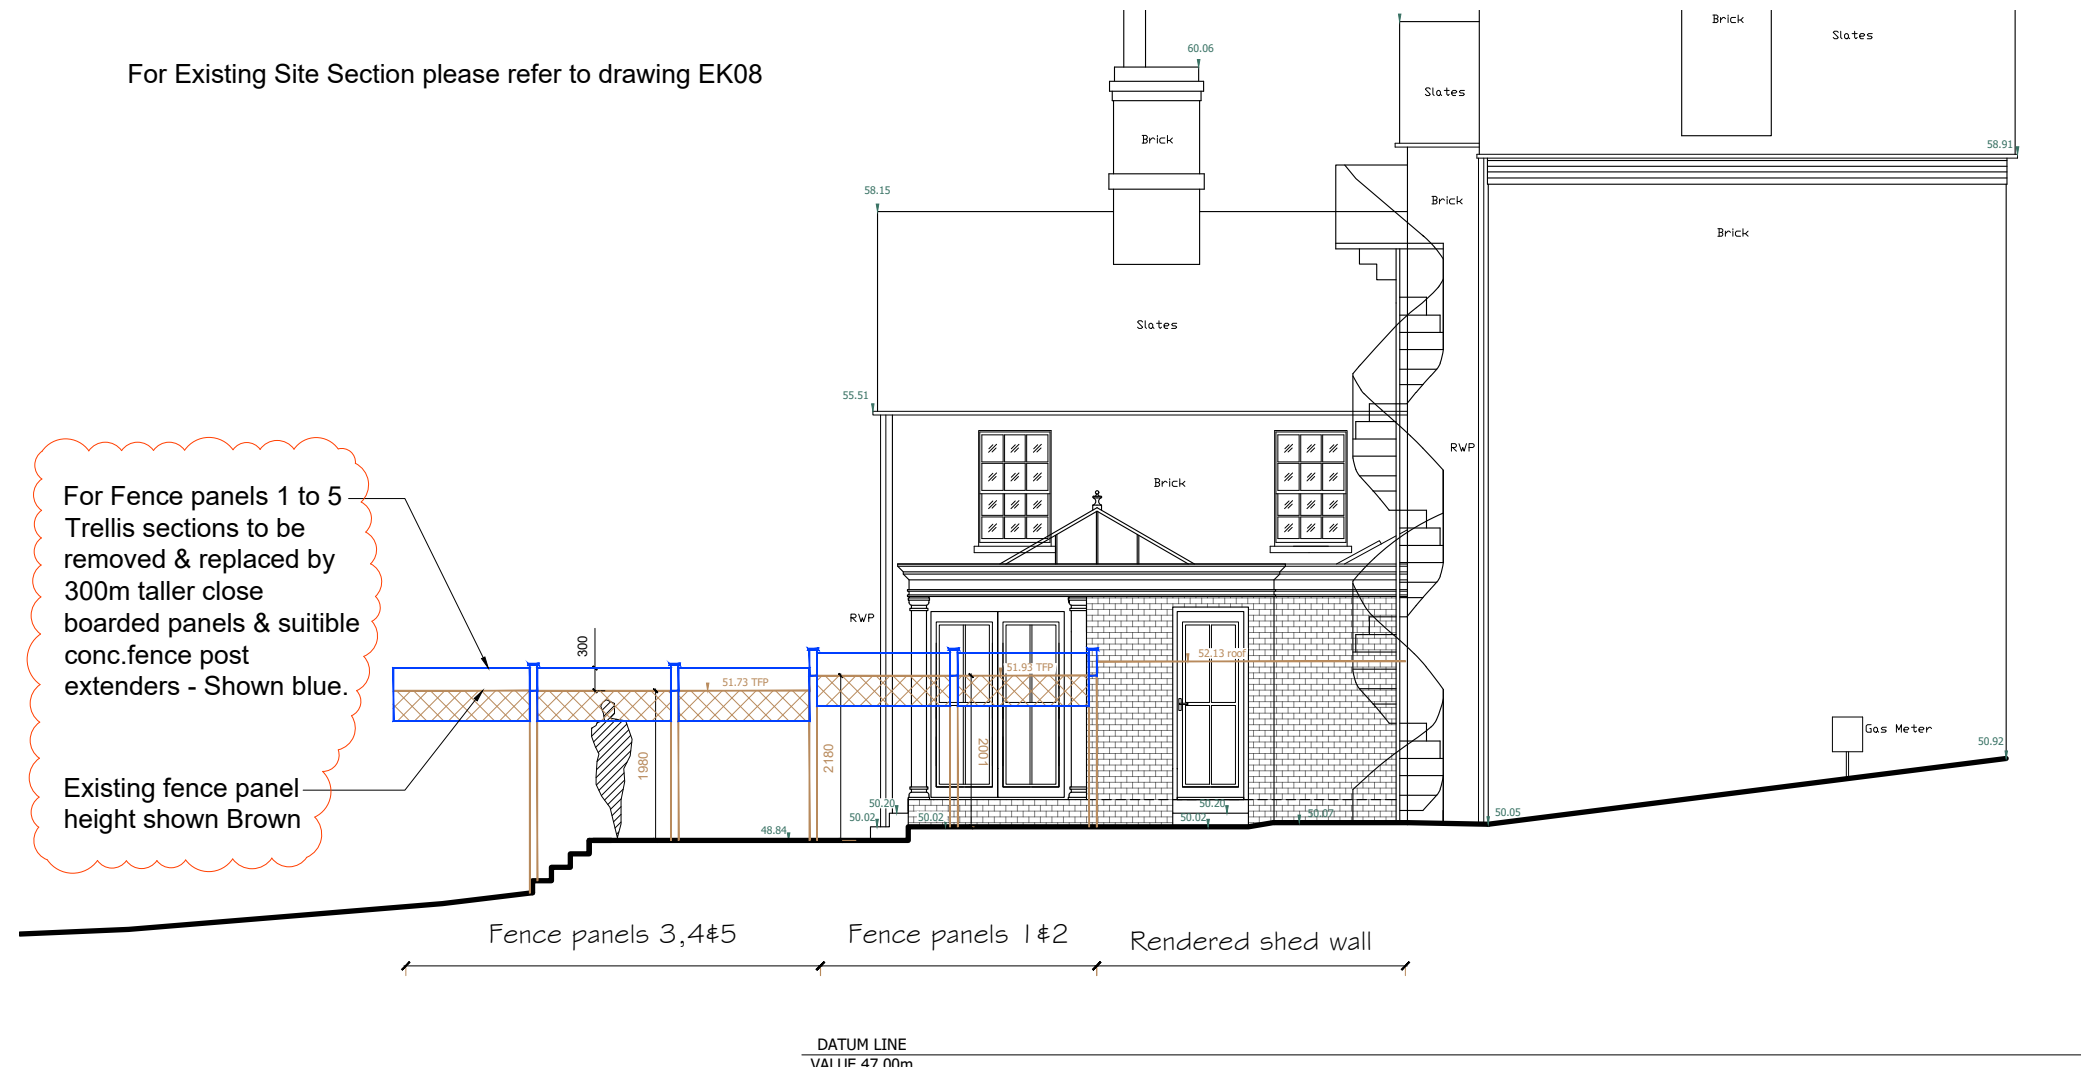

Elevation 2 - Facing West & 30 High Street

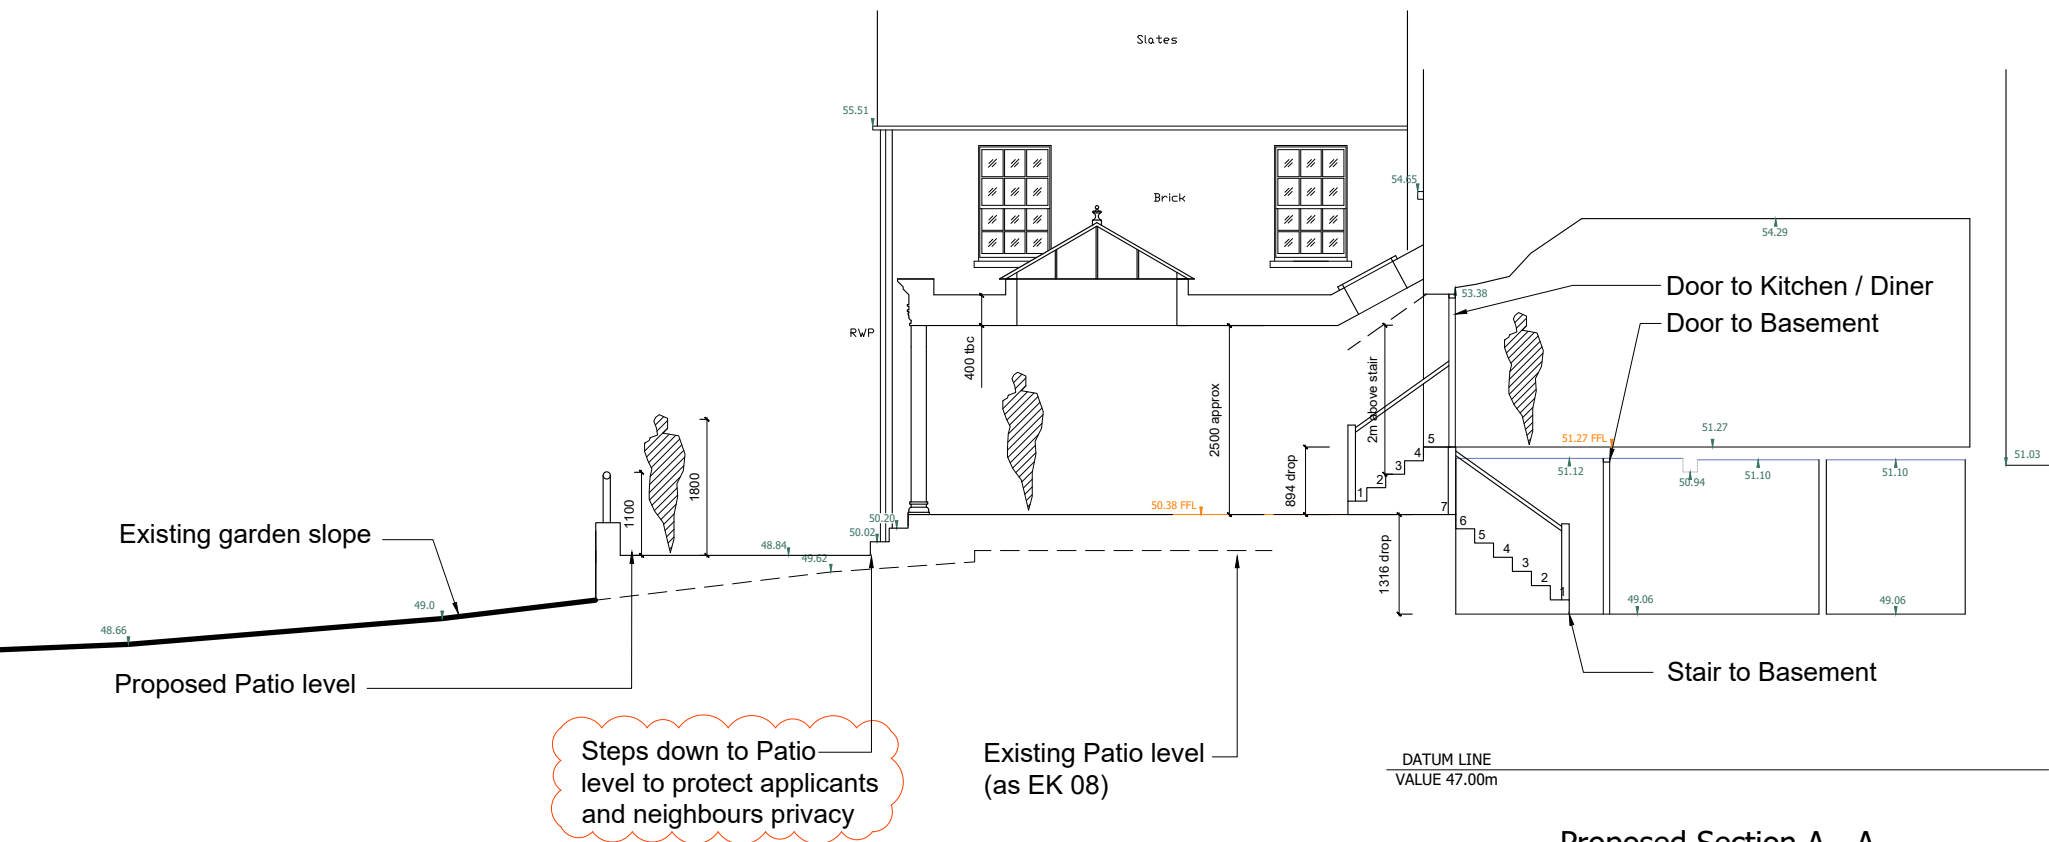

Proposed Section A - A

**Amy Moss
and Colin Eades**
amy@mosspropertydevelopment.co.uk
colinwkeades@gmail.com

Client: Dr & Mrs Kendrick

Project: Single storey rear extension and internal alterations to London House, High Street, Ashwell

Drawing: Proposed Section A-A & Boundary fence alterations

Dwg no. EK 08B Date: Aug 2025

Drawn: AM Checked: CE

Scale: 1:100 @ A3

Revisions:
Rev B 24/10/25 - Additional fence detail
Rev A 15/10/25 - Minor revisions to patio levels and boundary heights after site visit

The content of this drawing is the property of Colin Eades & Amy Moss and may not be copied in whole or part without formal consent.