


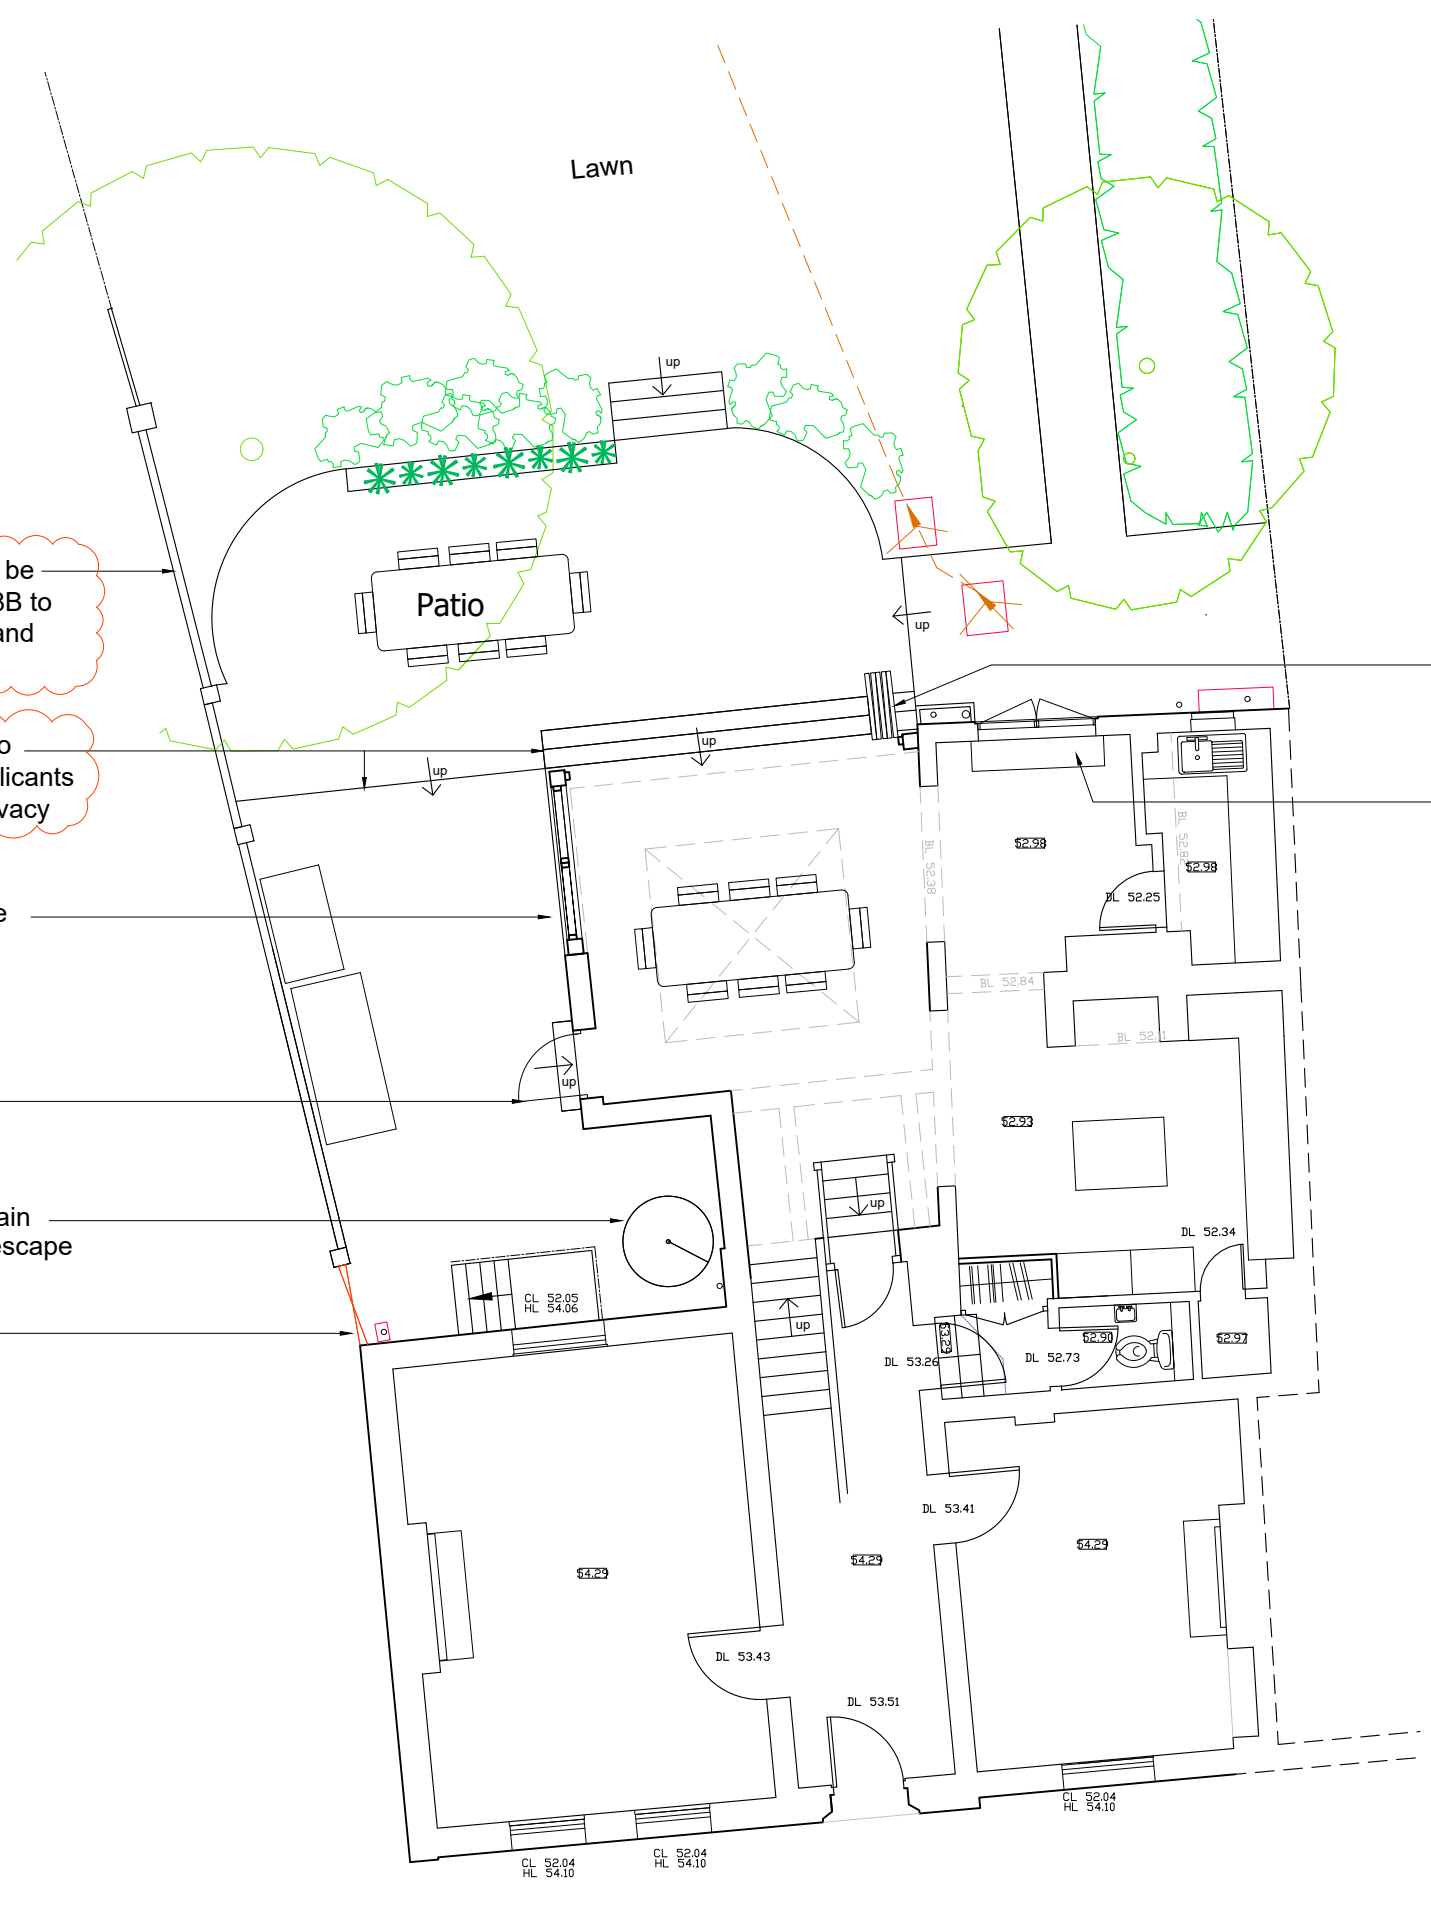

Gate to remain

Door replaced with picture window &
window seat. brick up below new cill level
- external steps removed

The content of this drawing is the property of Colin Eades & Amy Moss and may not be copied in whole or part without formal consent.

PROPOSED GROUND FLOOR PLAN