



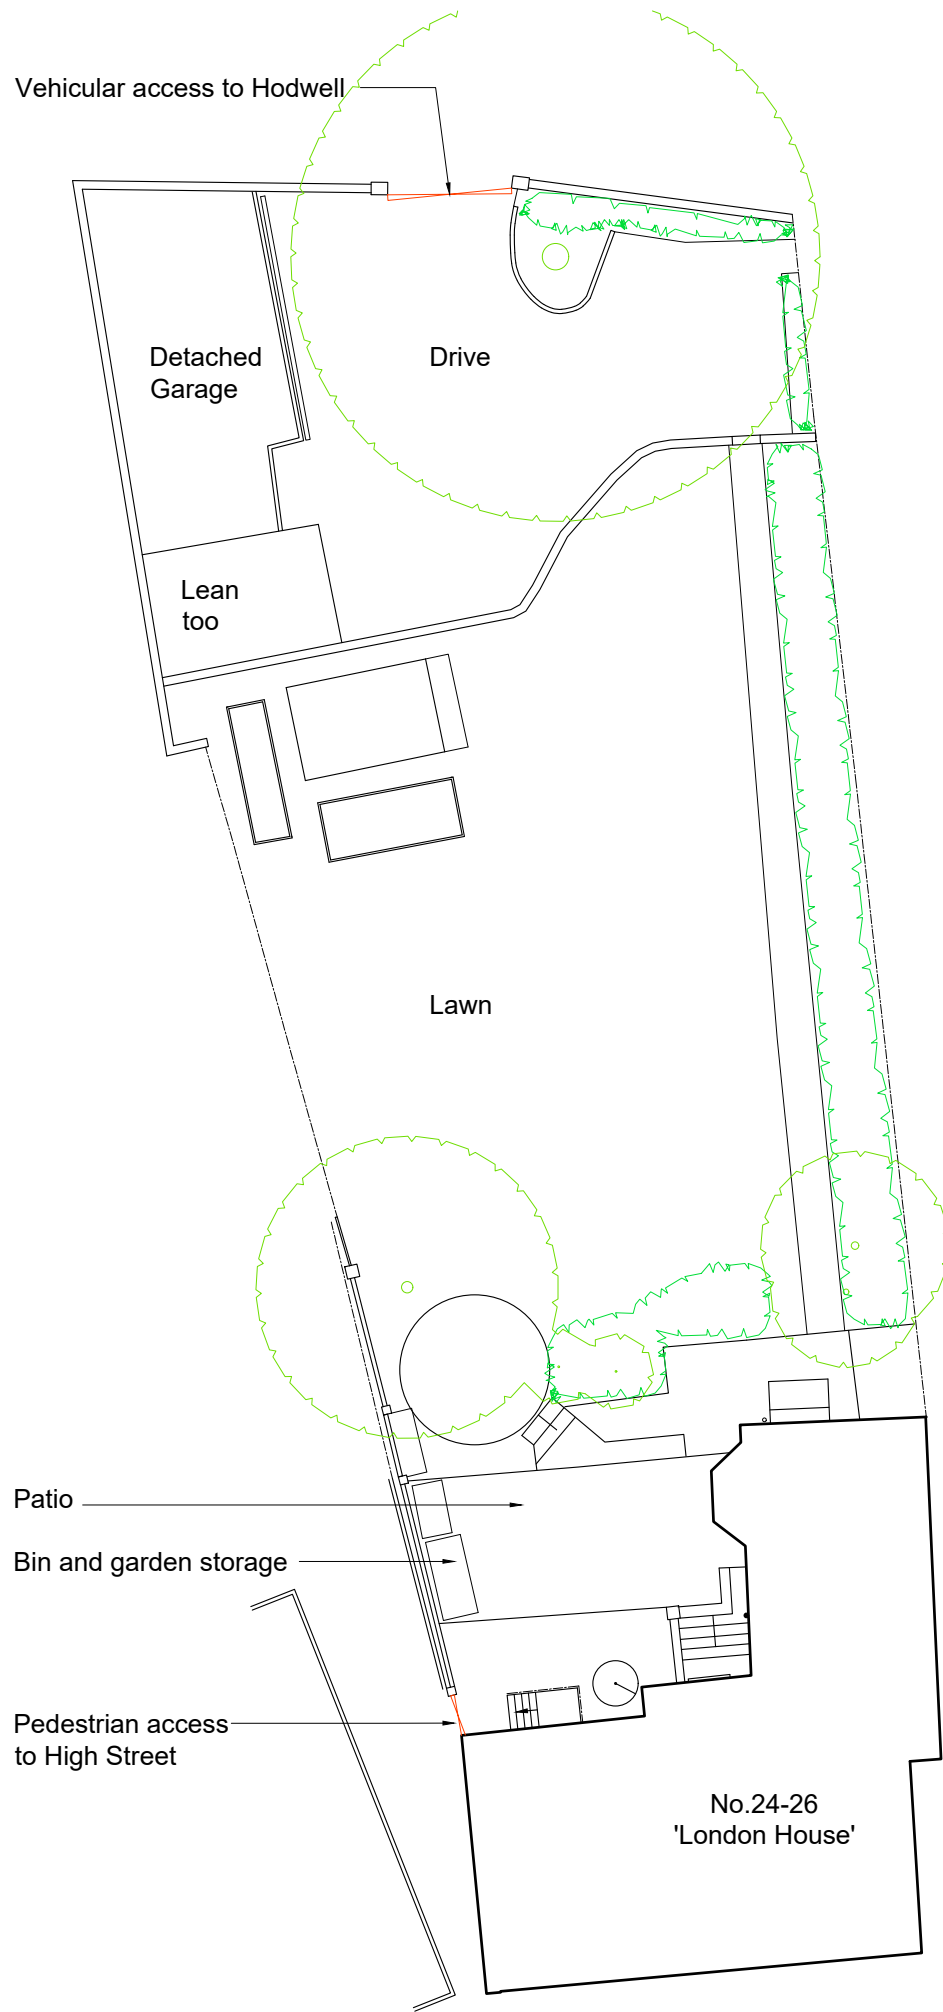

EXISTING BLOCK PLAN

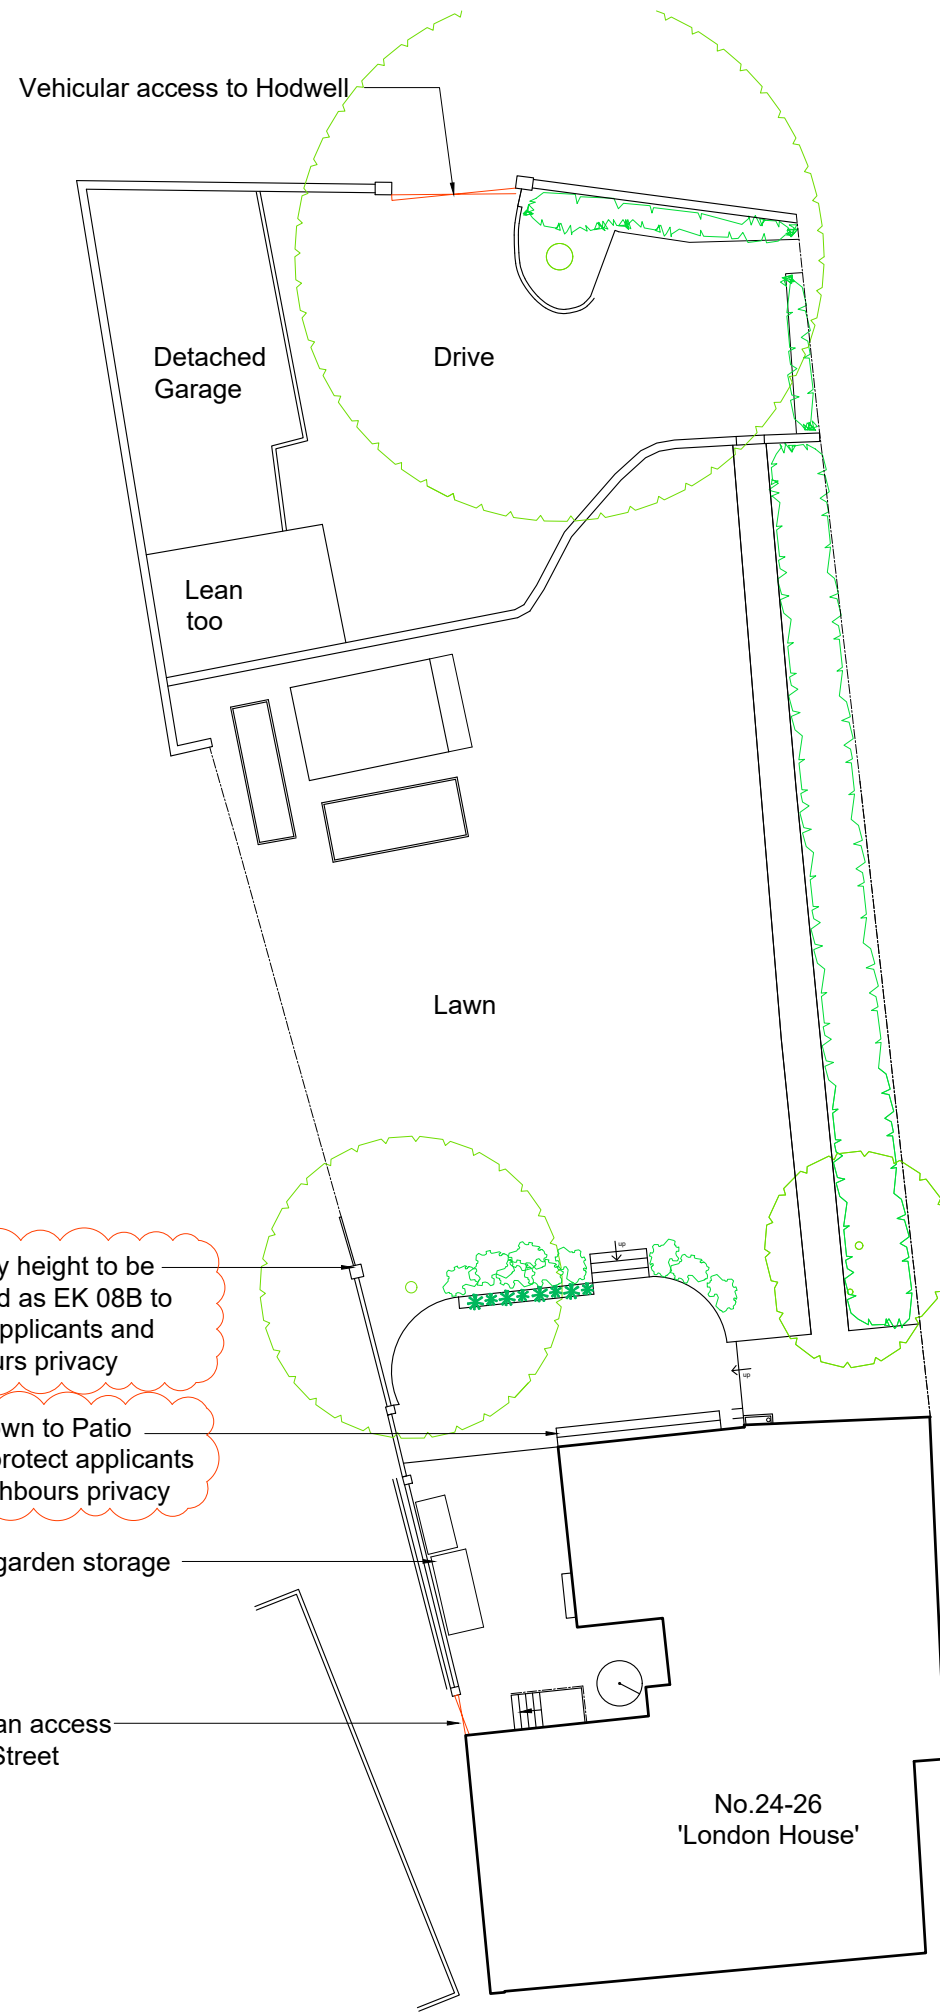

PROPOSED BLOCK PLAN



0m 2m 4m 6m 8m 10m
Scale 1:200

**Amy Moss
and Colin Eades**

amy@mosspropertydevelopment.co.uk
colinwkeades@gmail.com

Client: **Dr & Mrs Kendrick**

Project: **Single storey rear
extension and internal
alterations to London House,
High Street, Ashwell**

Drawing:

**Existing & Proposed Block
Plans**

Dwg no. **EK 01B** Date: **Aug
2025**

Drawn: **AM** Checked: **CE**

Scale:
1:200 @ A3

Revisions:

Rev B 24/10/25 - Additional fence detail
Rev A 15/10/25 - Minor revisions to patio
levels and boundary heights after site visit

The content of this drawing is the
property of Colin Eades & Amy Moss
and may not be copied in whole or part
without formal consent.