




Scale 1:100 @ A3

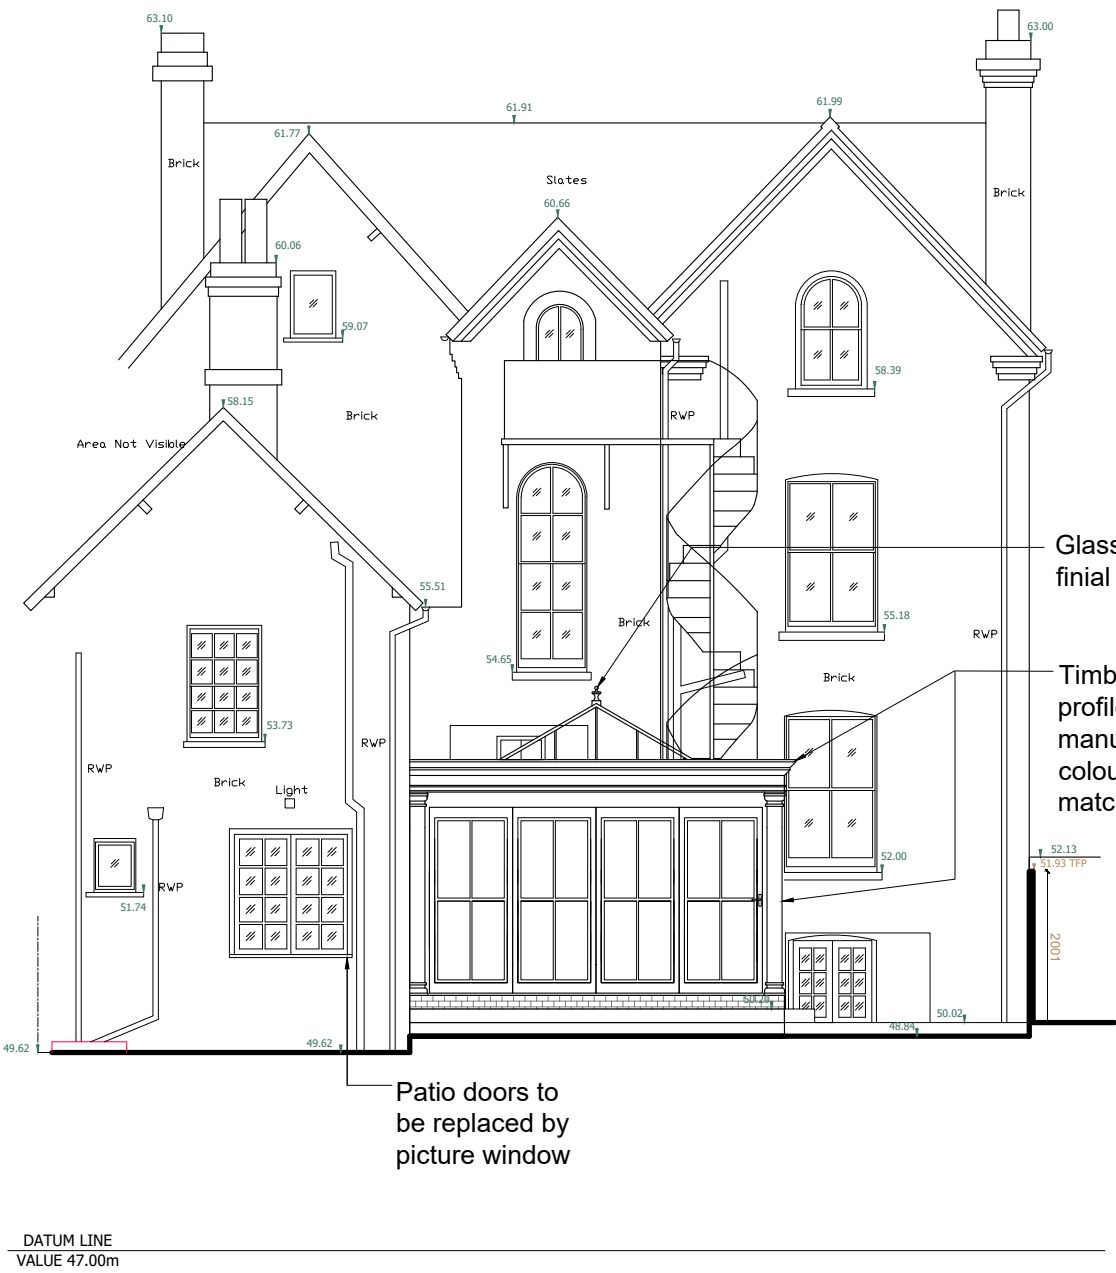

Elevation 1 - Facing Rear Garden



Elevation 2 - Facing West & 30 High Street

**Amy Moss
and Colin Eades**
amy@mosspropertydevelopment.co.uk
colinwkeades@gmail.com

Client: **Dr & Mrs Kendrick**

Project: **Single storey rear
extension and internal
alterations to London House,
High Street, Ashwell**

Drawing:

Proposed Elevations

Dwg no. **EK 07A** Date: **Aug 2025**

Drawn: **AM** Checked: **CE**

Scale:

1:100 @ A3

Revisions:

Rev A 24/10/25 - Patio shown at reduced level

The content of this drawing is the property of Colin Eades & Amy Moss and may not be copied in whole or part without formal consent.

ELEVATIONS