


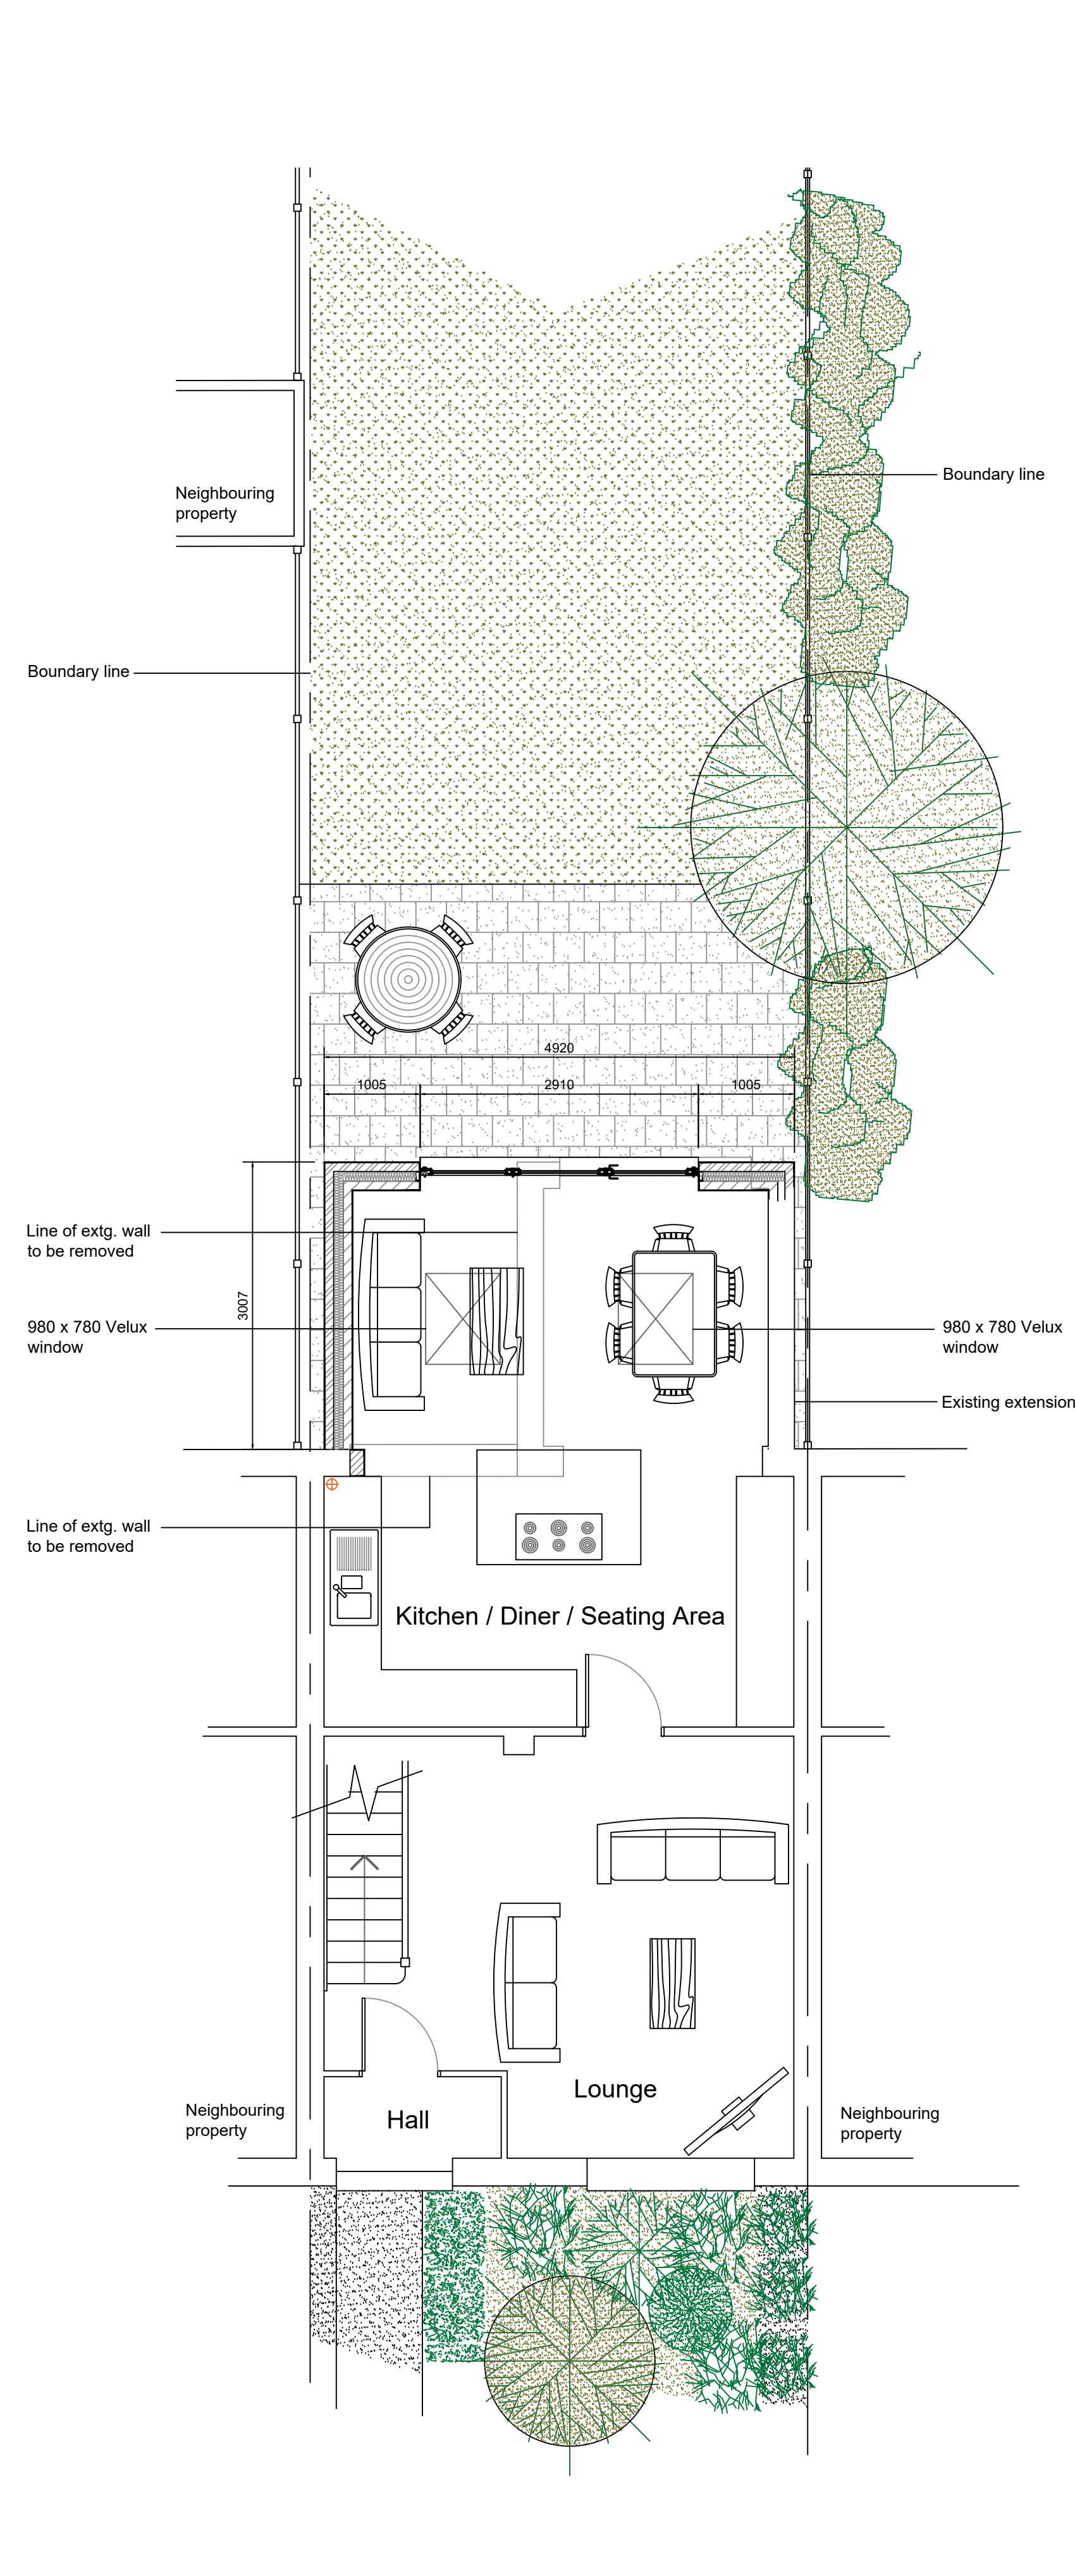


Proposed Ground Floor Plan 1:50




Proposed Roof /
Site Plan 1:100


Proposed Elevations 1:100

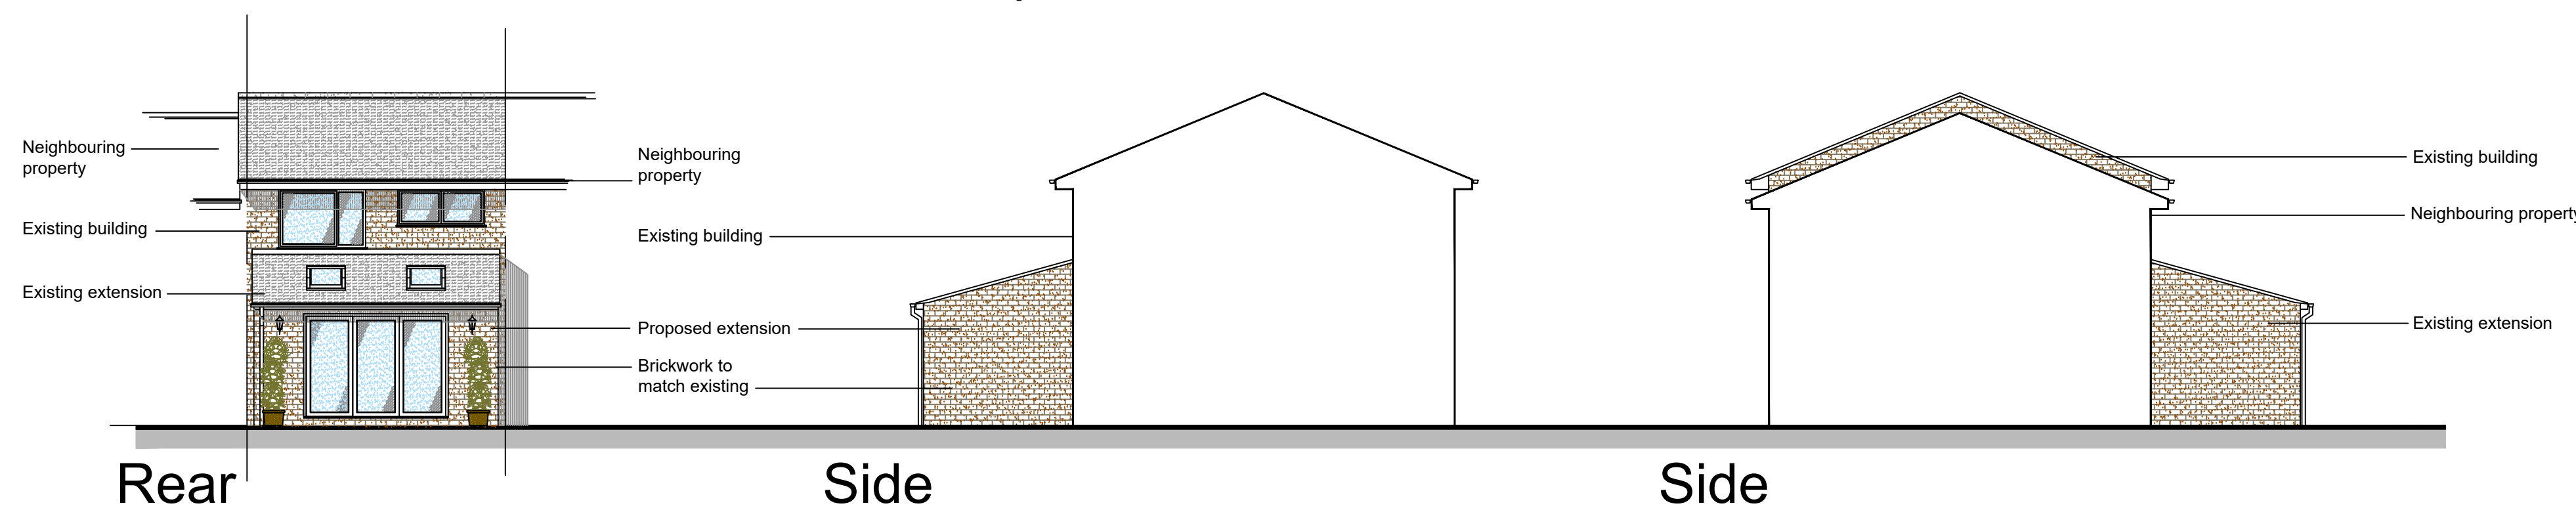

Existing Elevations 1:100

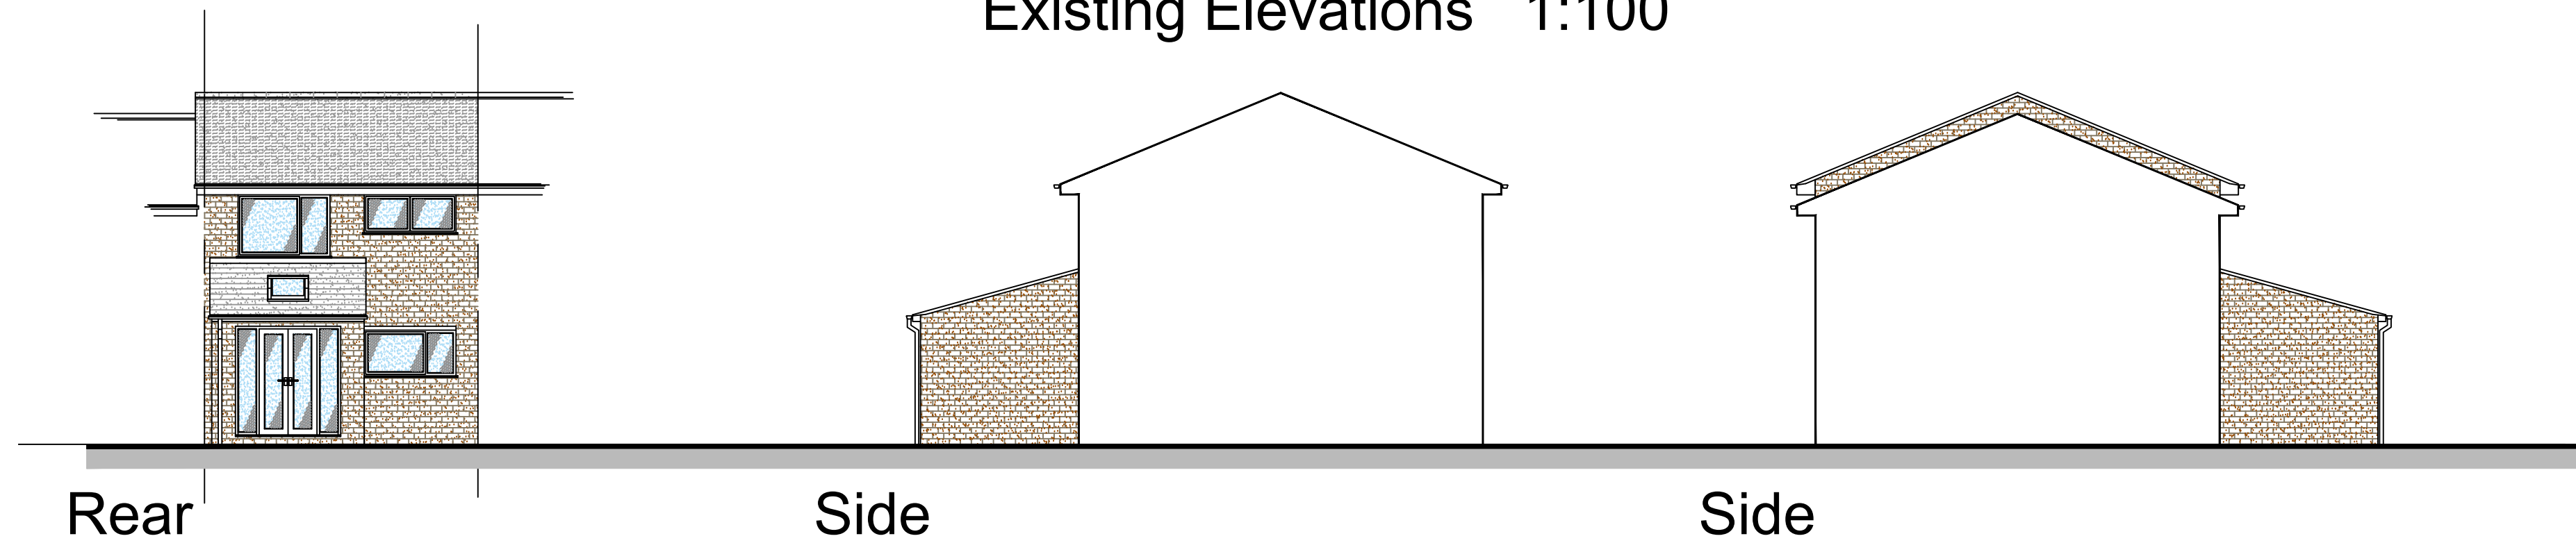

Existing Ground
Floor Plan 1:100

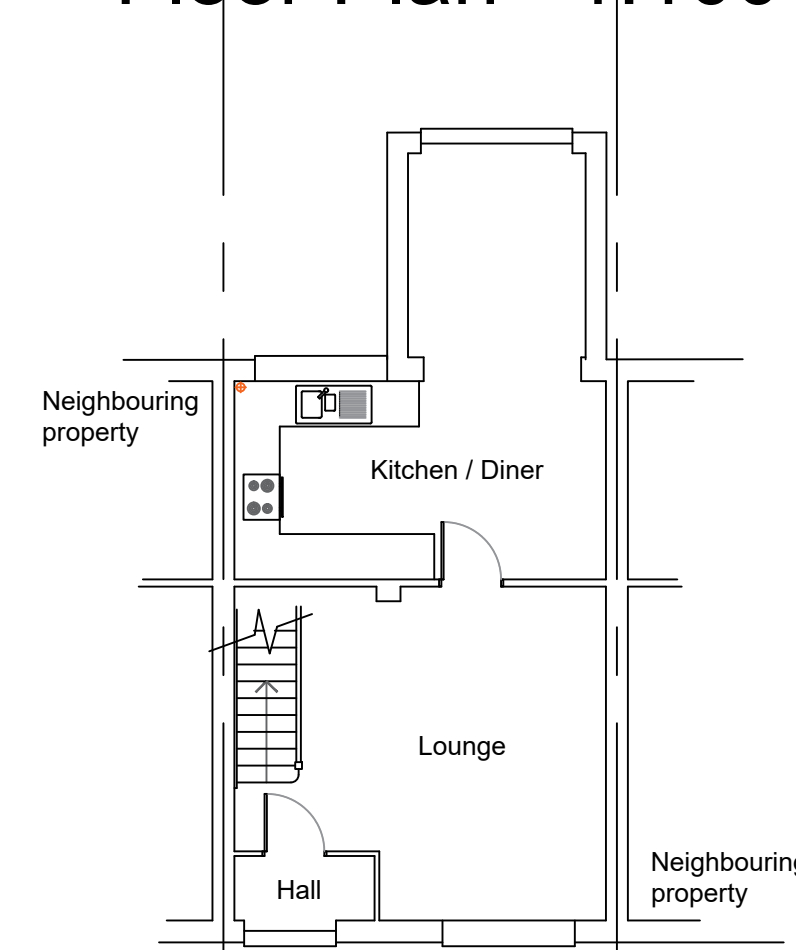

Architech Limited

Architectural and Building Consultants

Tel. 01462 634293 / 07768 123899

Project

3 Bramfield, Hitchin, Hertfordshire

Title

Proposed Single Storey Rear Extension

Date

Dec 2025

Scale

1:50 1:100

Status

Planning

2025 / 42 / 01

A1

1:100 Scale Bar

1:50 Scale Bar

4.0m

2.0m

1.0m

0.5m

© THIS DRAWING IS COPYRIGHT