

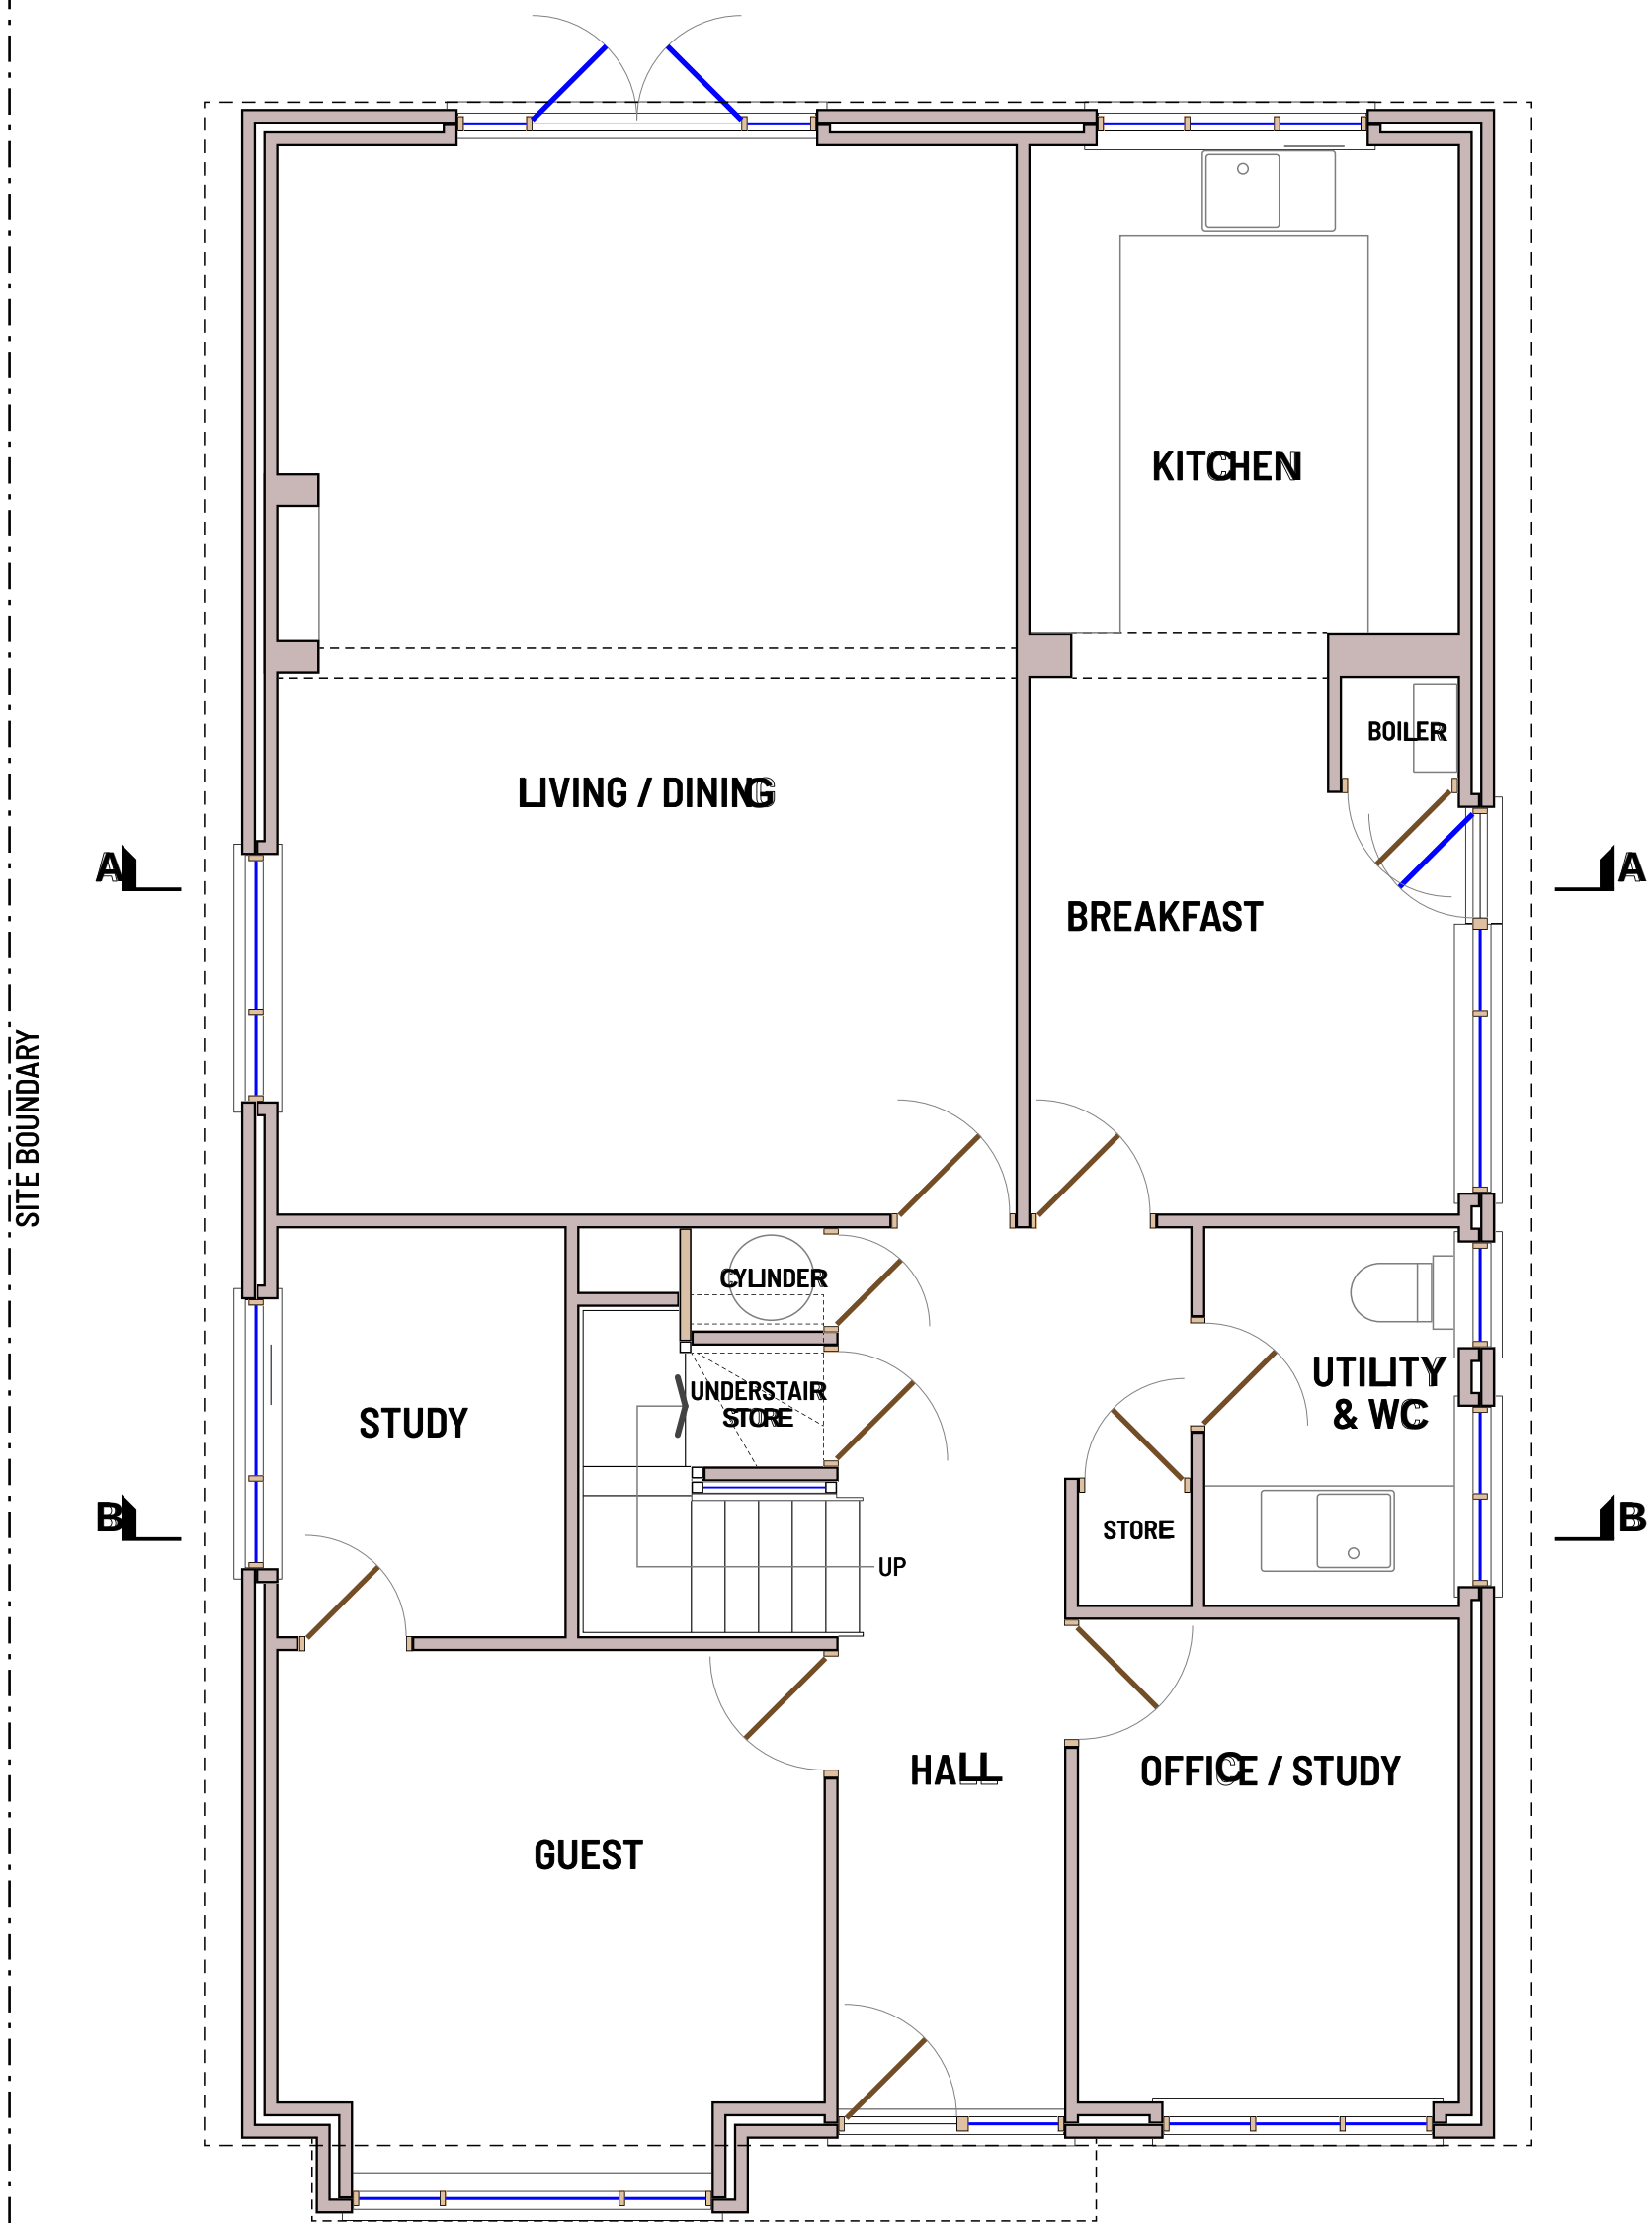


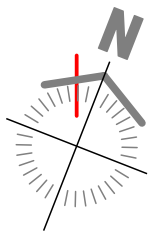

GROUND FLOOR

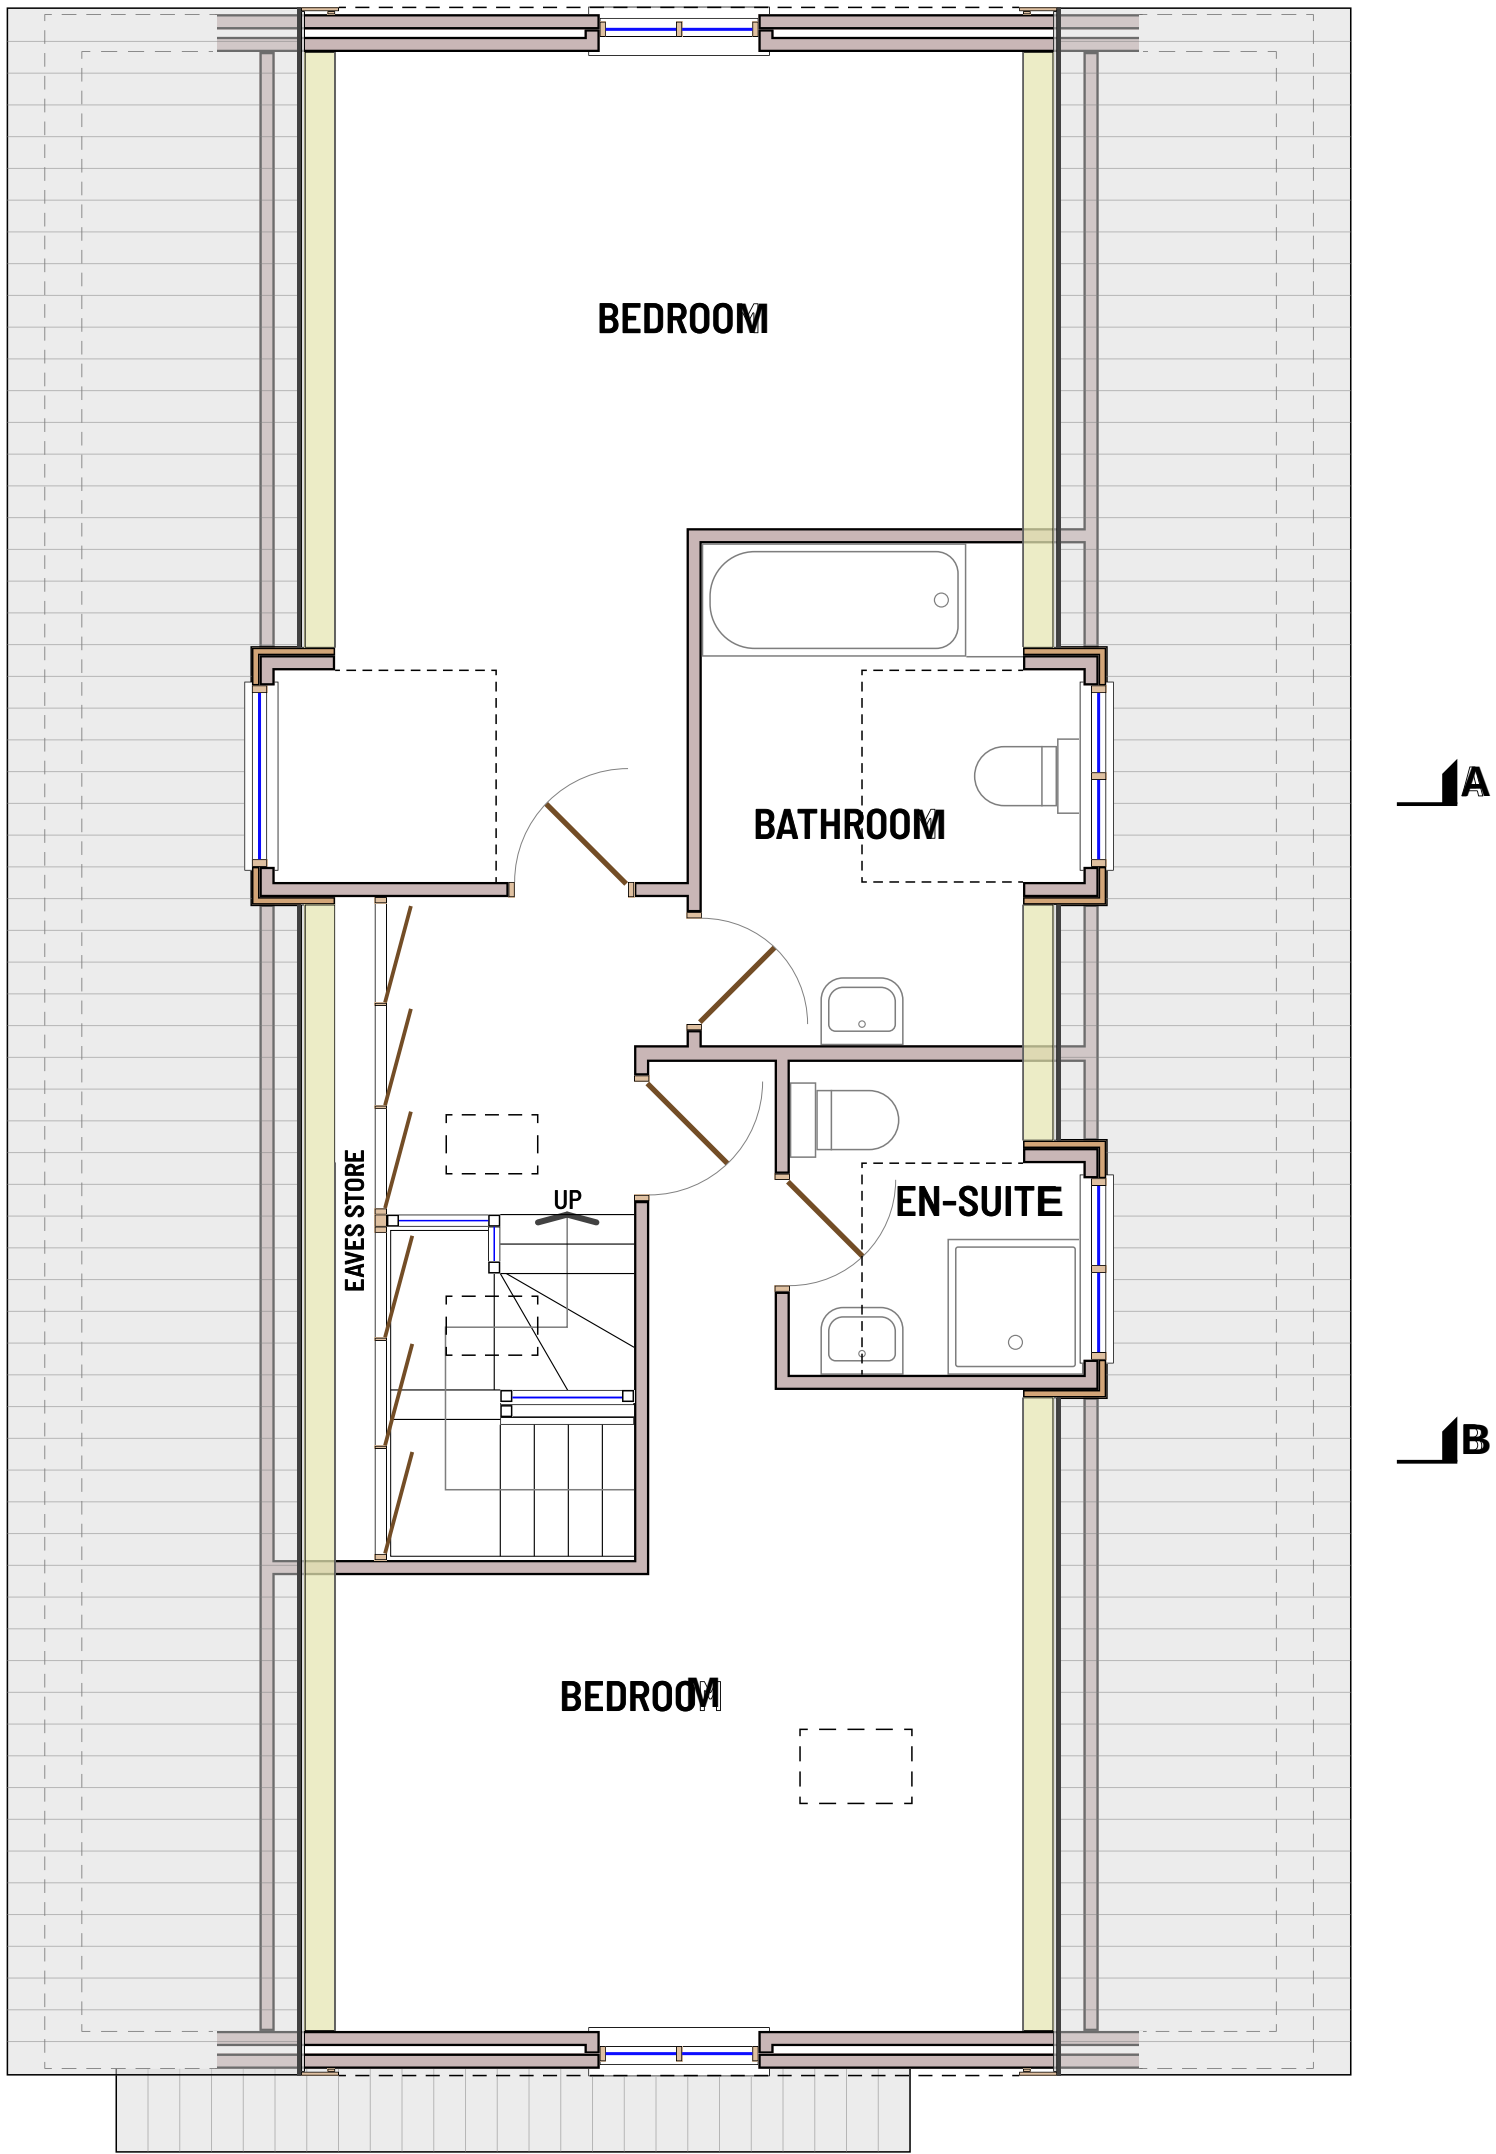

FIRST FLOOR

atelier duBoisson



CLIENT
Catherine Marsden Jones
37 Manton Road Hitchin SG4 9NP

PROJECT
Home Extension

REF
CWJ

DRAWING
Pre-Existing Plans

NUMBER	REVISION	DATE	REMOVED
01	01	27.03.2026	13.04.2026

DRAWN	SCALE	SHEET	DRAW/REF
TS	1:50	A2	01/01/24/Plans/A2

DONOT SCALE FROM DRAWING