



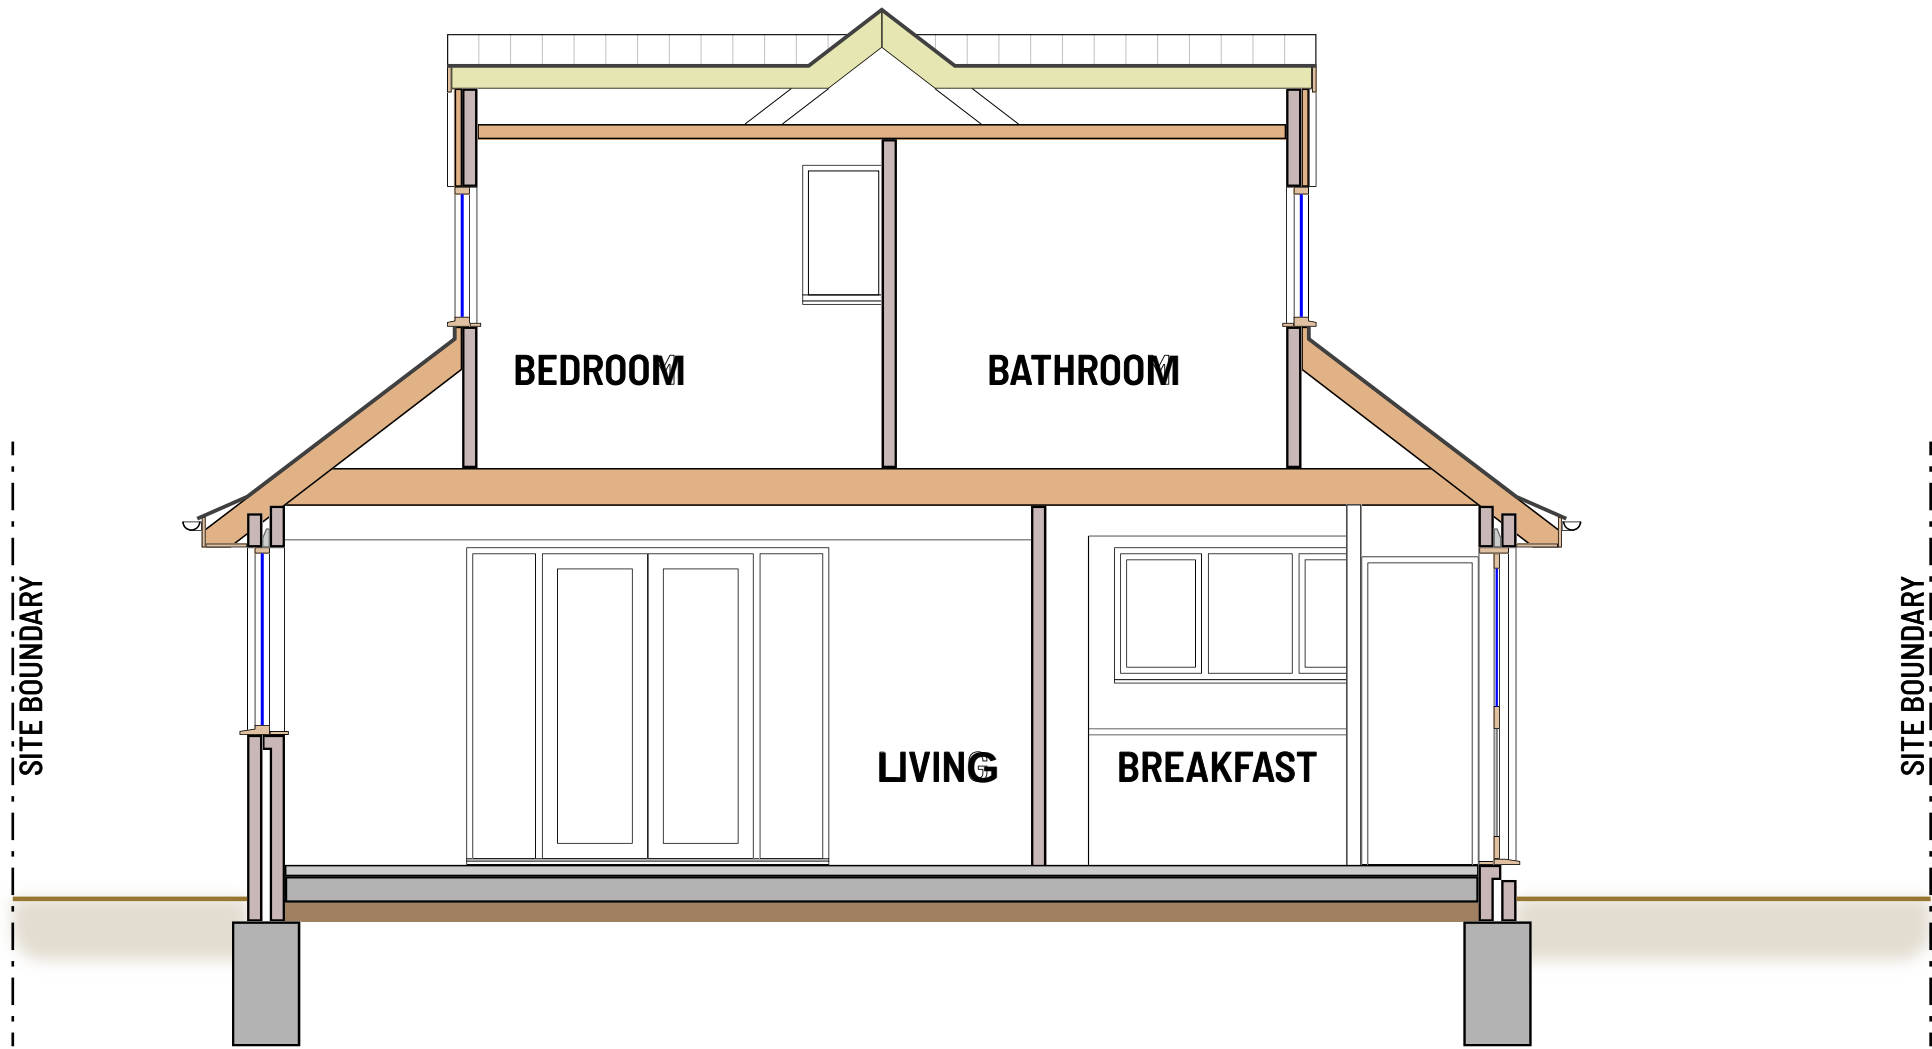

SECTION A - A

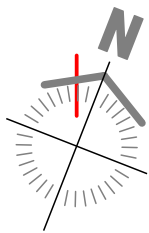

EAST ELEVATION




WEST ELEVATION



SOUTH ELEVATION



NORTH ELEVATION

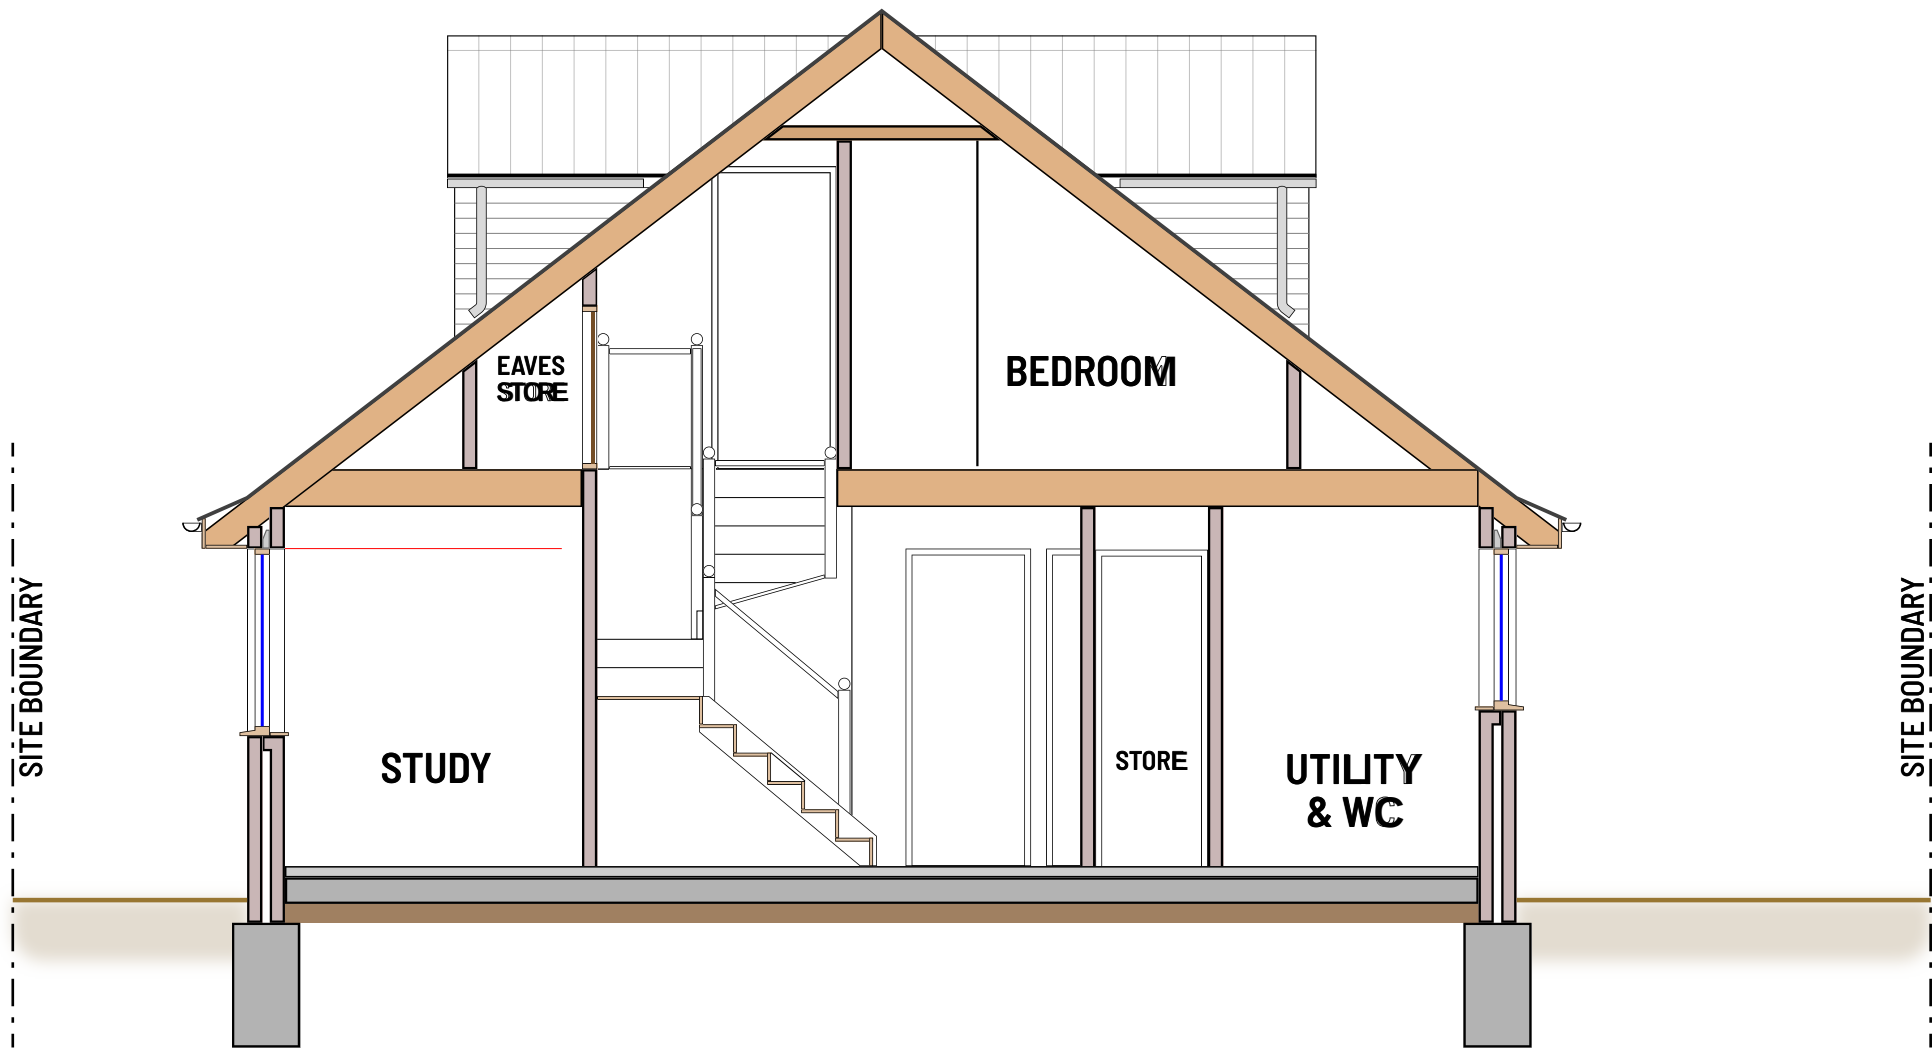

SECTION B - B



atelier duBoisson



CLIENT
Catherine Marsden Jones
37 Manton Road Hitchin SG4 9NP

PROJECT
Home Extension

REF
CMJ

DRAWING
Pre-Existing Sections &
Elevations

NUMBER	REVISION	DATE	REVISED
02	01	27.03.2026	13.04.2026

DRAWN	SCALE	SHEET	DRAWING
TS	1:50 / 1:100	A2	CMJ 02-01B&Plans A2

DONOT SCALE FROM DRAWING