

232700m

232600m

232600m

232500m

232500m


232400m

533000m

533100m


533200m

533300m

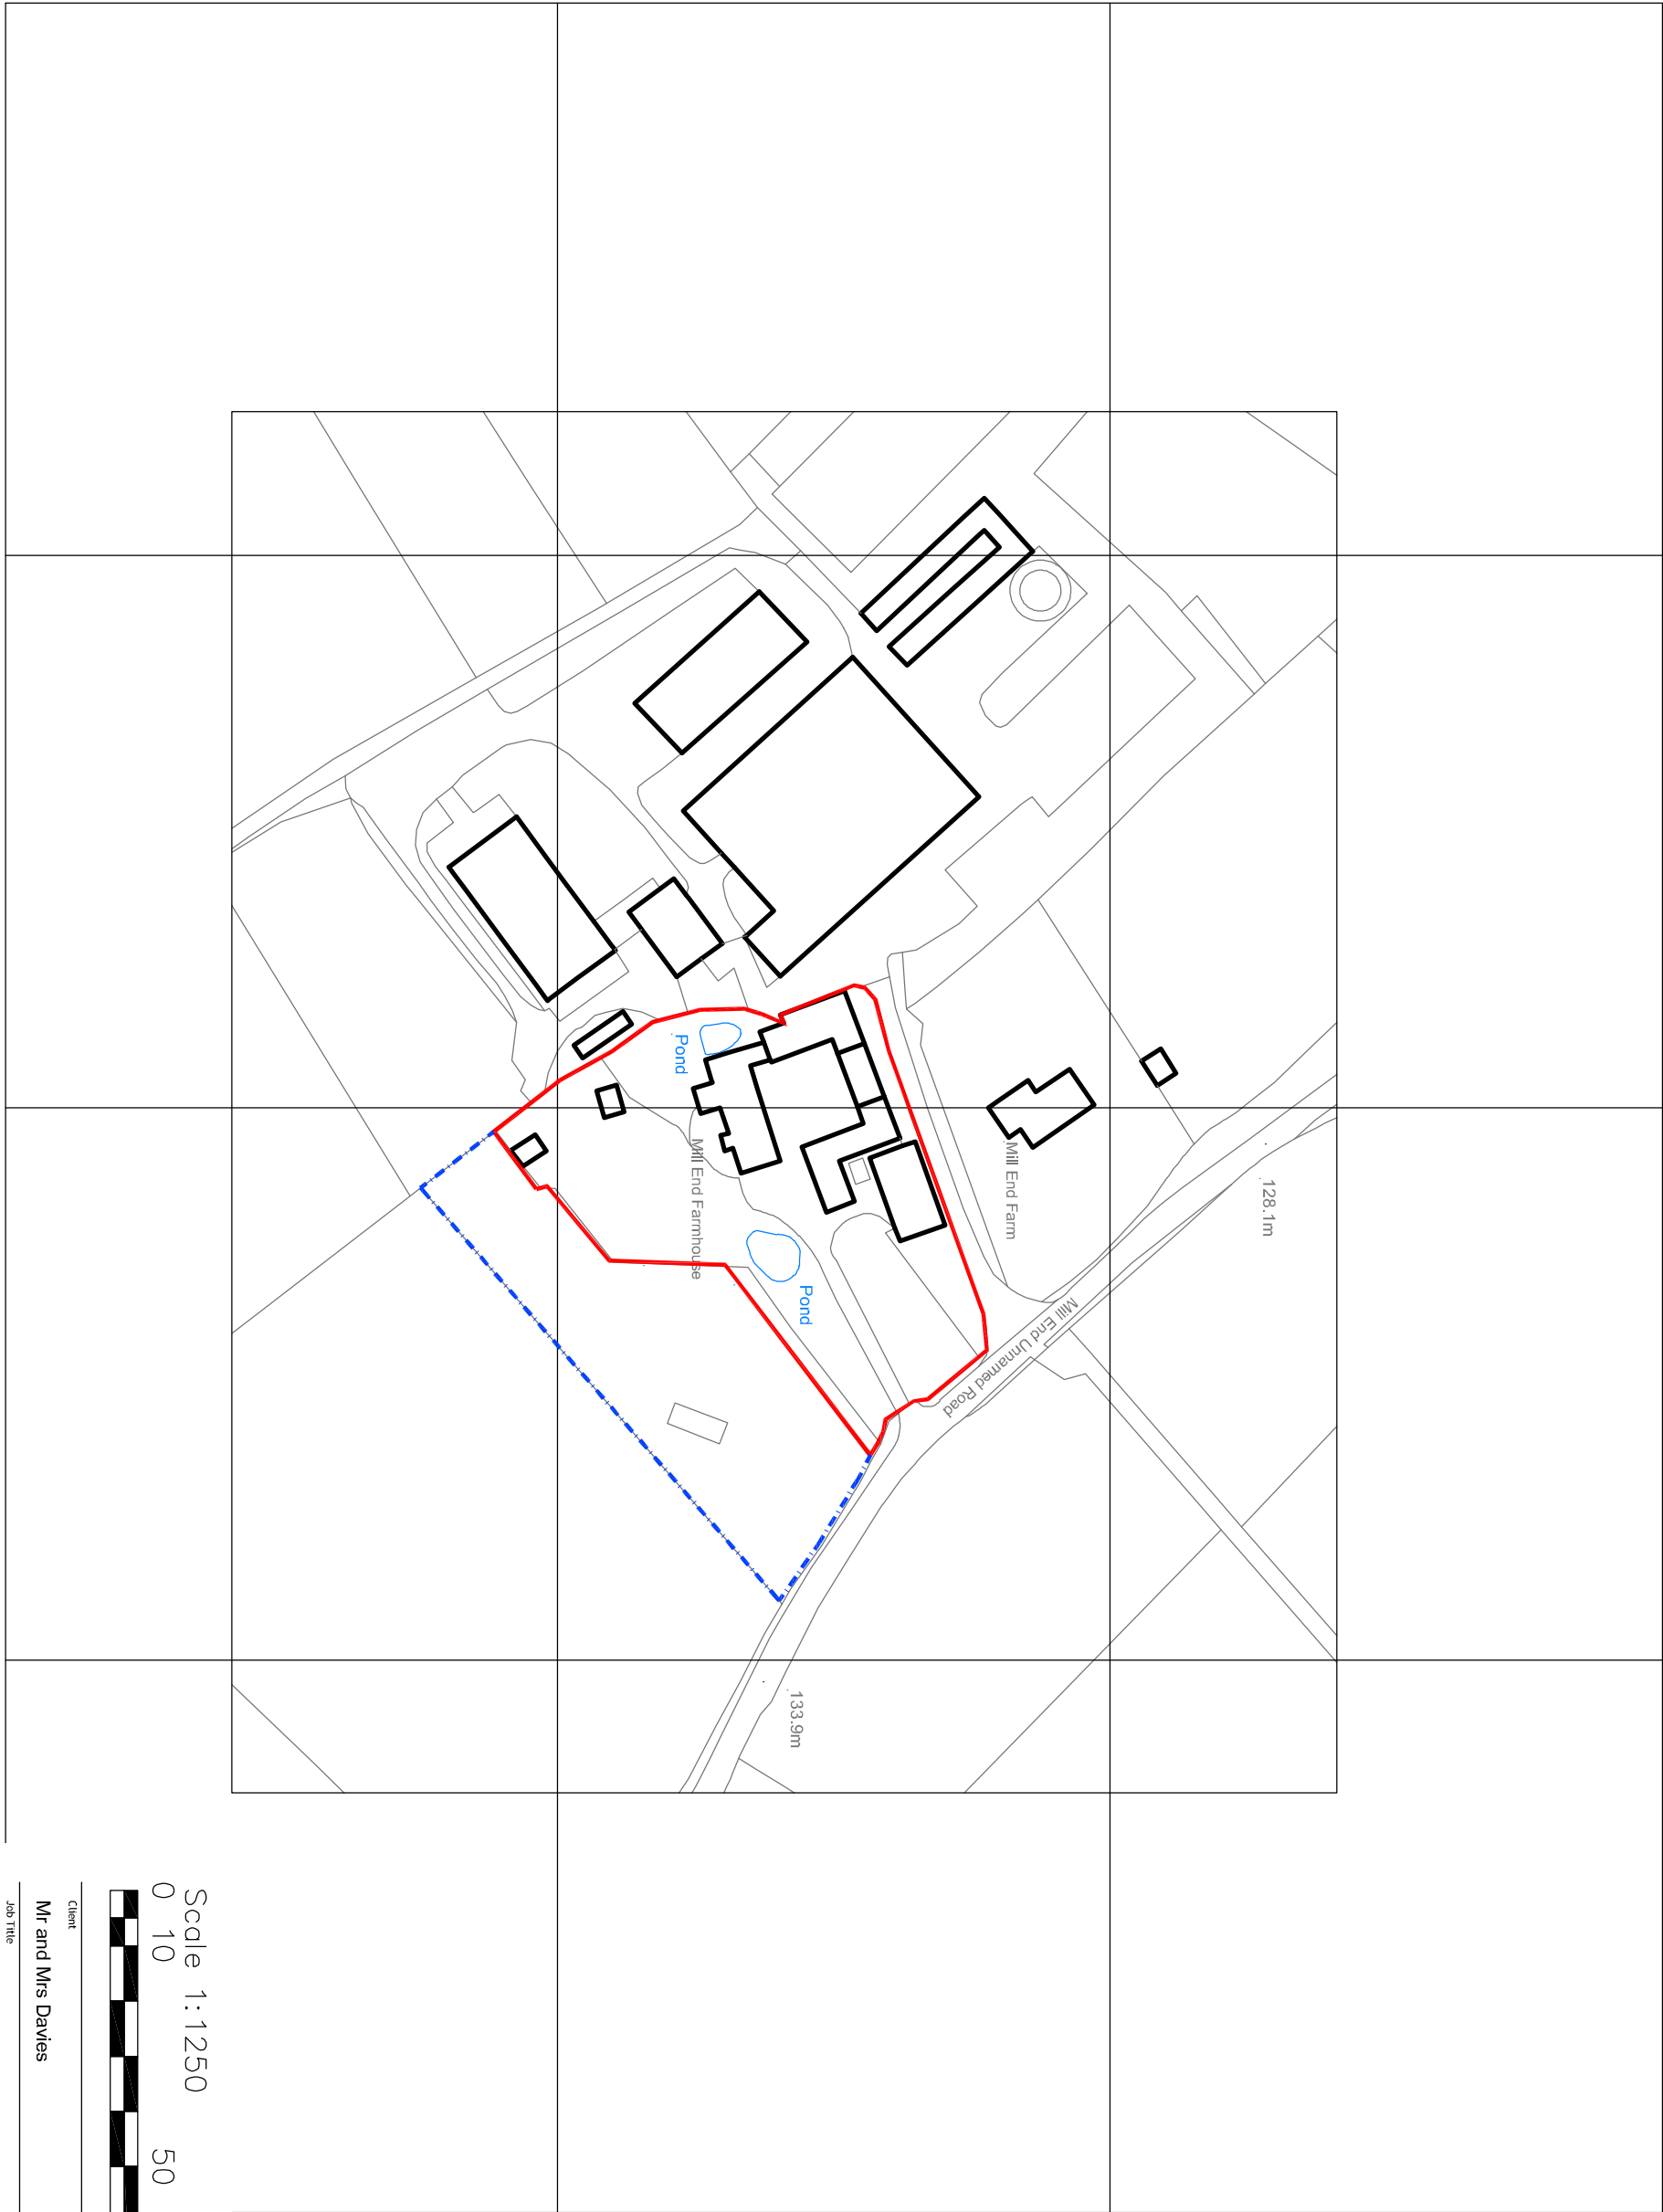

Scale 1:1250
0 10 50

100M

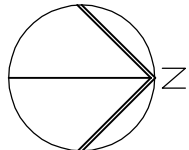

Client

Mr and Mrs Davies

Job Title

Mill End Pool House

Drawing title
Location Plan
Survey

Scale	Date	Drawn	Drawing Number
1:1250	09/24	MB	1018/100/A3 A

snell david

Snell David Architects
Southsea Barn
17 High Street
Whitfield
Gosport
GP22 4LJ

Tel: 01223 830880
e-mail: info@snell-david.co.uk
web: www.snell-david.co.uk