




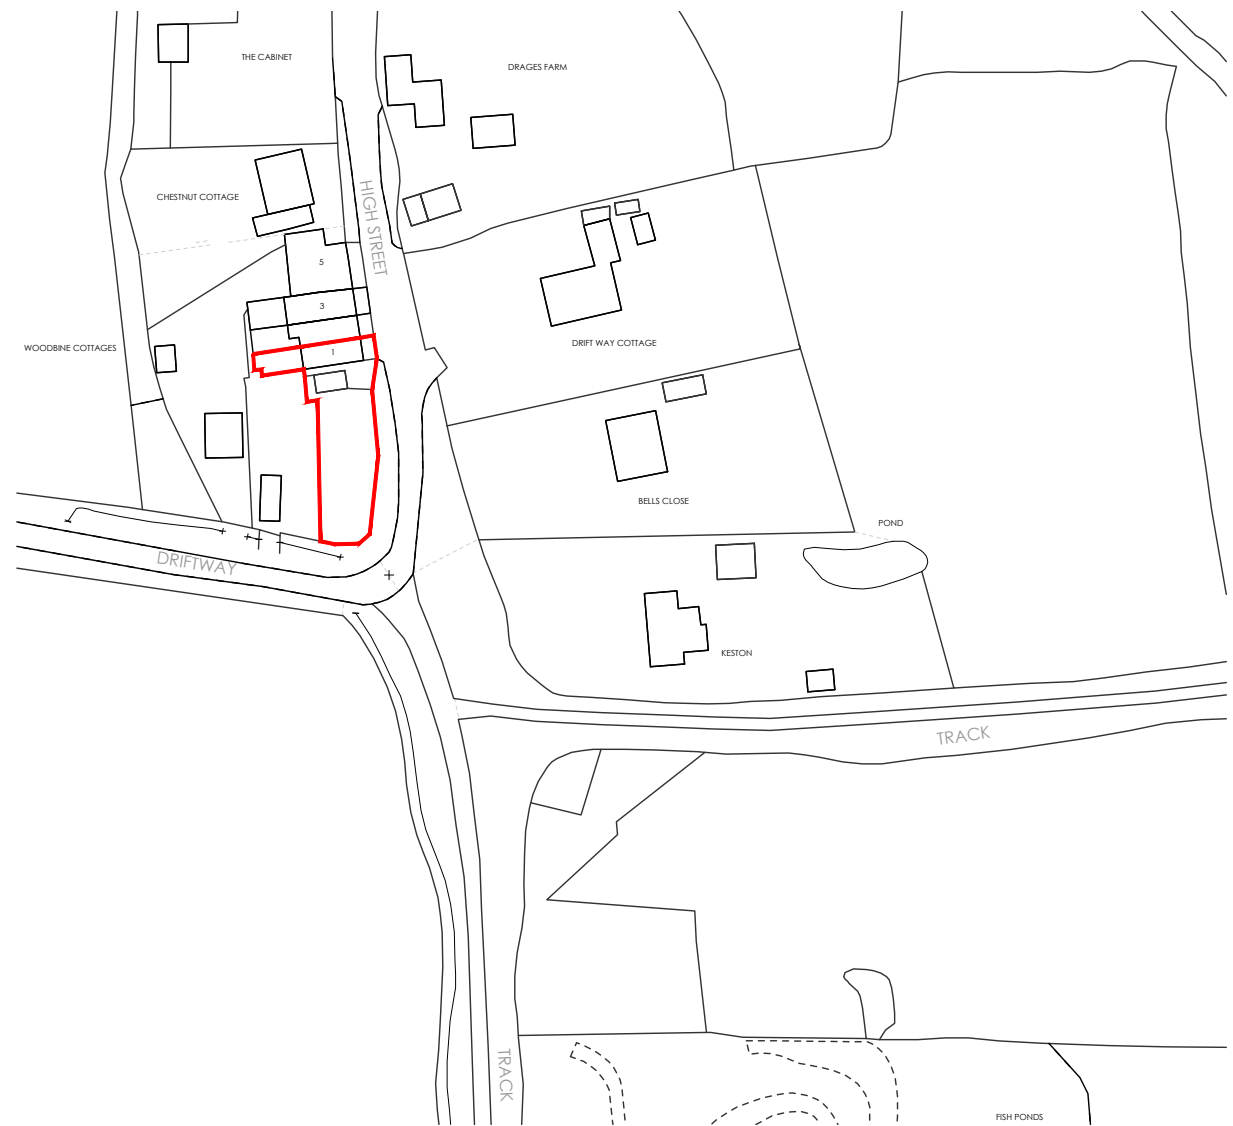

SITE BLOCK PLAN
Scale 1:500 @ A3

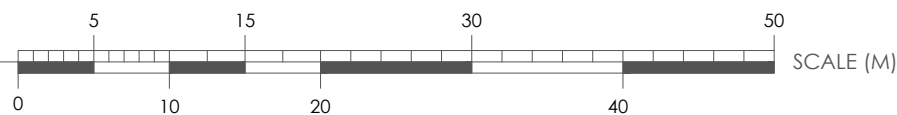

SITE LOCATION PLAN
Scale 1:1250 @ A3

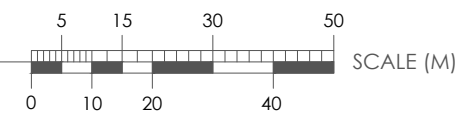

Do not scale from this drawing
All dimensions to be checked on site
Works to be carried out in accordance with bye-laws and regulations of Local Authorities and Statutory Undertakers.

Drawing type: **PLANNING**

Amendments:
0: 16.09.2024 FIRST ISSUE

Client: **Mr Brand**

Project:
**1 WOODBINE COTTAGES
REED
HERTS**

Scale: 1:500/1250 @ A3 Date: **SEPTEMBER 2024**

Drawn: **BR** Checked:

Drg.no: **WOODBINE - 1000**

Rev: **0**

Title: **EXISTING LOCATION AND SITE
PLAN**