



REF-03/25-Redundant stables - Partition 3



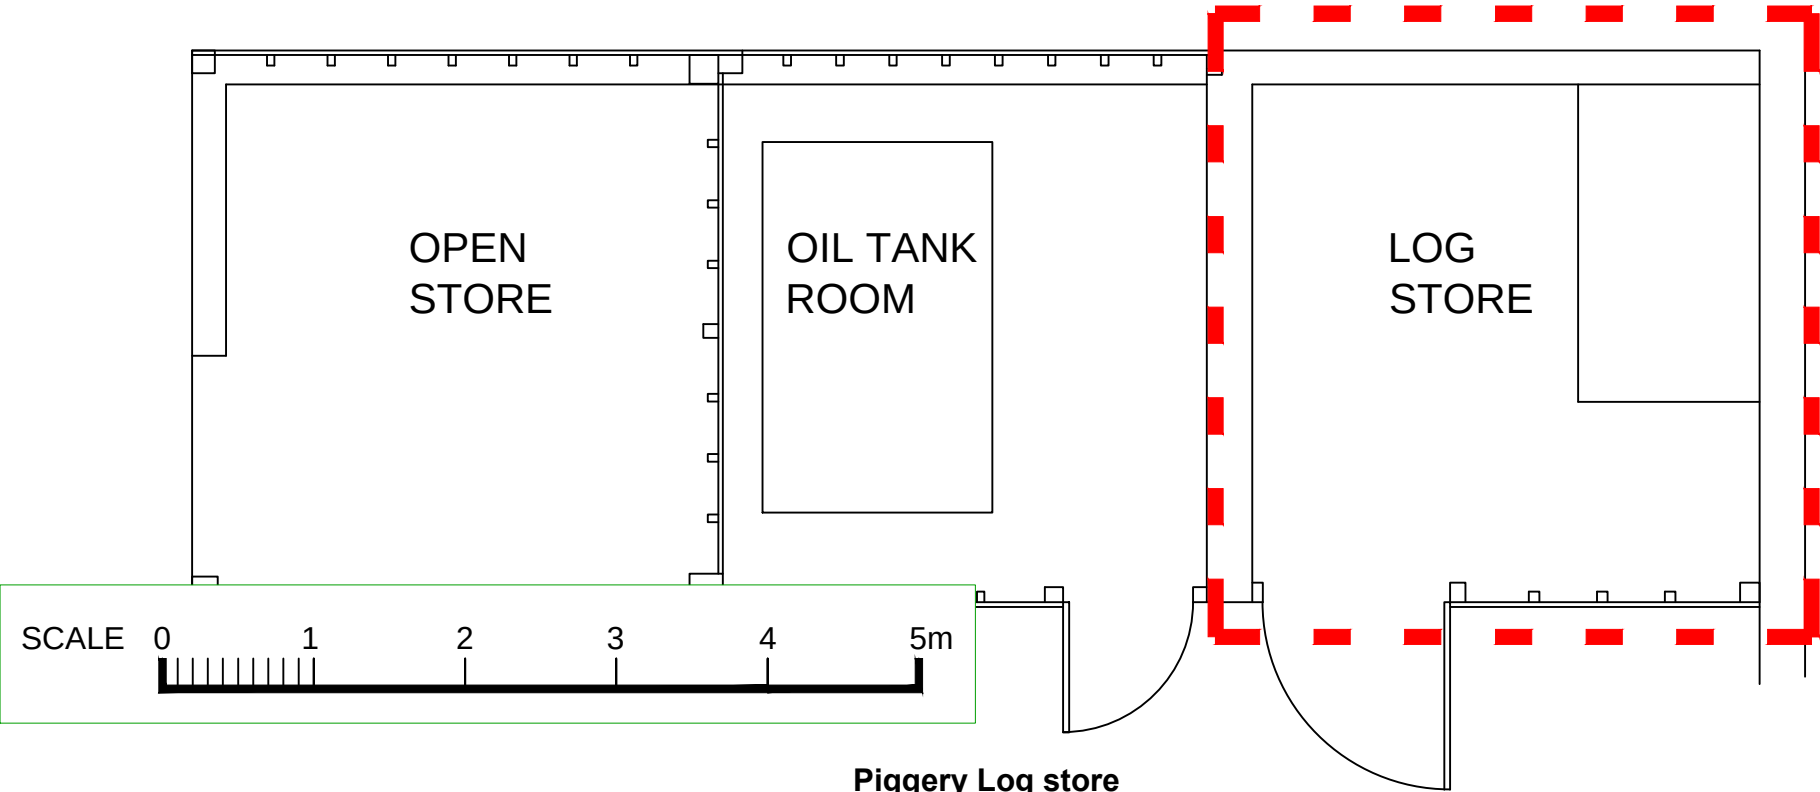


Piggy Log store
Internal Rear Wall



LOG STORE
Internal Elevations
SCALE 1:50@A3

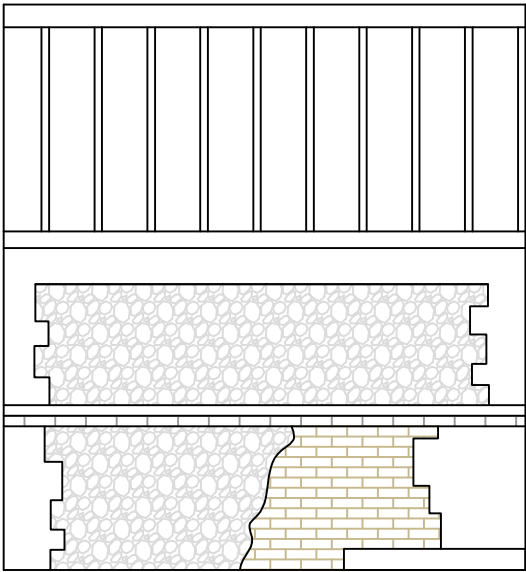

Piggy Log store
Internal Rear Wall

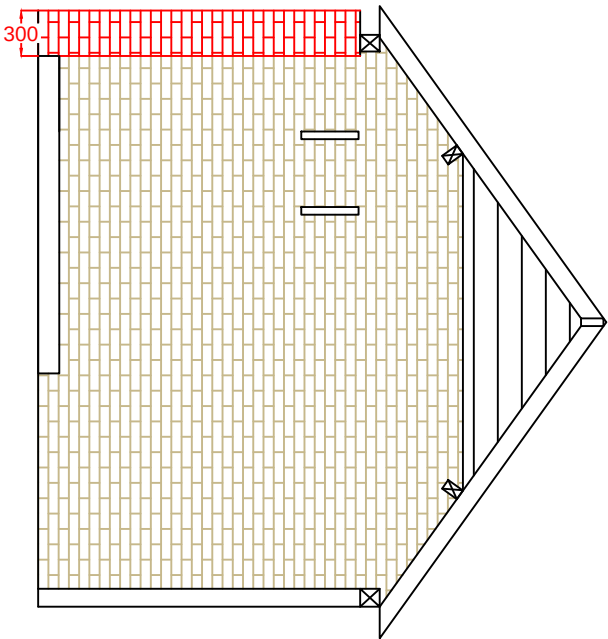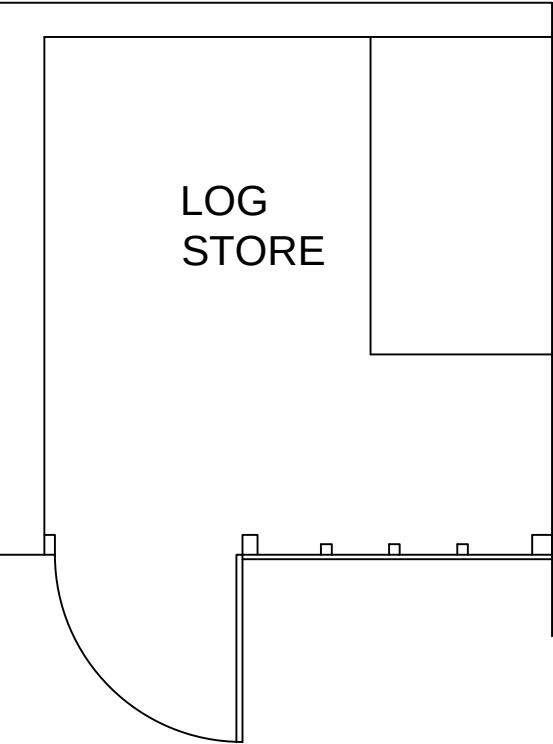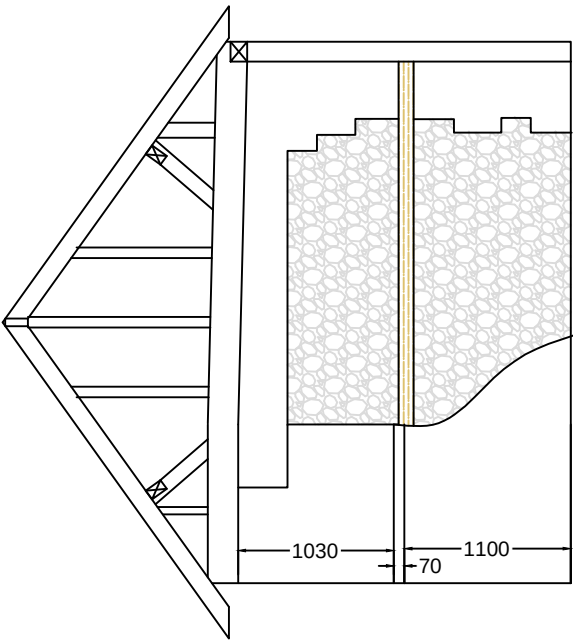

Elevations reference

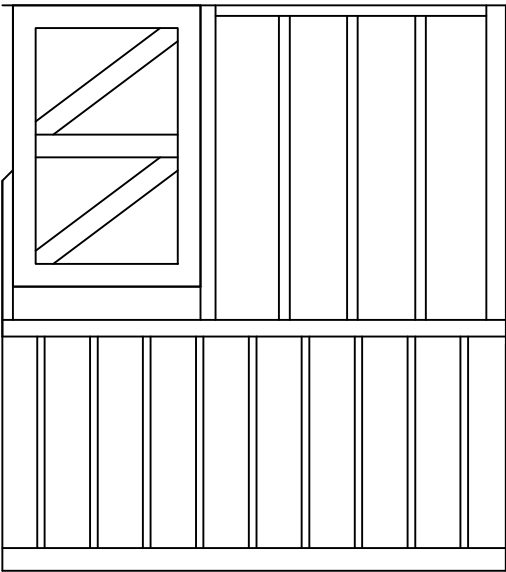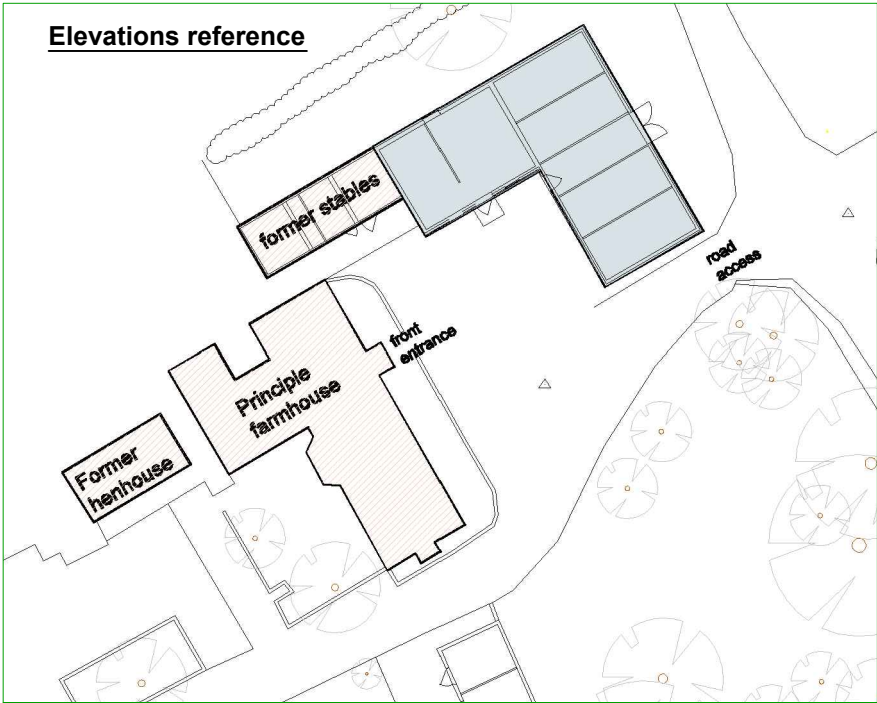

PROJECT: Rustling End Farm
LOCATION: SG4 8TD
SCALE: 1:50 @A3
DATE: 08/06/2024
TITLE: Existing Former Stables
DWG No.: REF-03/25-001.4

N.B. All dimensions in mm unless otherwise stated. All dimensions must be checked and verified on site before commencing any work or producing shop drawings. DO NOT SCALE FROM THIS DRAWING