



REF-03/25-Redundant stables - Partition 2


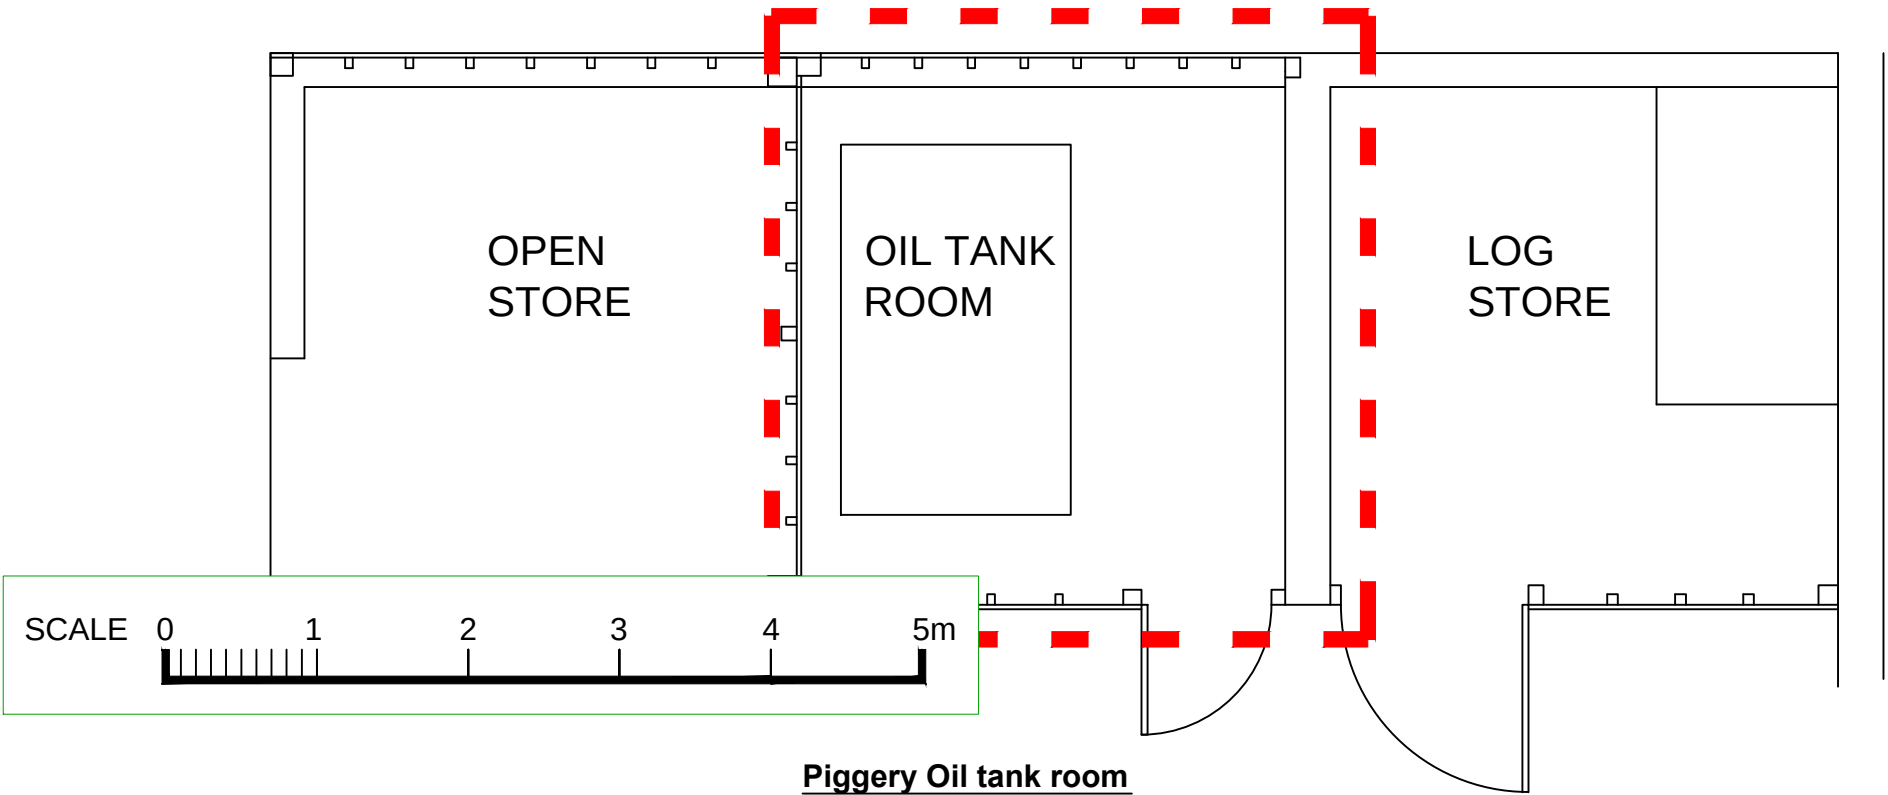


Piggy Oil tank room
Internal Rear Wall

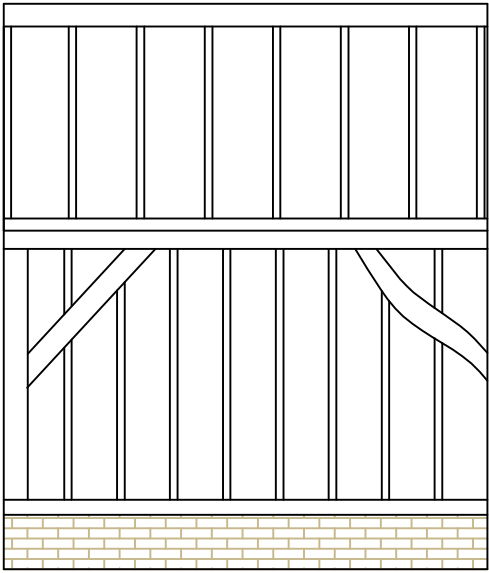


OIL TANK ROOM
Internal Elevations
SCALE 1:50@A3



Piggy outbuildings
Internal Oil container truss height

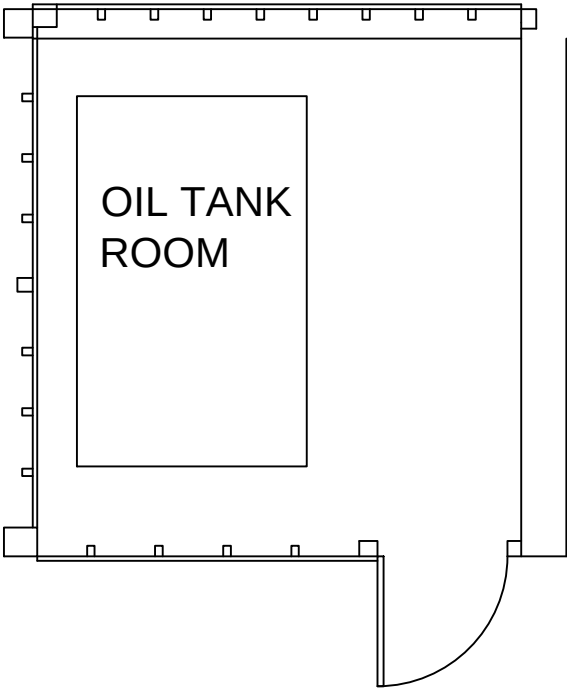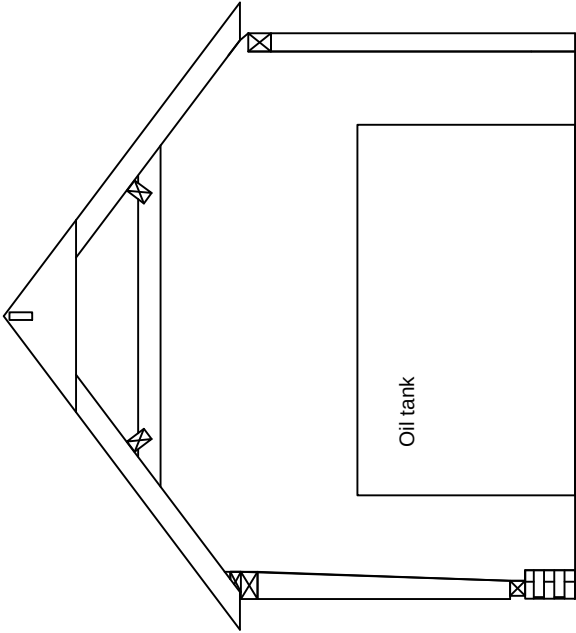

Piggy outbuildings
Internal Oil container wall

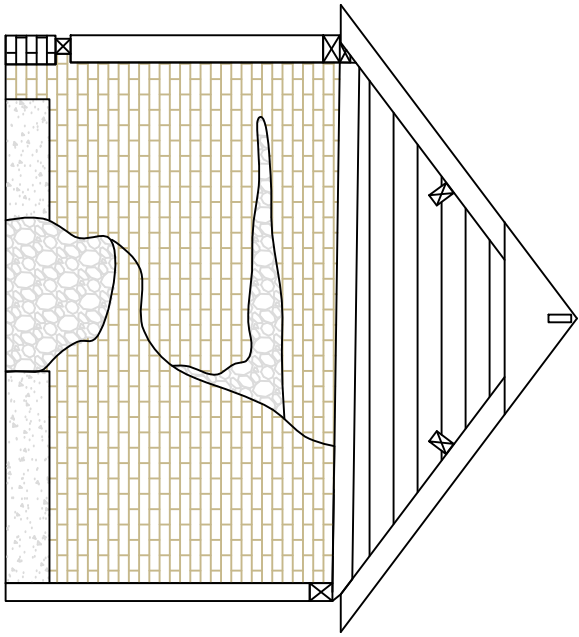

Elevations reference

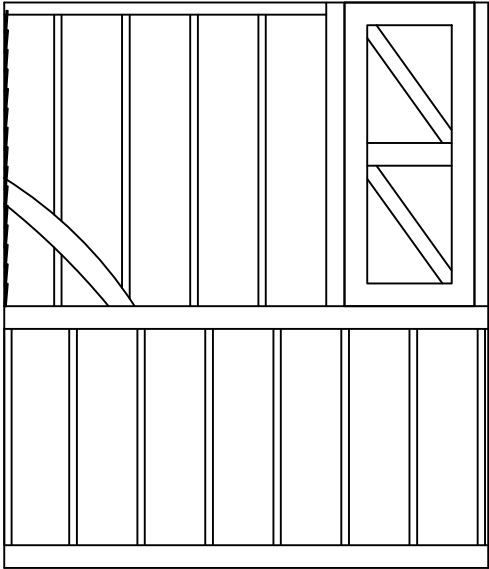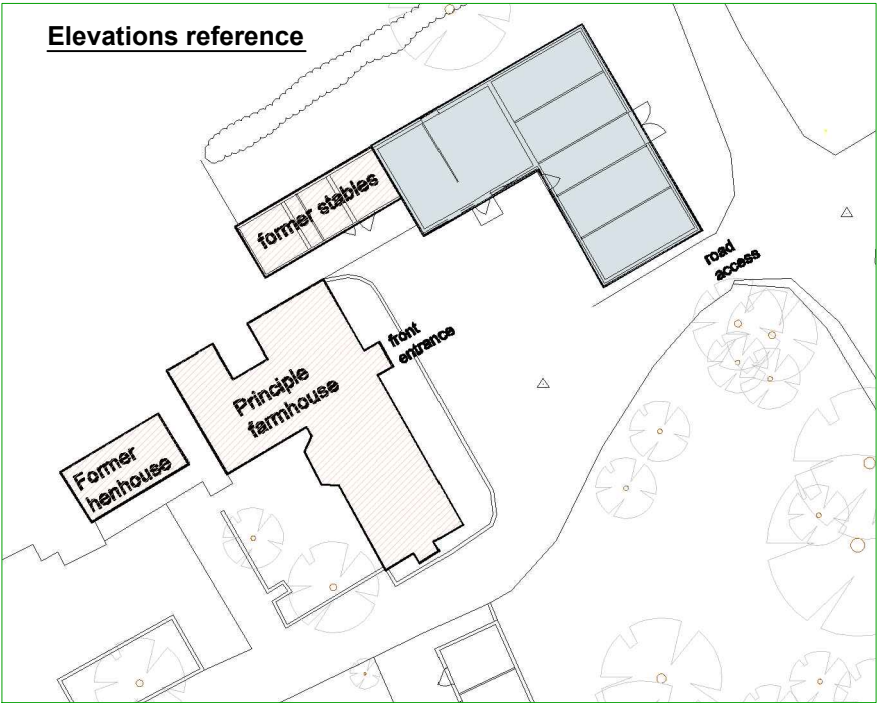

Piggy Oil tank room
Internal front wall



PROJECT: Rustling End Farm
LOCATION: SG4 8TD
SCALE: 1:50 @A3
DATE: 08/06/2024
TITLE: Existing Former Stables
DWG No.: REF-03/25-001.3

N.B. All dimensions in mm unless otherwise stated. All dimensions must be checked and verified on site before commencing any work or producing shop drawings. DO NOT SCALE FROM THIS DRAWING