



REF-03/25-Redundant stables - Partition 1

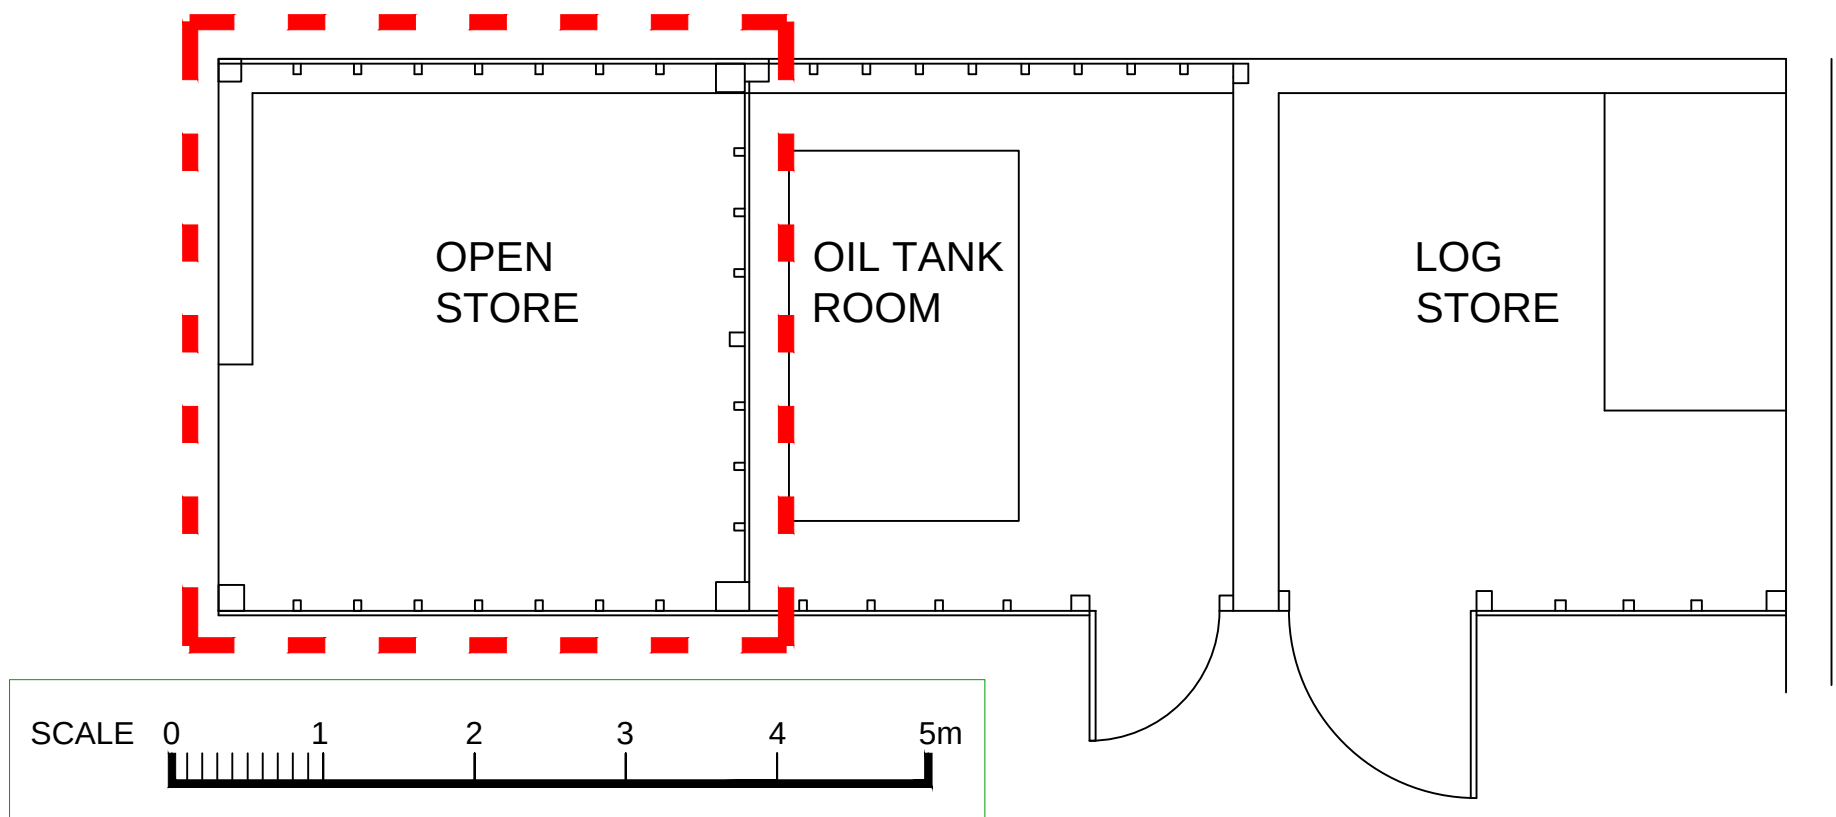


OPEN STORE  
Internal Elevations  
SCALE 1:50@A3


Piggery outbuildings  
Internal LHS wall

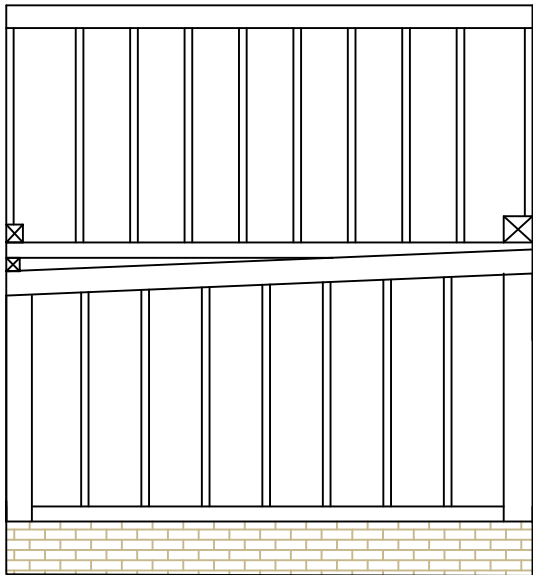


Piggery outbuildings  
Internal Front wall

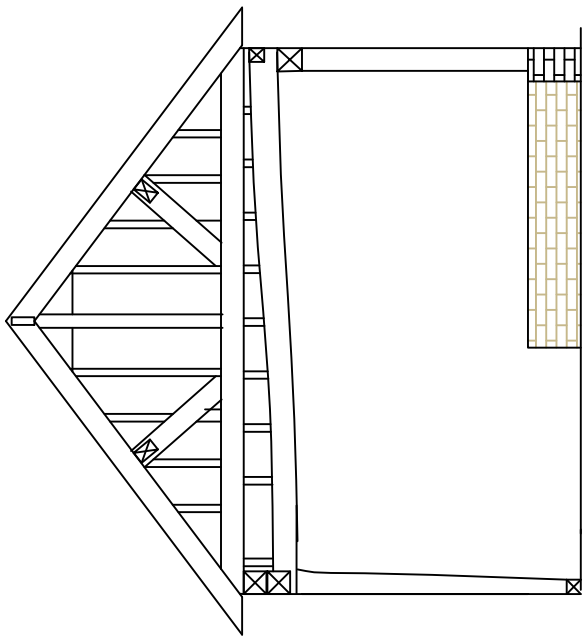



OPEN STORE

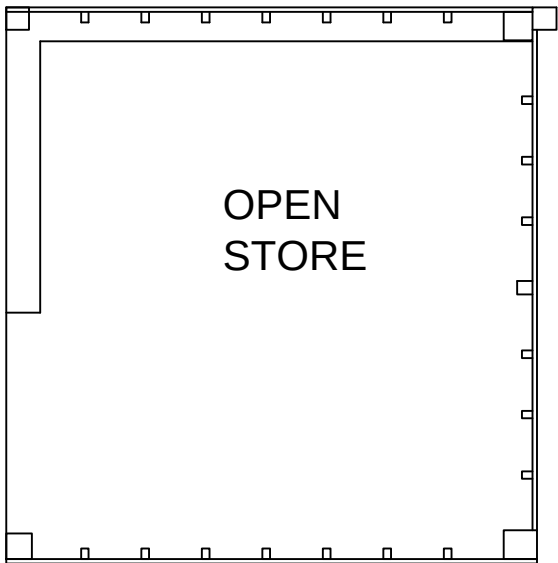

Piggery outbuildings  
Internal rear wall

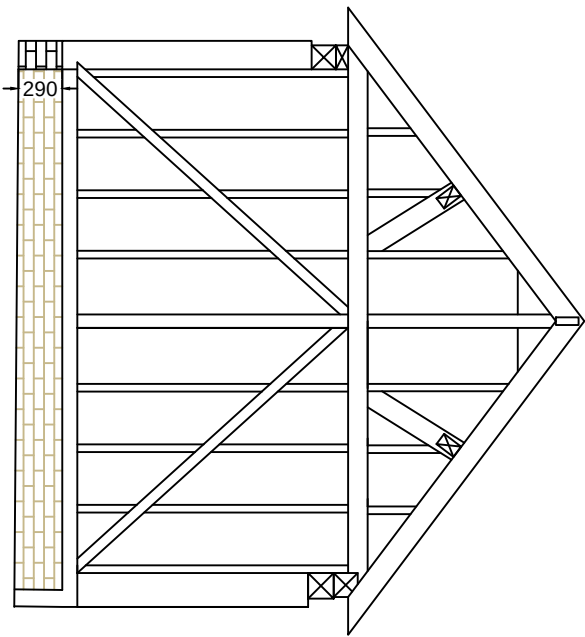

Elevations reference

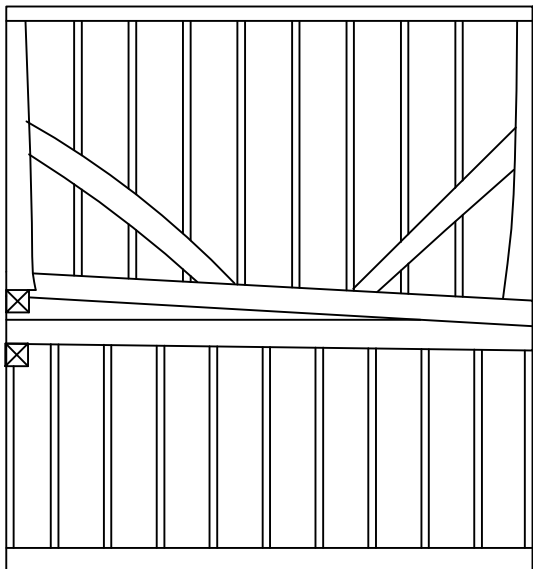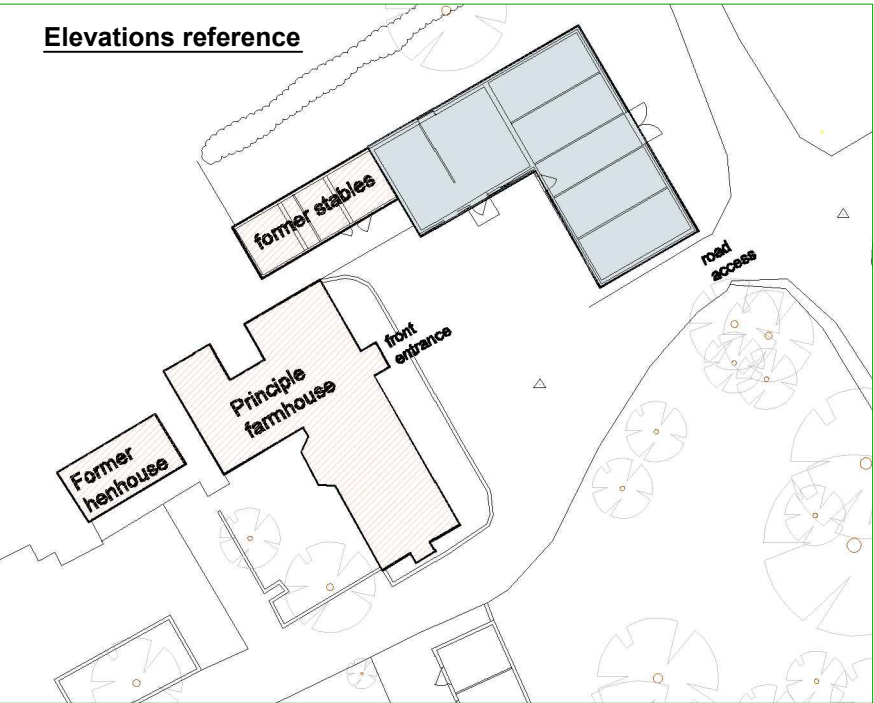

Piggery outbuildings  
Internal RHS wall



PROJECT: Rustling End Farm  
LOCATION: SG4 8TD  
SCALE: 1:50 @A3  
DATE: 08/06/2024  
TITLE: Existing Former Stables  
DWG No.: REF-03/25-001.2

N.B. All dimensions in mm unless otherwise stated. All dimensions must be checked and verified on site before commencing any work or producing shop drawings. DO NOT SCALE FROM THIS DRAWING