

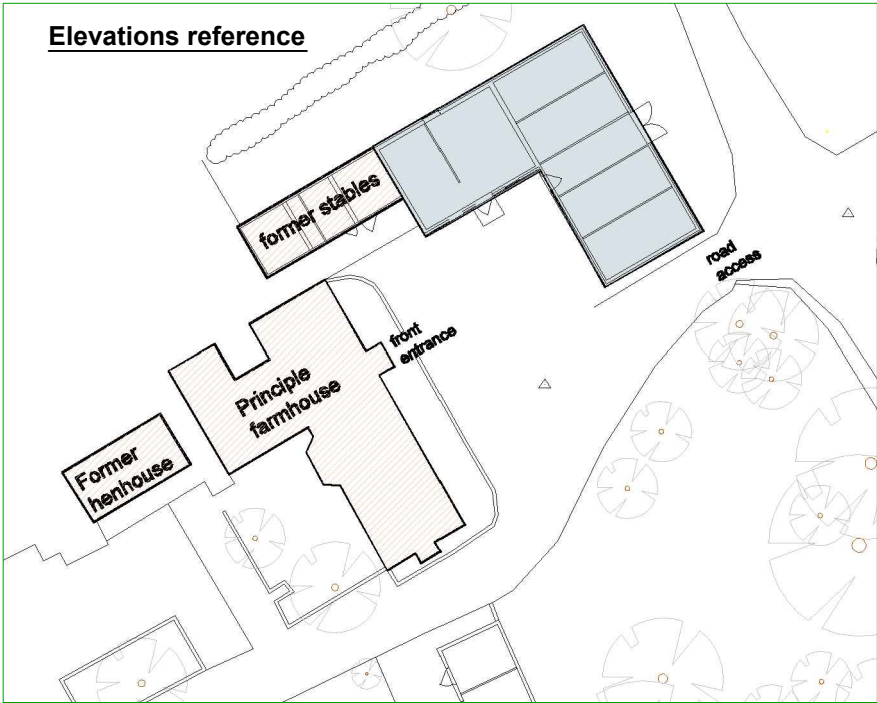
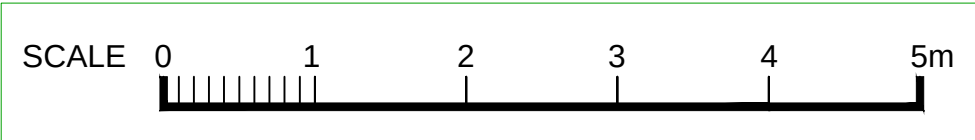


REF-03/25 Redundant stables

Existing external elevation

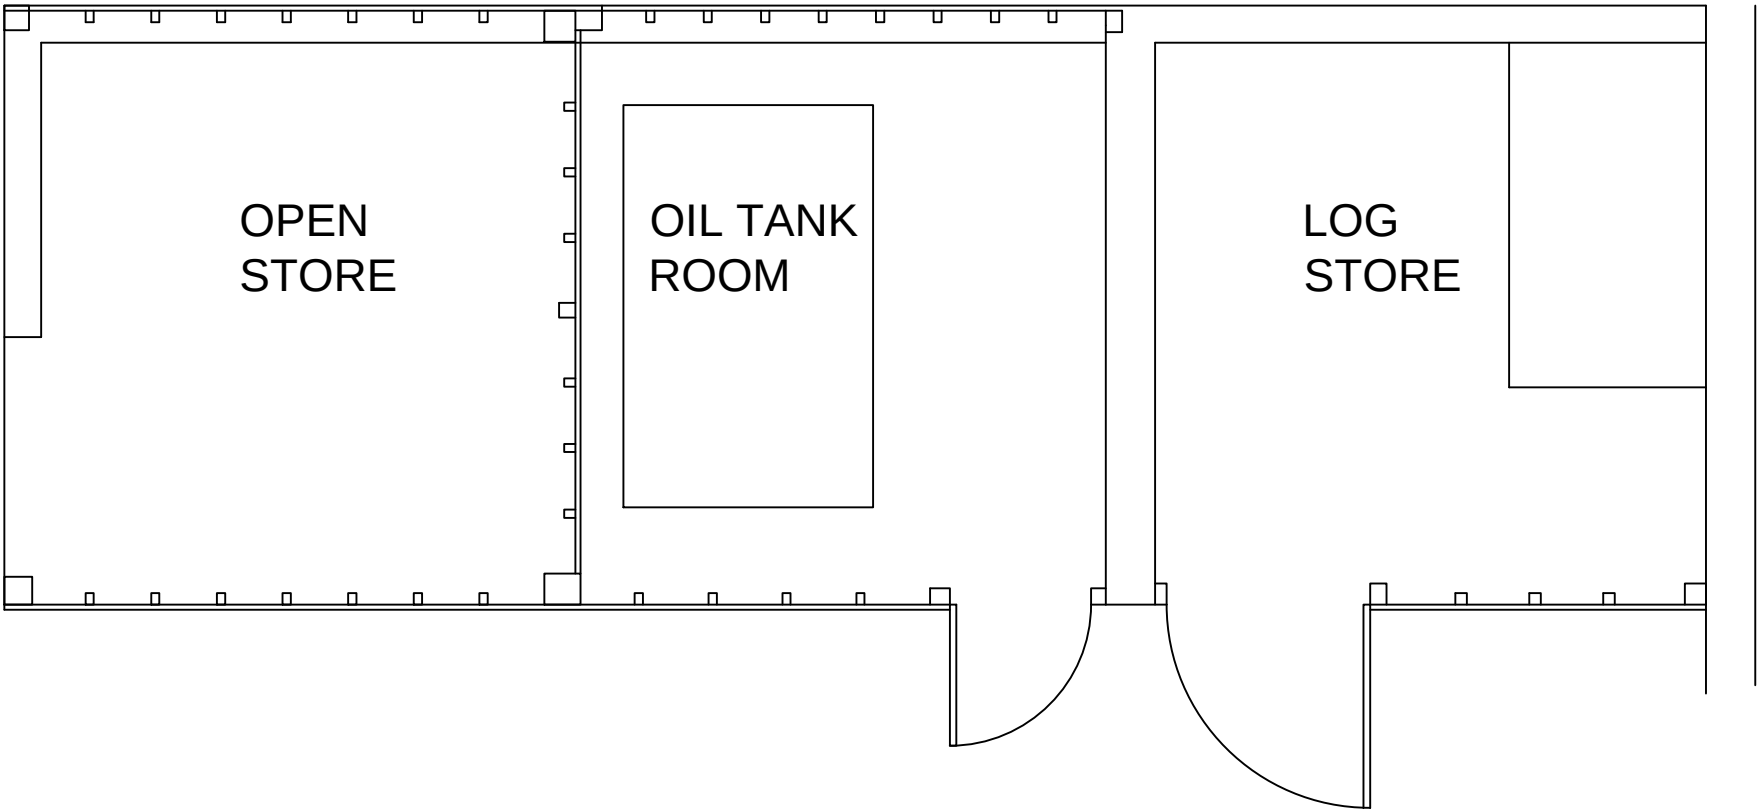

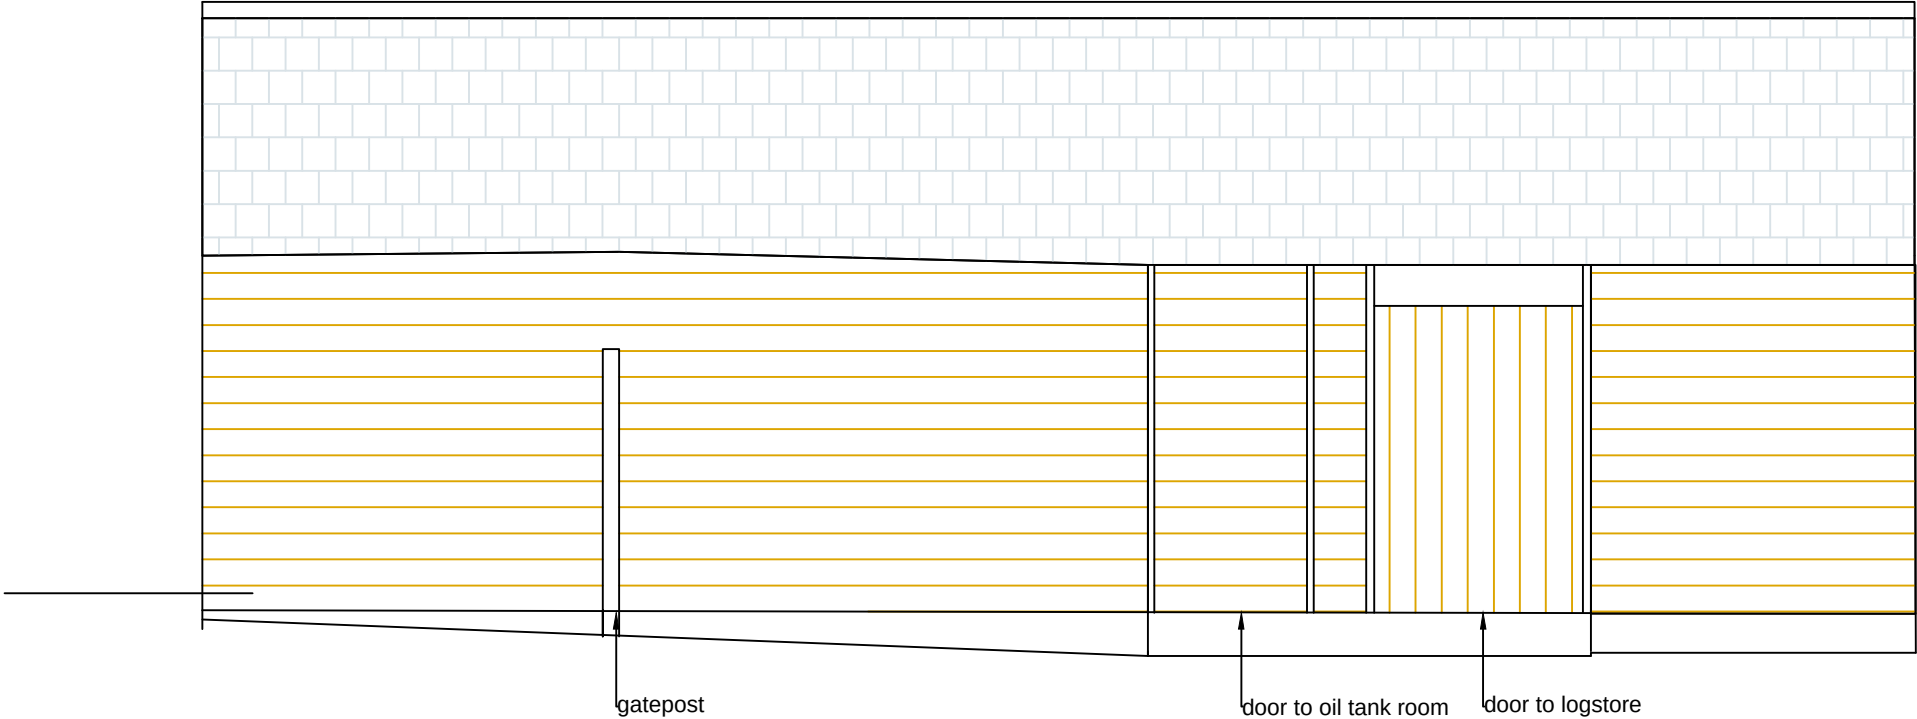

sustainable planning & design
www.ecovril.com

PROJECT: Rustling End Farm

LOCATION: SG4 8TD

SCALE: 1:50 @A3

DATE: 08/06/2024

TITLE: Existing Former Stables

DWG No.: REF-03/25-001.1

N.B. All dimensions in mm unless otherwise stated. All dimensions must be checked and verified on site before commencing any work or producing shop drawings. DO NOT SCALE FROM THIS DRAWING