



Note: External Elevations as existing and proposed

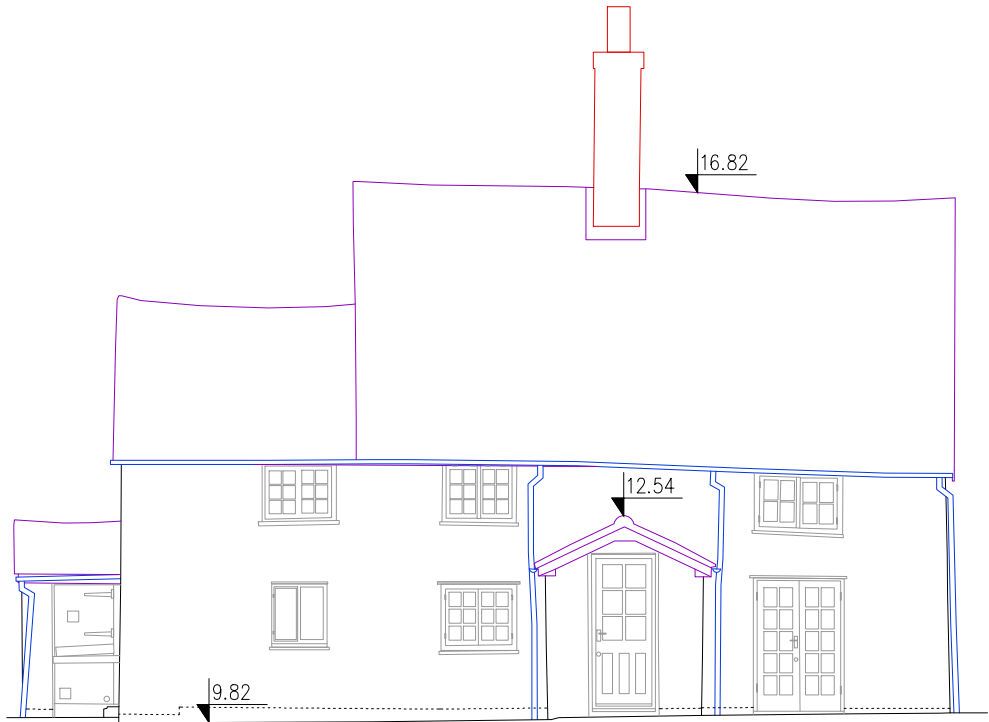


ELEVATION 1

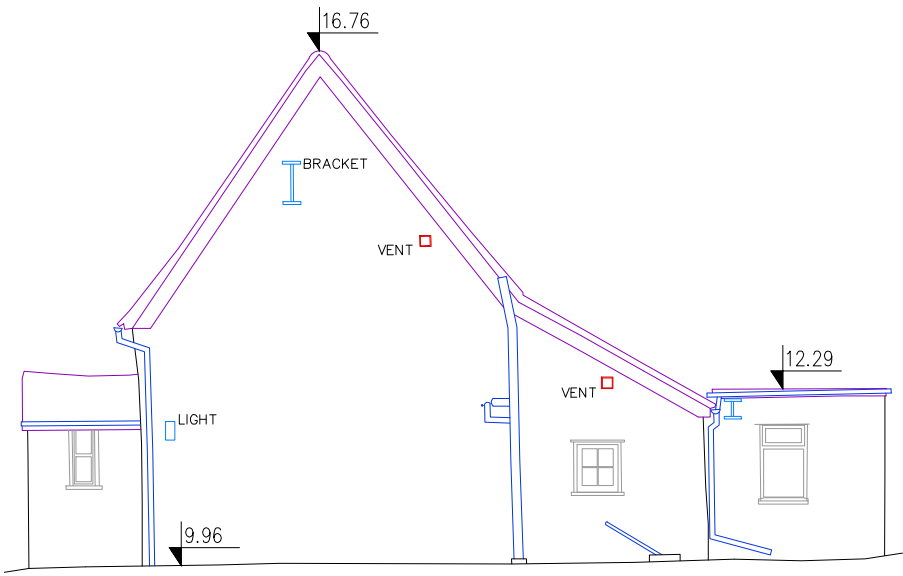


ELEVATION 2

All dimensions to be checked on site before commencing work or preparing working drawings. Any errors or discrepancies must be brought to the Surveyors attention.


Note: Vertical Datum assumed.

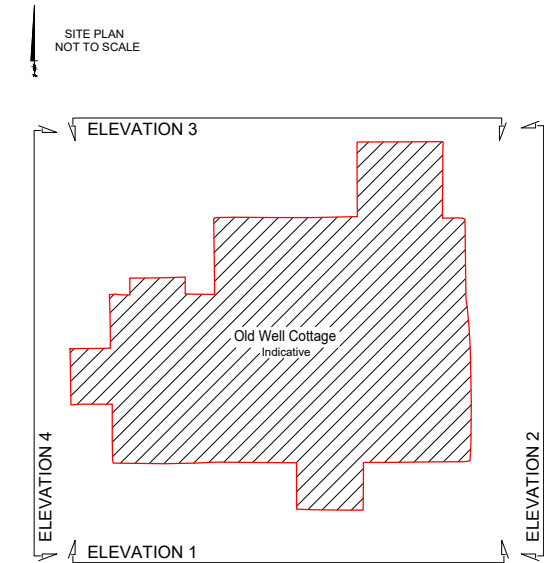

Note: External Elevations as existing and proposed

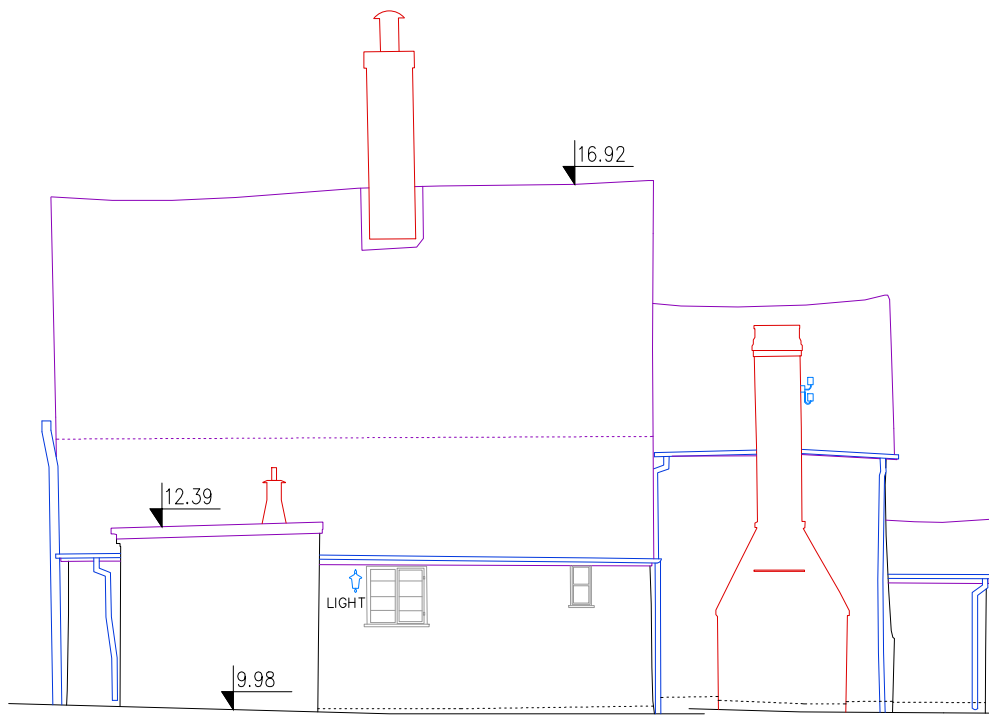

ELEVATION 3

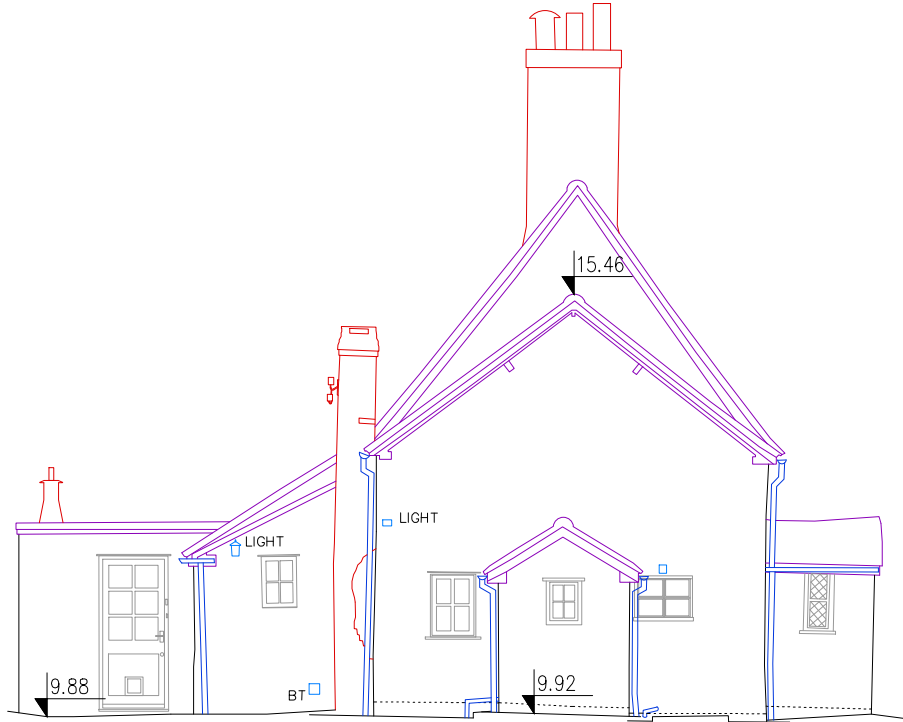


ELEVATION 4

Rev.1(29/01/2025) - Changes to text description

Client: **Mark Pearson**
Old Well Cottage
Southern Green
Rushden
SG9 0SY

Simply Accurate Surveys

35 Winston Crescent, Biggleswade
Bedfordshire, SG18 0ET
Tel. 07907353858
Email general@sasurveys.co.uk
www.sasurveys.co.uk

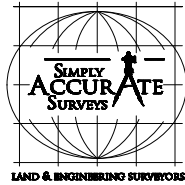

Drawing

External Elevations as existing
Old Well Cottage, Southern Green, Rushden SG9 0SY

Drawing No. **SAE52625**

Date:
27/01/2025

Drawing Scale: 1:100 @ A3



SCALE 1:100