


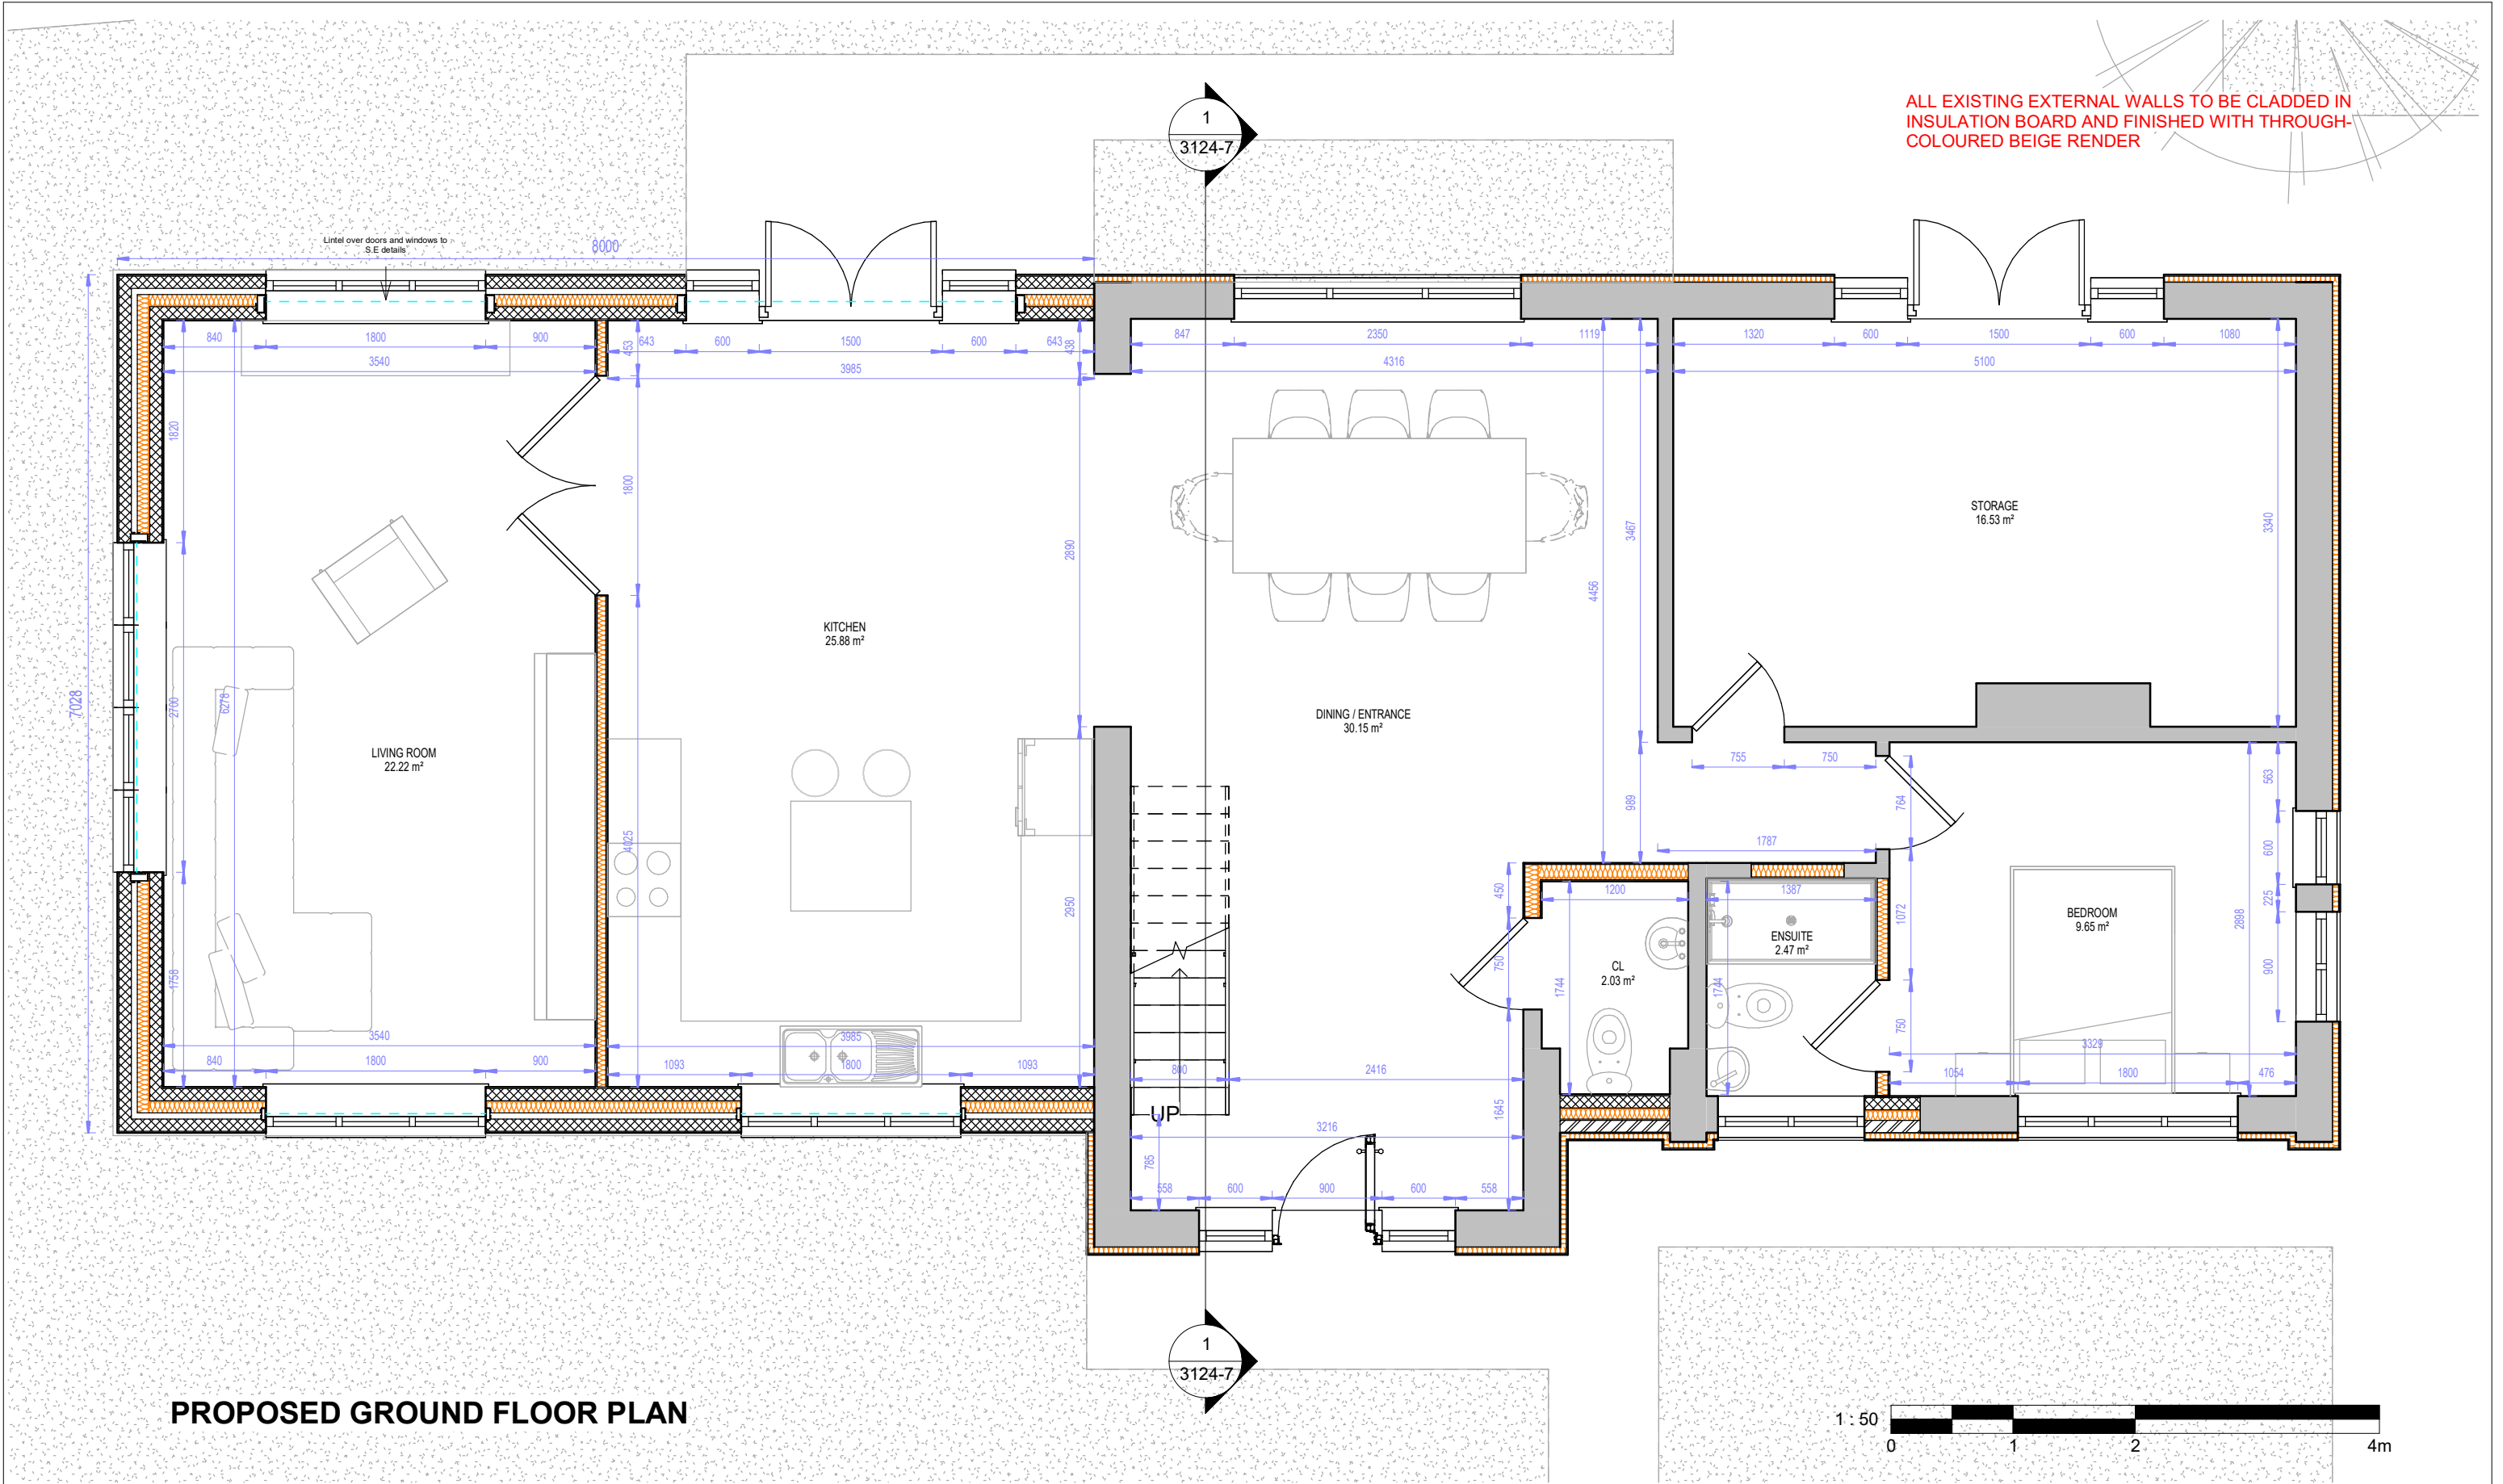

ALL DIMS IN MILLIMETERS UNLESS NOTED OTHERWISE DO NOT SCALE EXCEPT FOR PLANNING PURPOSES IF IN DOUBT - ASK THIS DRAWING IS CONFIDENTIAL AND IS THE PROPERTY OF KEENAN PROJECT DESIGNS LTD © COPYRIGHT	KEENAN PROJECT DESIGNS	KEENAN PROJECT DESIGNS 08002335787 INFO@KEENANPROJECTDESIGNS.COM WWW.KEENANPROJECTDESIGN.COM	CLIENT: Owen Roger ADDRESS: 2 Lower Gower Rd, Royston SG8 5EA	DATE: 20/05/25 PROJECT LEAD: George Cristea	DRAWN BY: Ugwu Kingsley DRAWING NO: 3124-2	SCALE: 1:50@A3 1:25@A1 REV: B
---	---------------------------------------	--	---	---	--	--