



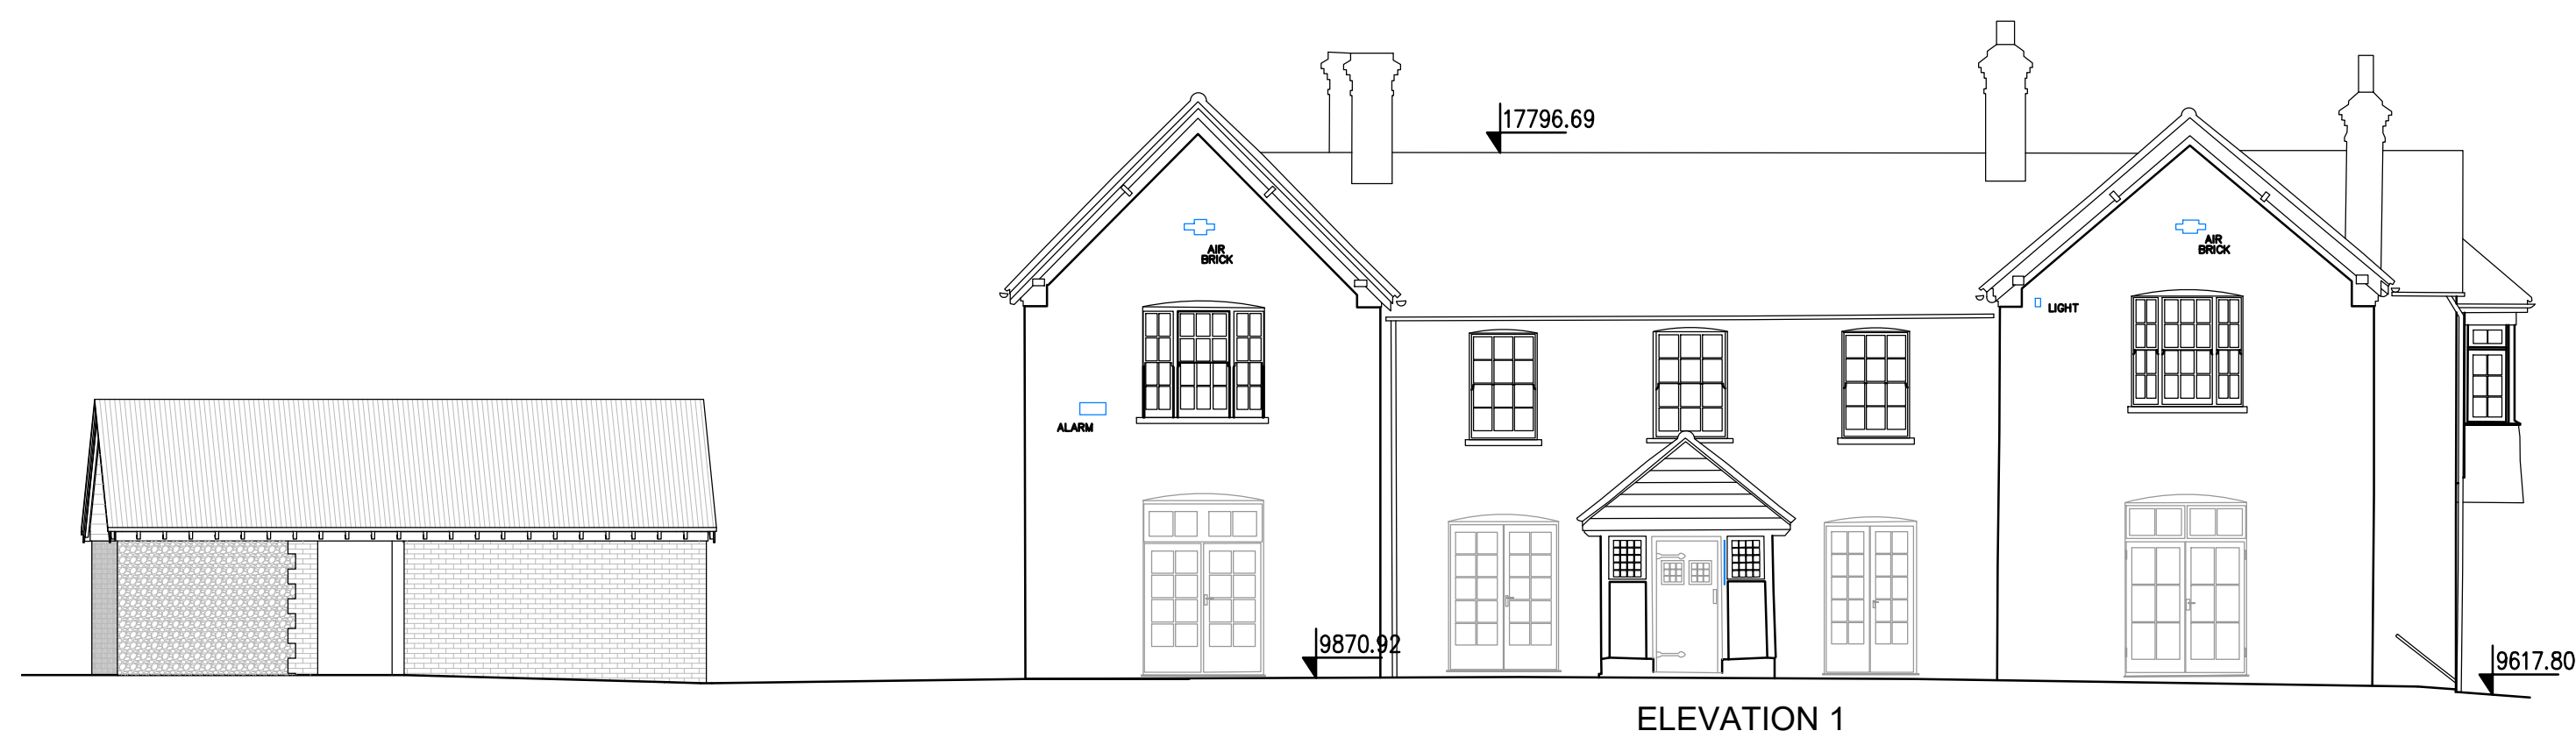


ELEVATION 1

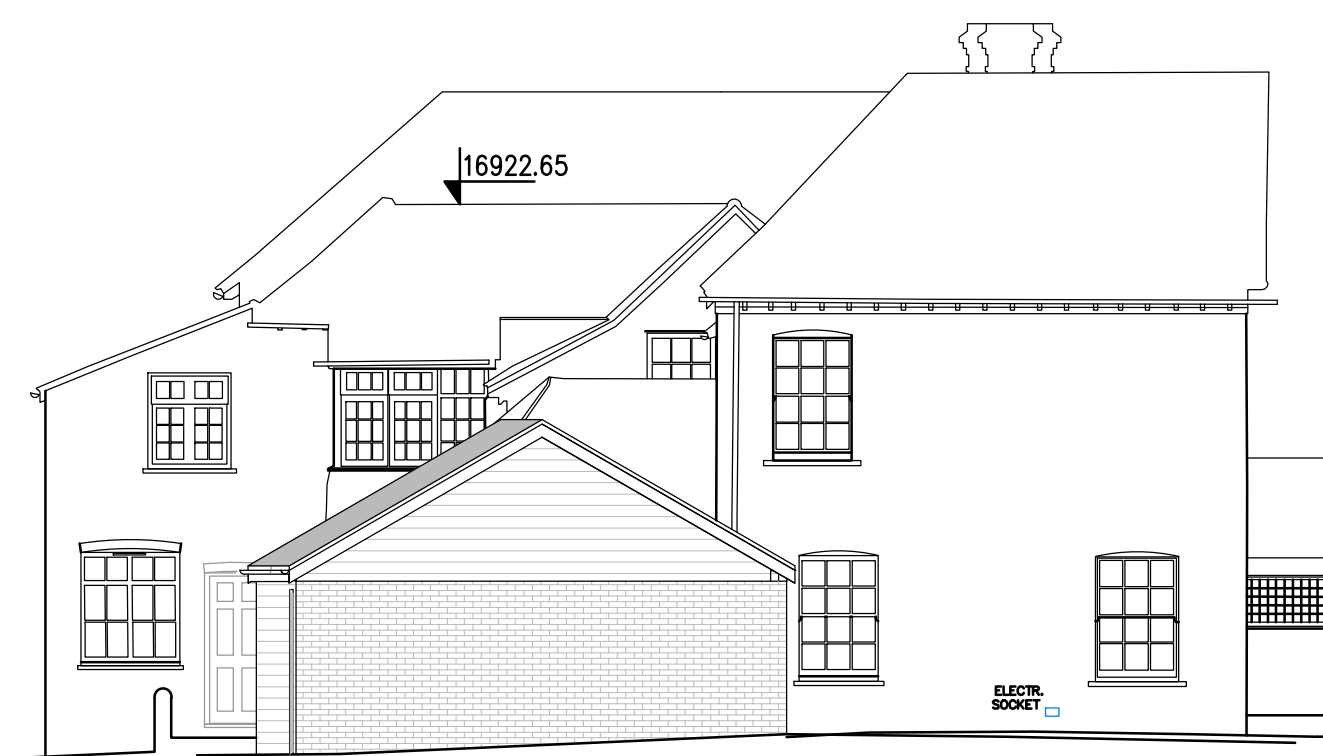

ELEVATION 2



ELEVATION 3

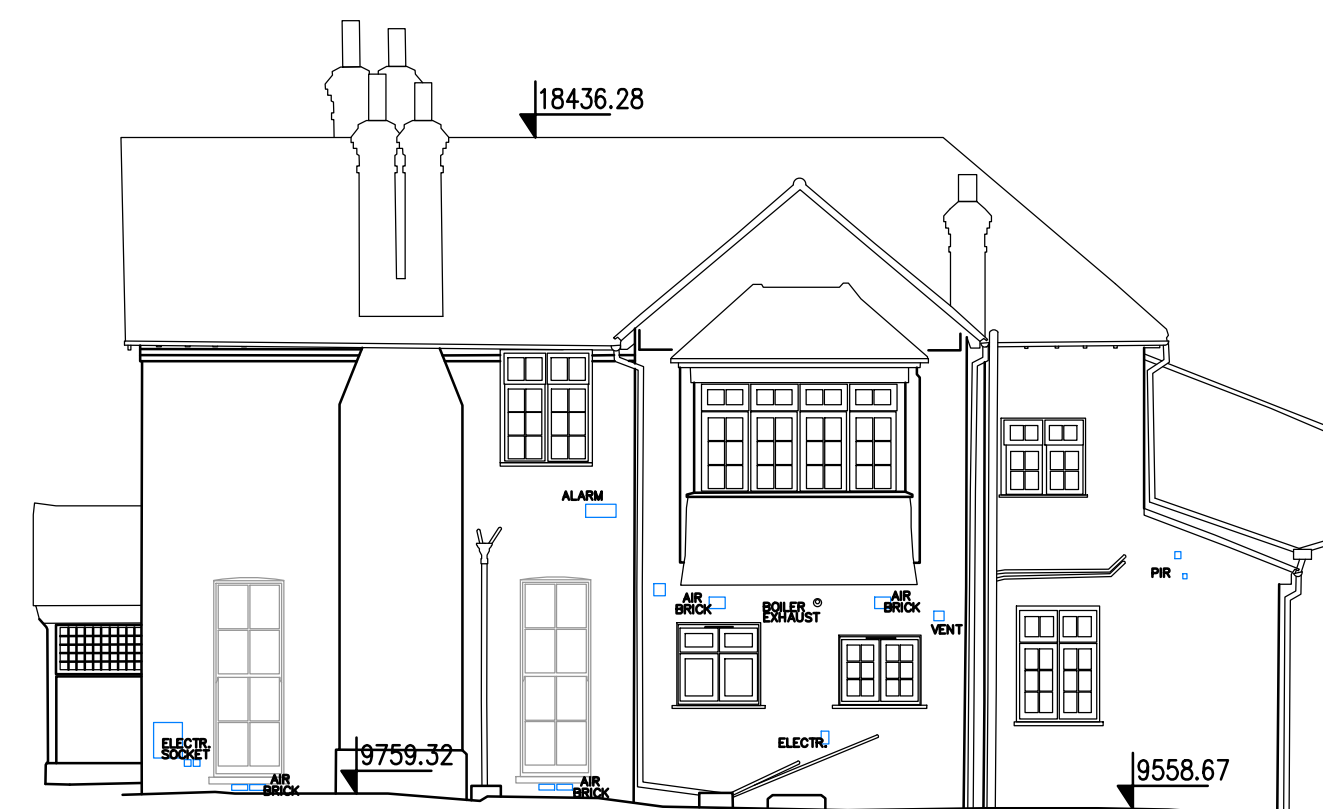

ELEVATION 4




ELEVATION 5



ELEVATION 6



ELEVATION 7

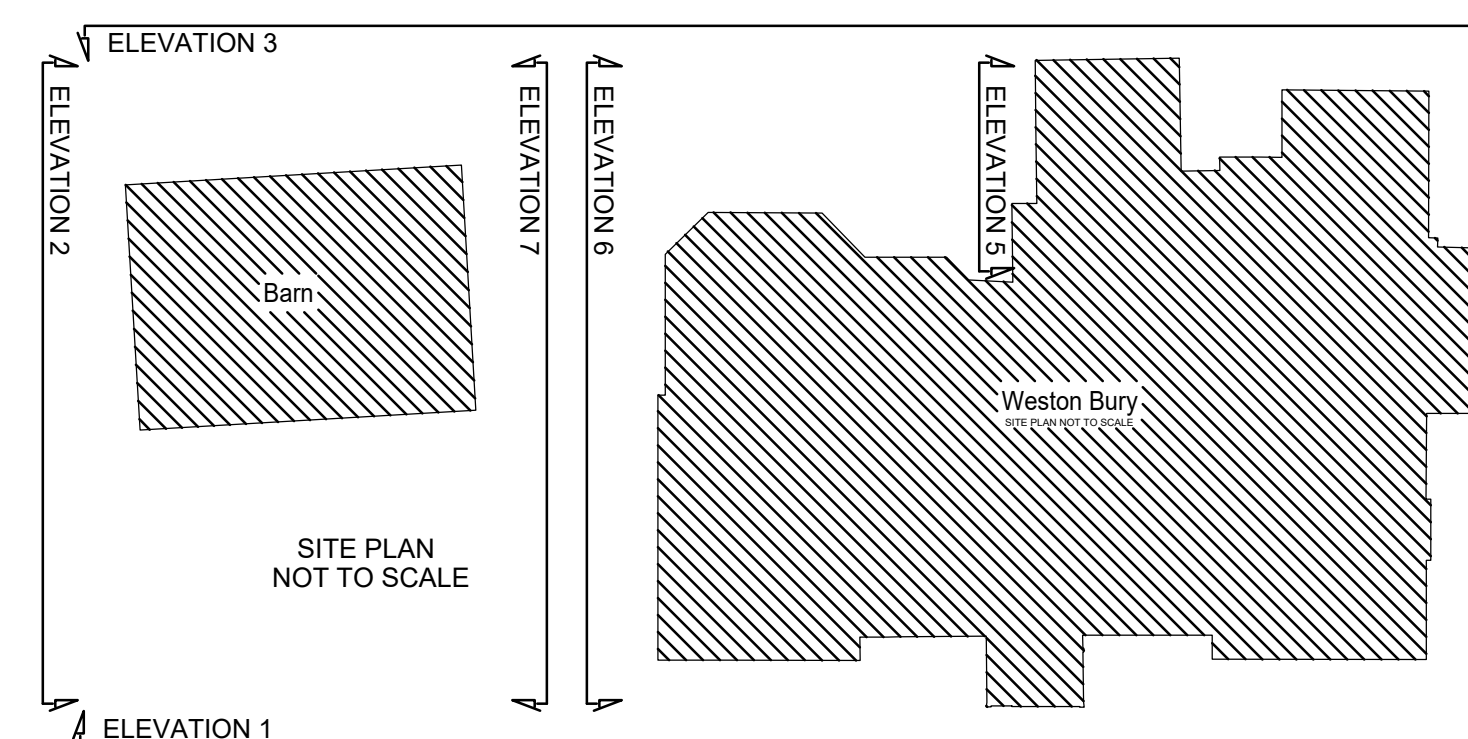

Rev. | Date | Details | Drawn | Checked
Issued for:

PLANNING

Project/Client: Proposed Extension & Alterations - Weston Bury
Project No: A101
Dwg No: 1 to 100
Rev: 1
Scale: 1 to 100
Drawing: Existing Elevations
North: 
Drawn By: Date:
Checked By: Date:



D.Chandler Architectural Design Ltd
Devonshire Business Centre, Works Rd, Letchworth, SG6 1GJ
Tel : 07901 864 742 - Email : daniel@dcarchitectural.org