


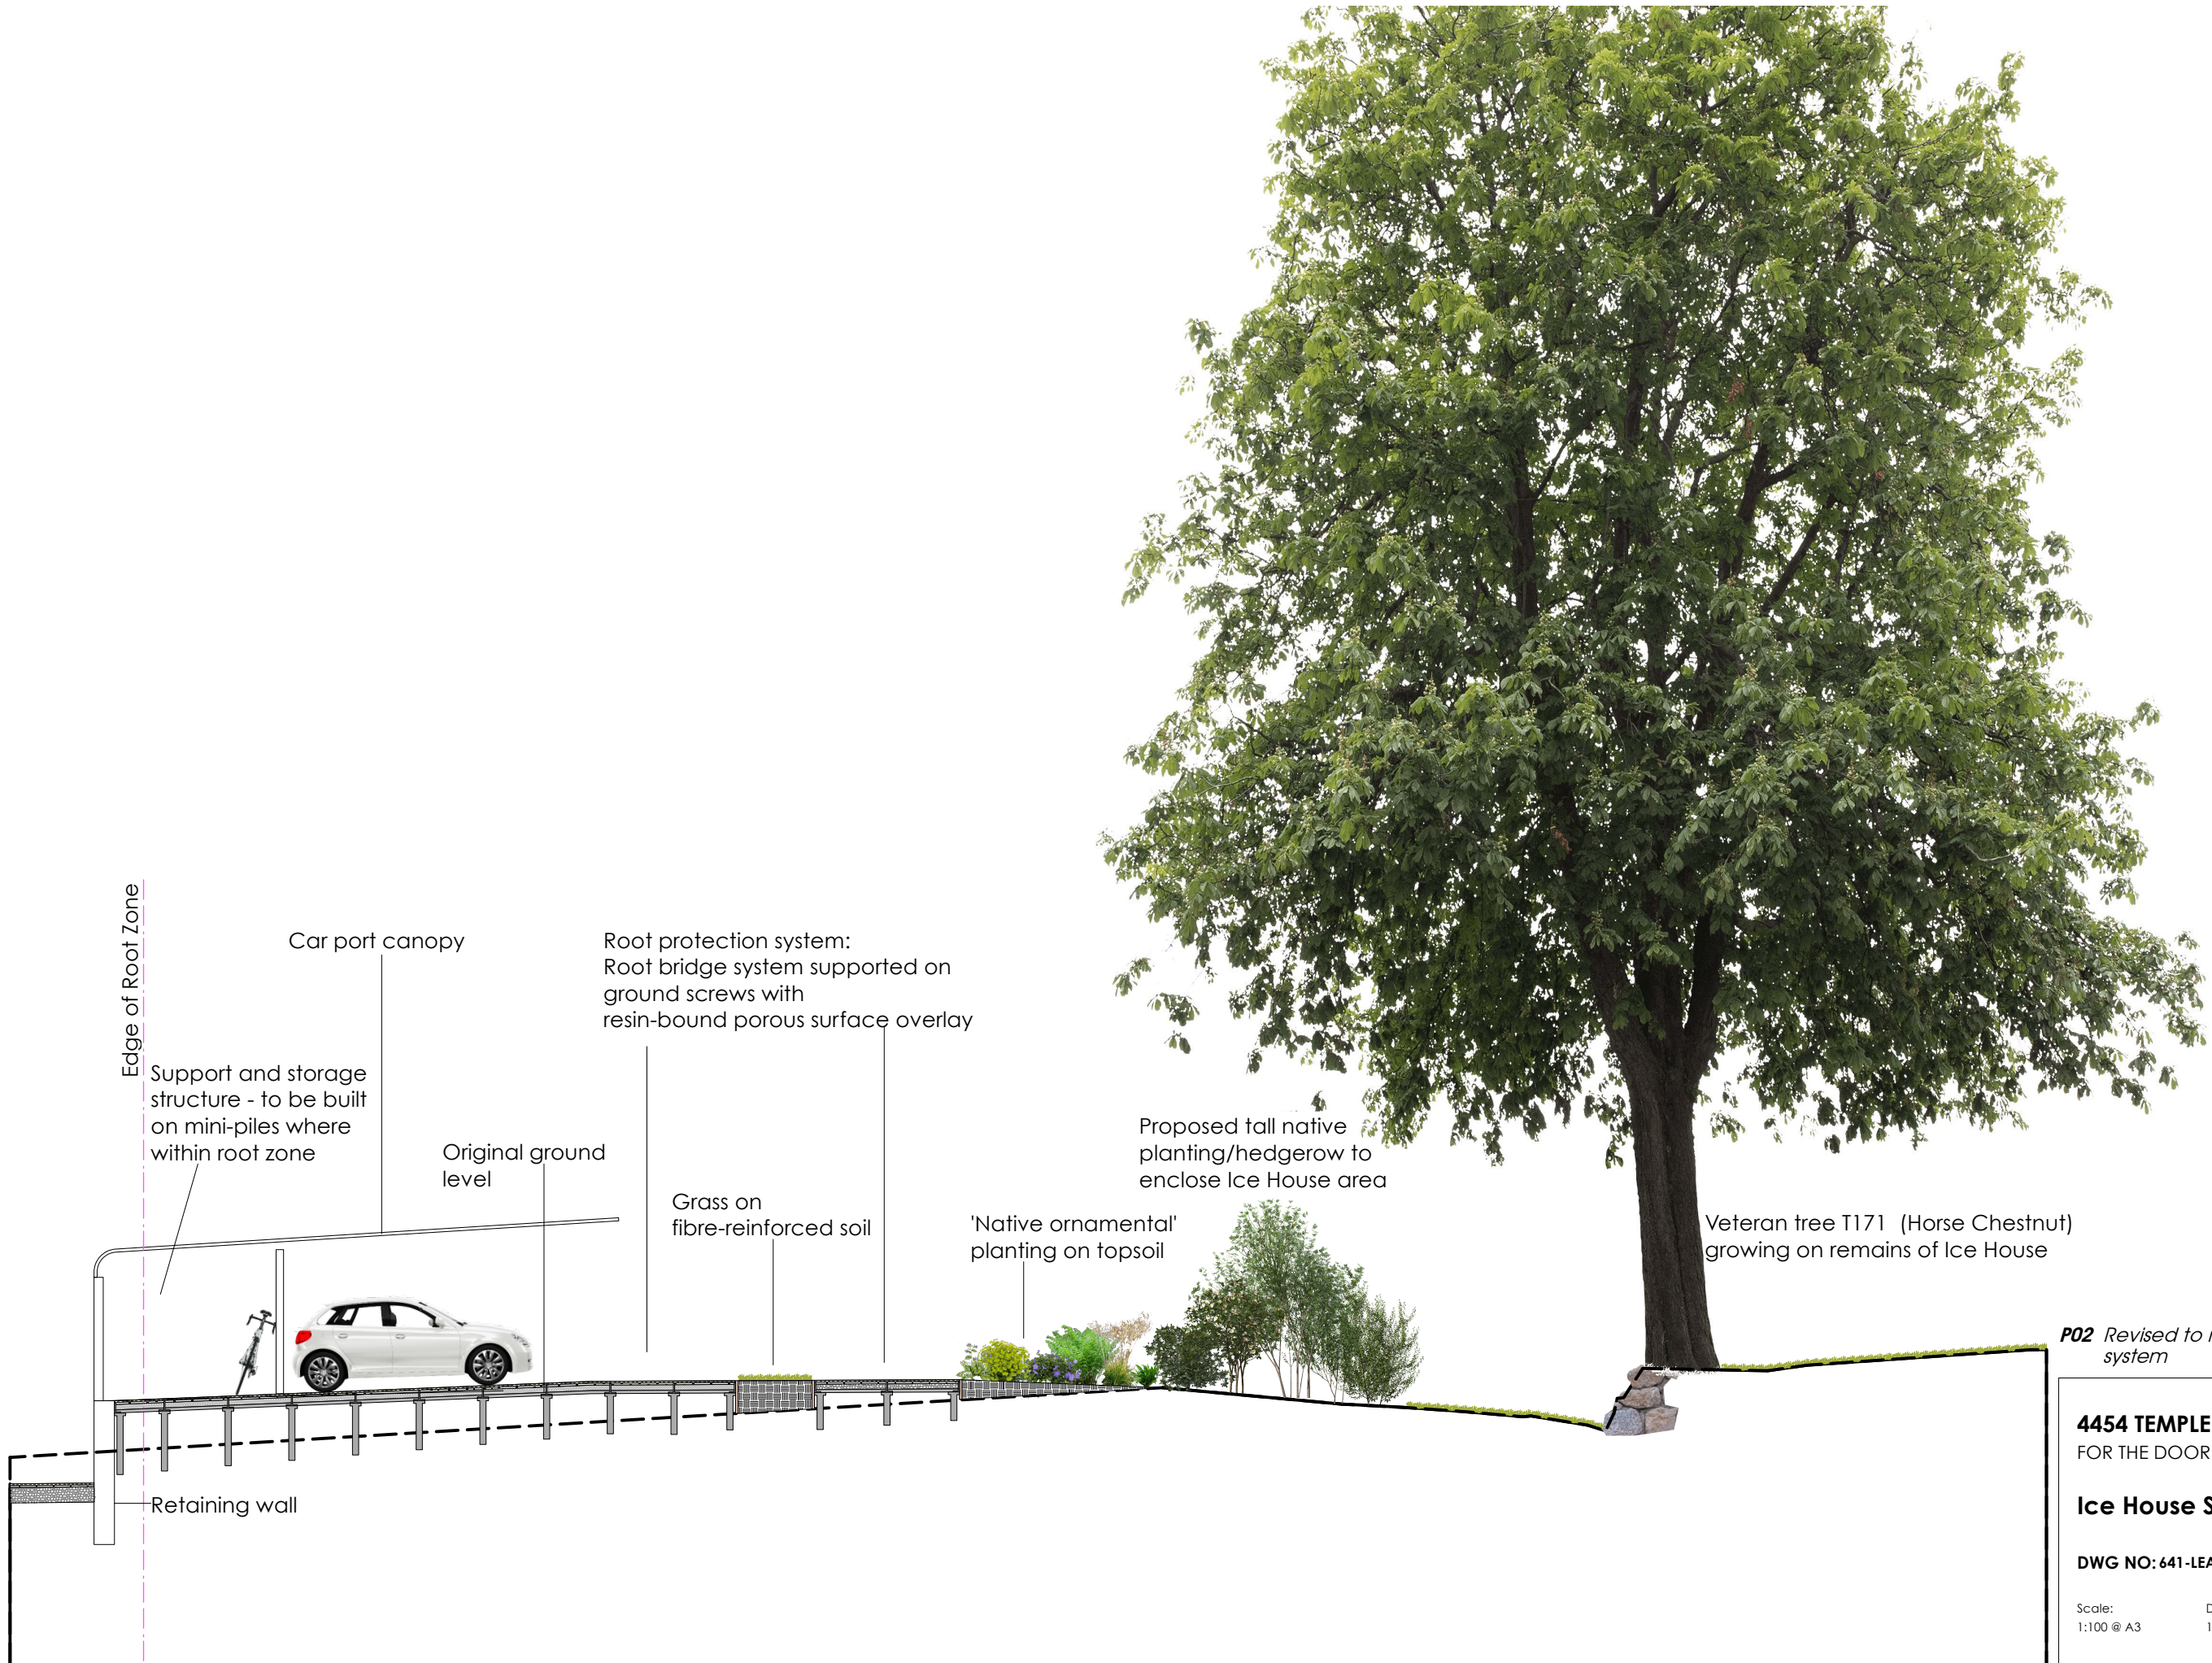

P02 Revised to root bridge system LJS 10.07.24

4454 TEMPLE DINSLEY
FOR THE DOOR UK LTD

Ice House Section

DWG NO: 641-LEA-00-00-DR-L-5000 REV NO: P02

Scale: 1:100 @ A3 Date: 10/07/2024 Status: Information

LIVINGSTON EYRE ASSOCIATES
UNIT SEVEN 16 HOXTON SQUARE LONDON N1 6NT
tel 020 7247 8911 www.livingstoneyre.co.uk
landscape architects and urban designers