
CENTRE COORDINATES: 522761 , 231134



SITE LOCATION PLAN @ 1 TO 1250

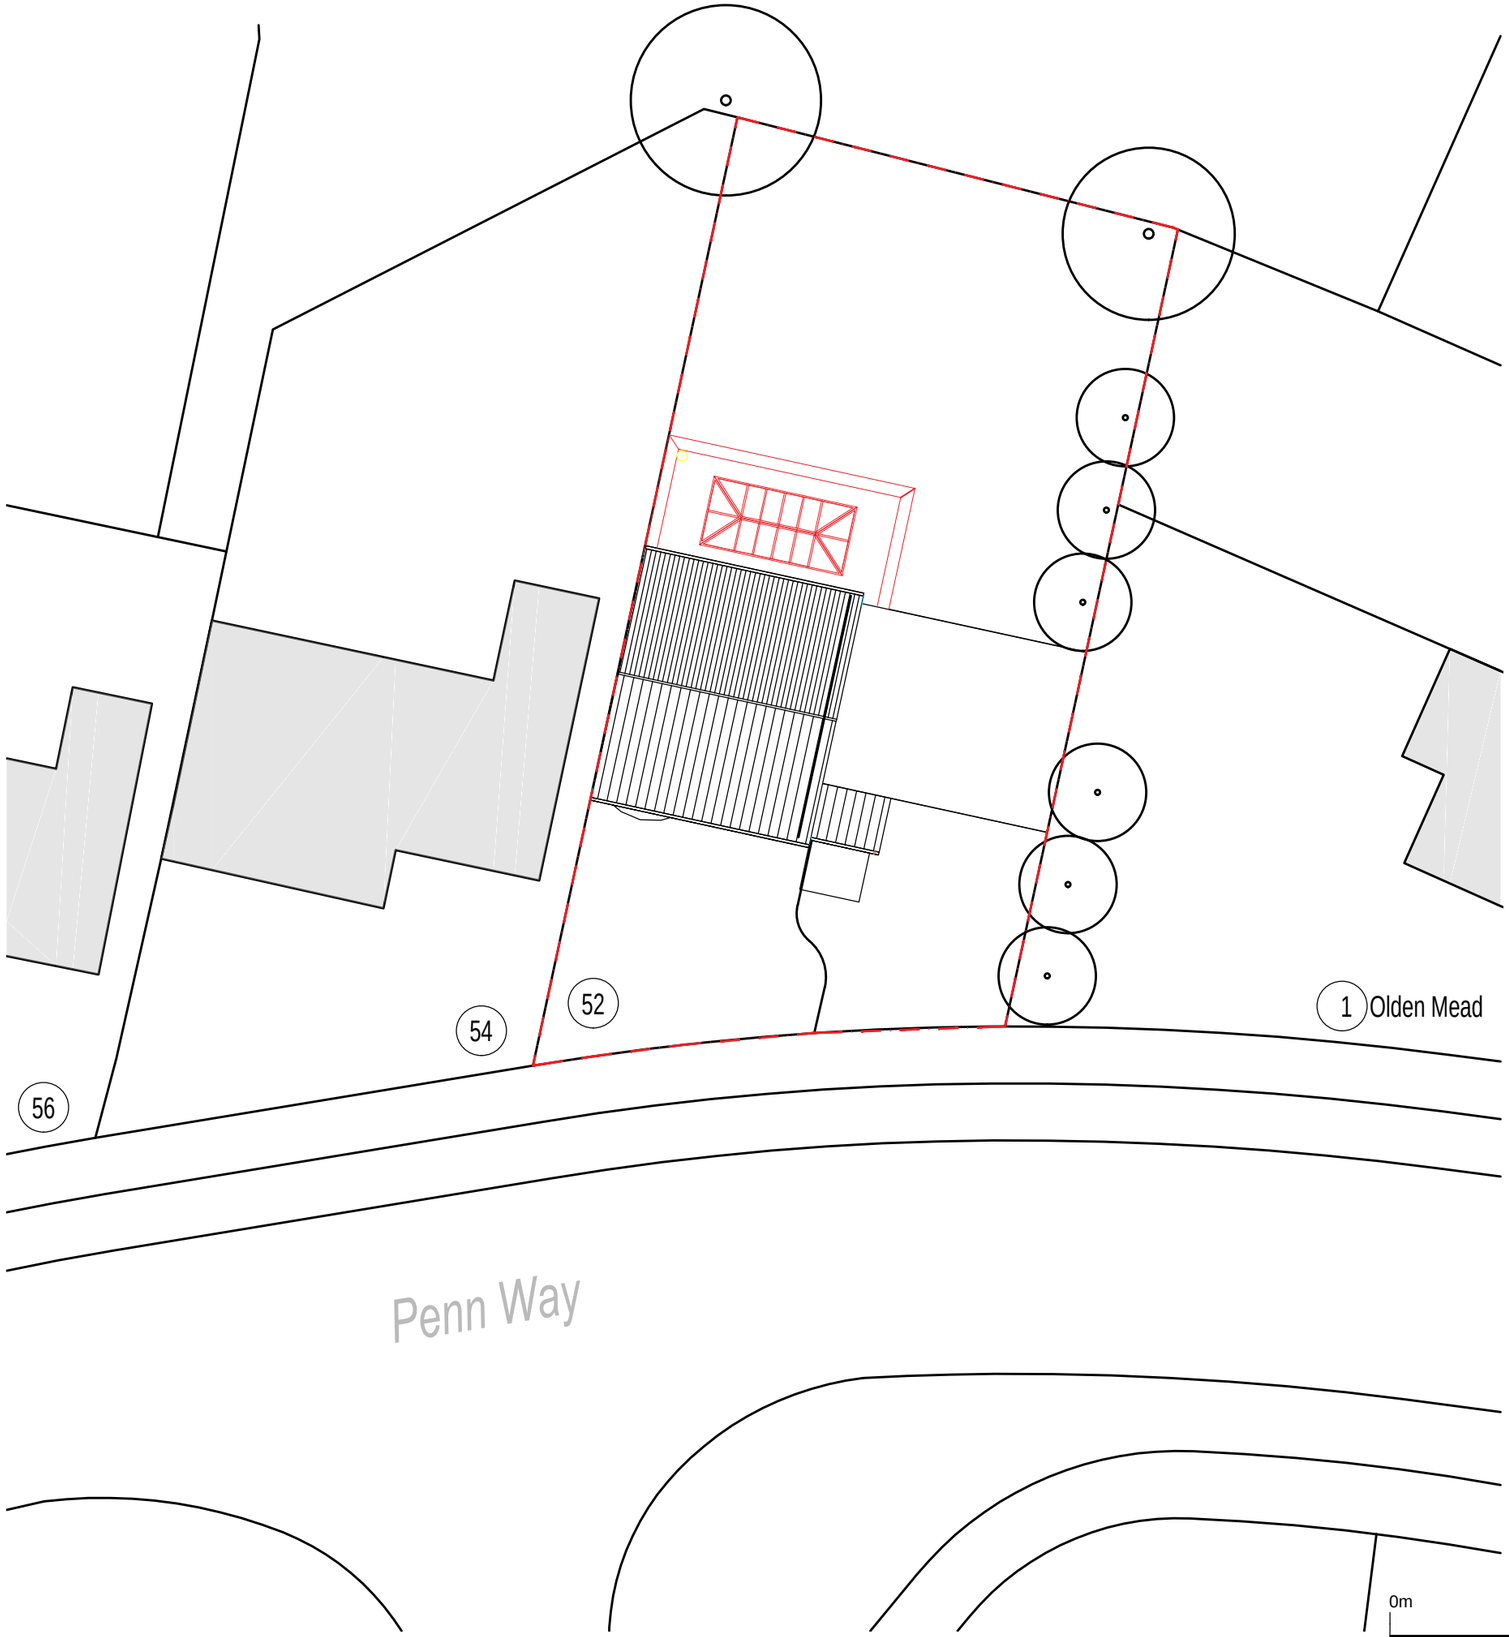

PROPOSED BLOCK PLAN @ 1 TO 200

0m 20m

1/200 SCALE

Rev.	Date	Details	Drawn	Checked

Issued for:

PLANNING

Project/Client:

Proposed Extension to

52 Penn Way

Project No:

Dwg No: A110 Rev:

Scale: As Indicated

Drawing: Site & Location Plans

North:

Drawn By: Date:

Checked By: Date:

D.Chandler Architectural Design Ltd
61 Gernon Road, Letchworth, Hertfordshire, SG6 3HS
danielchandler@ntlworld.com - Tel: 01462 640650 - M: 07901864742