




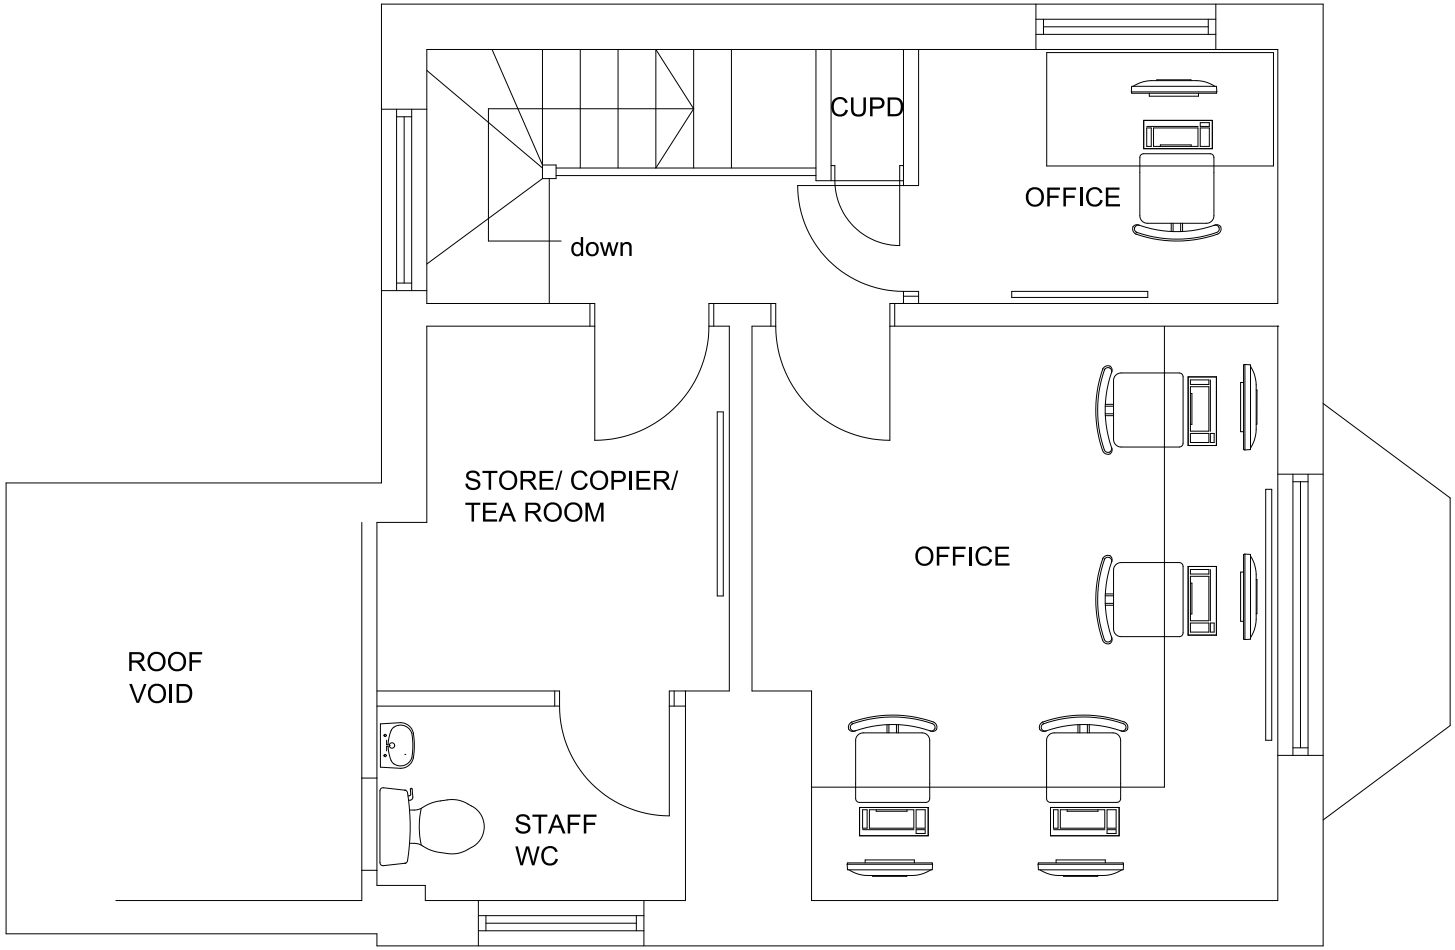


FIRST FLOOR

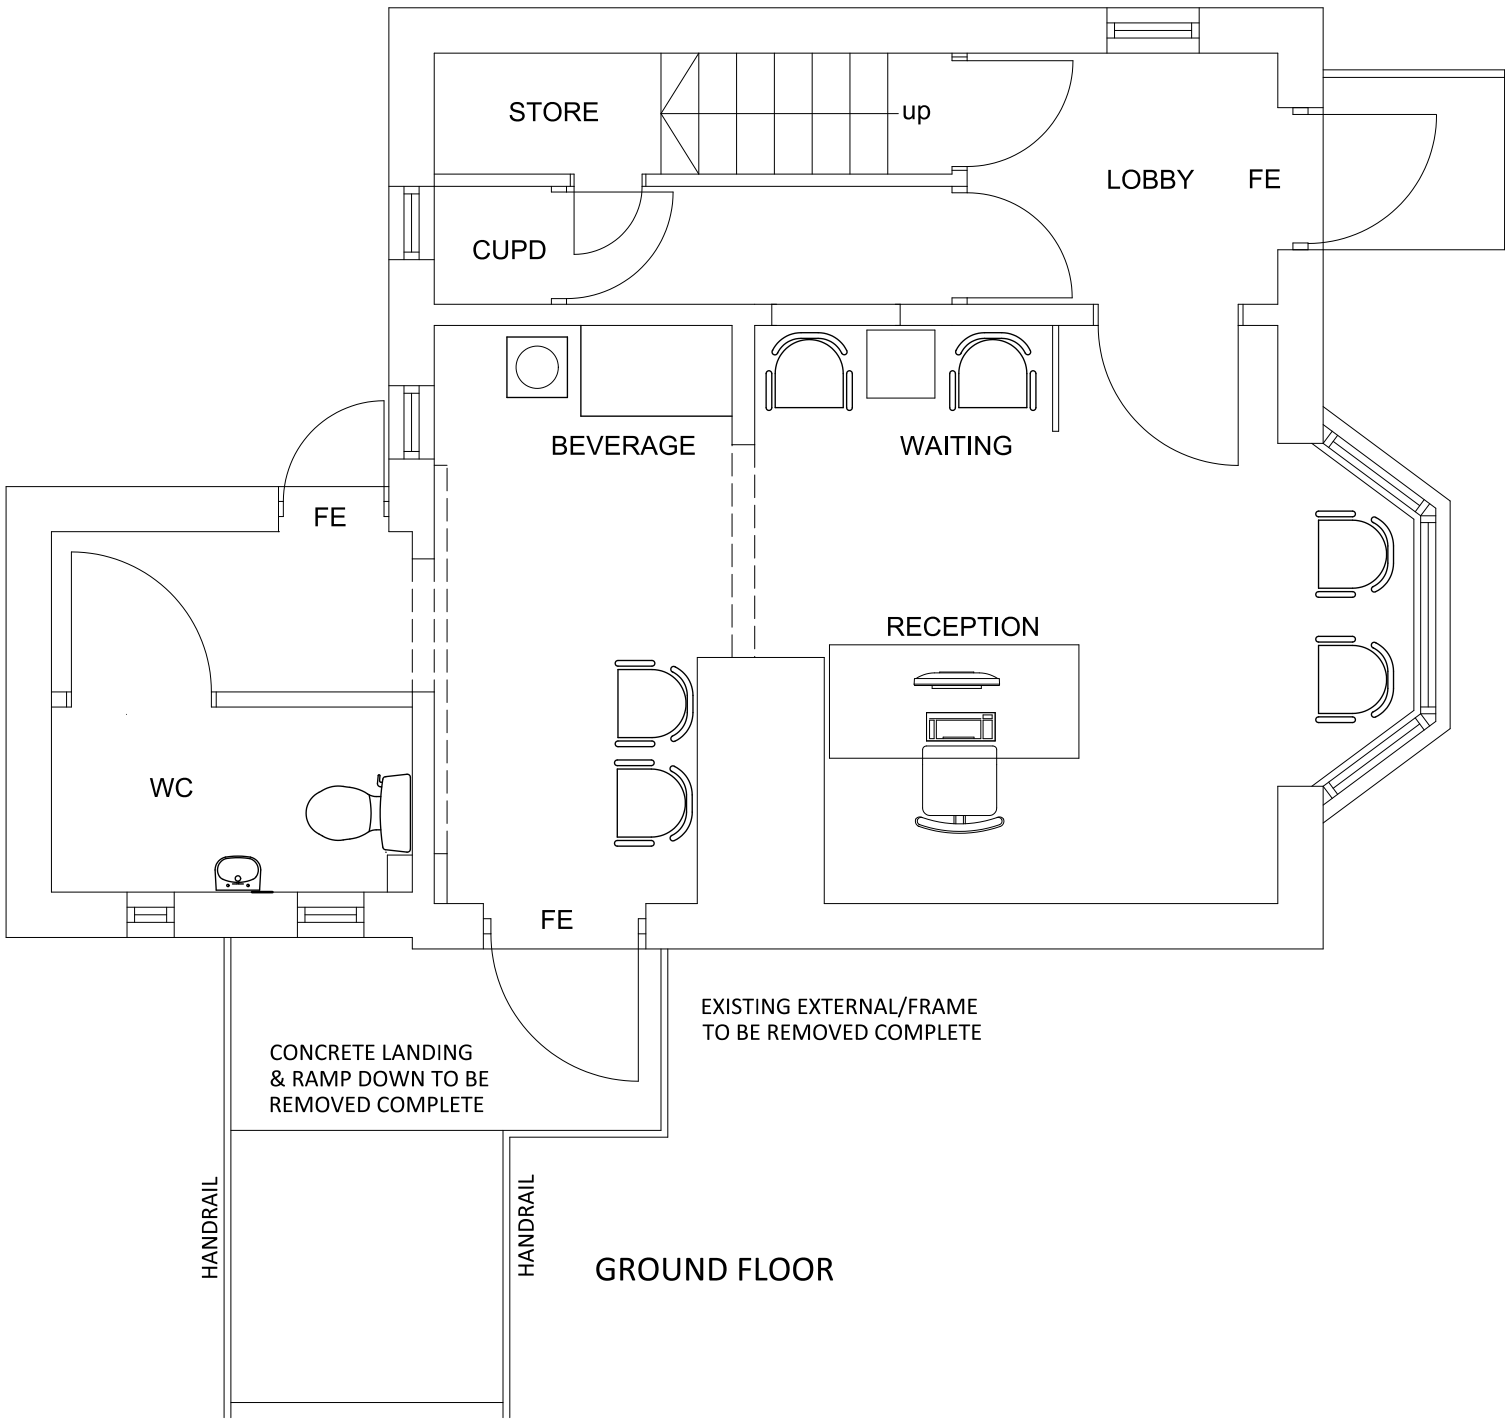

GROUND FLOOR

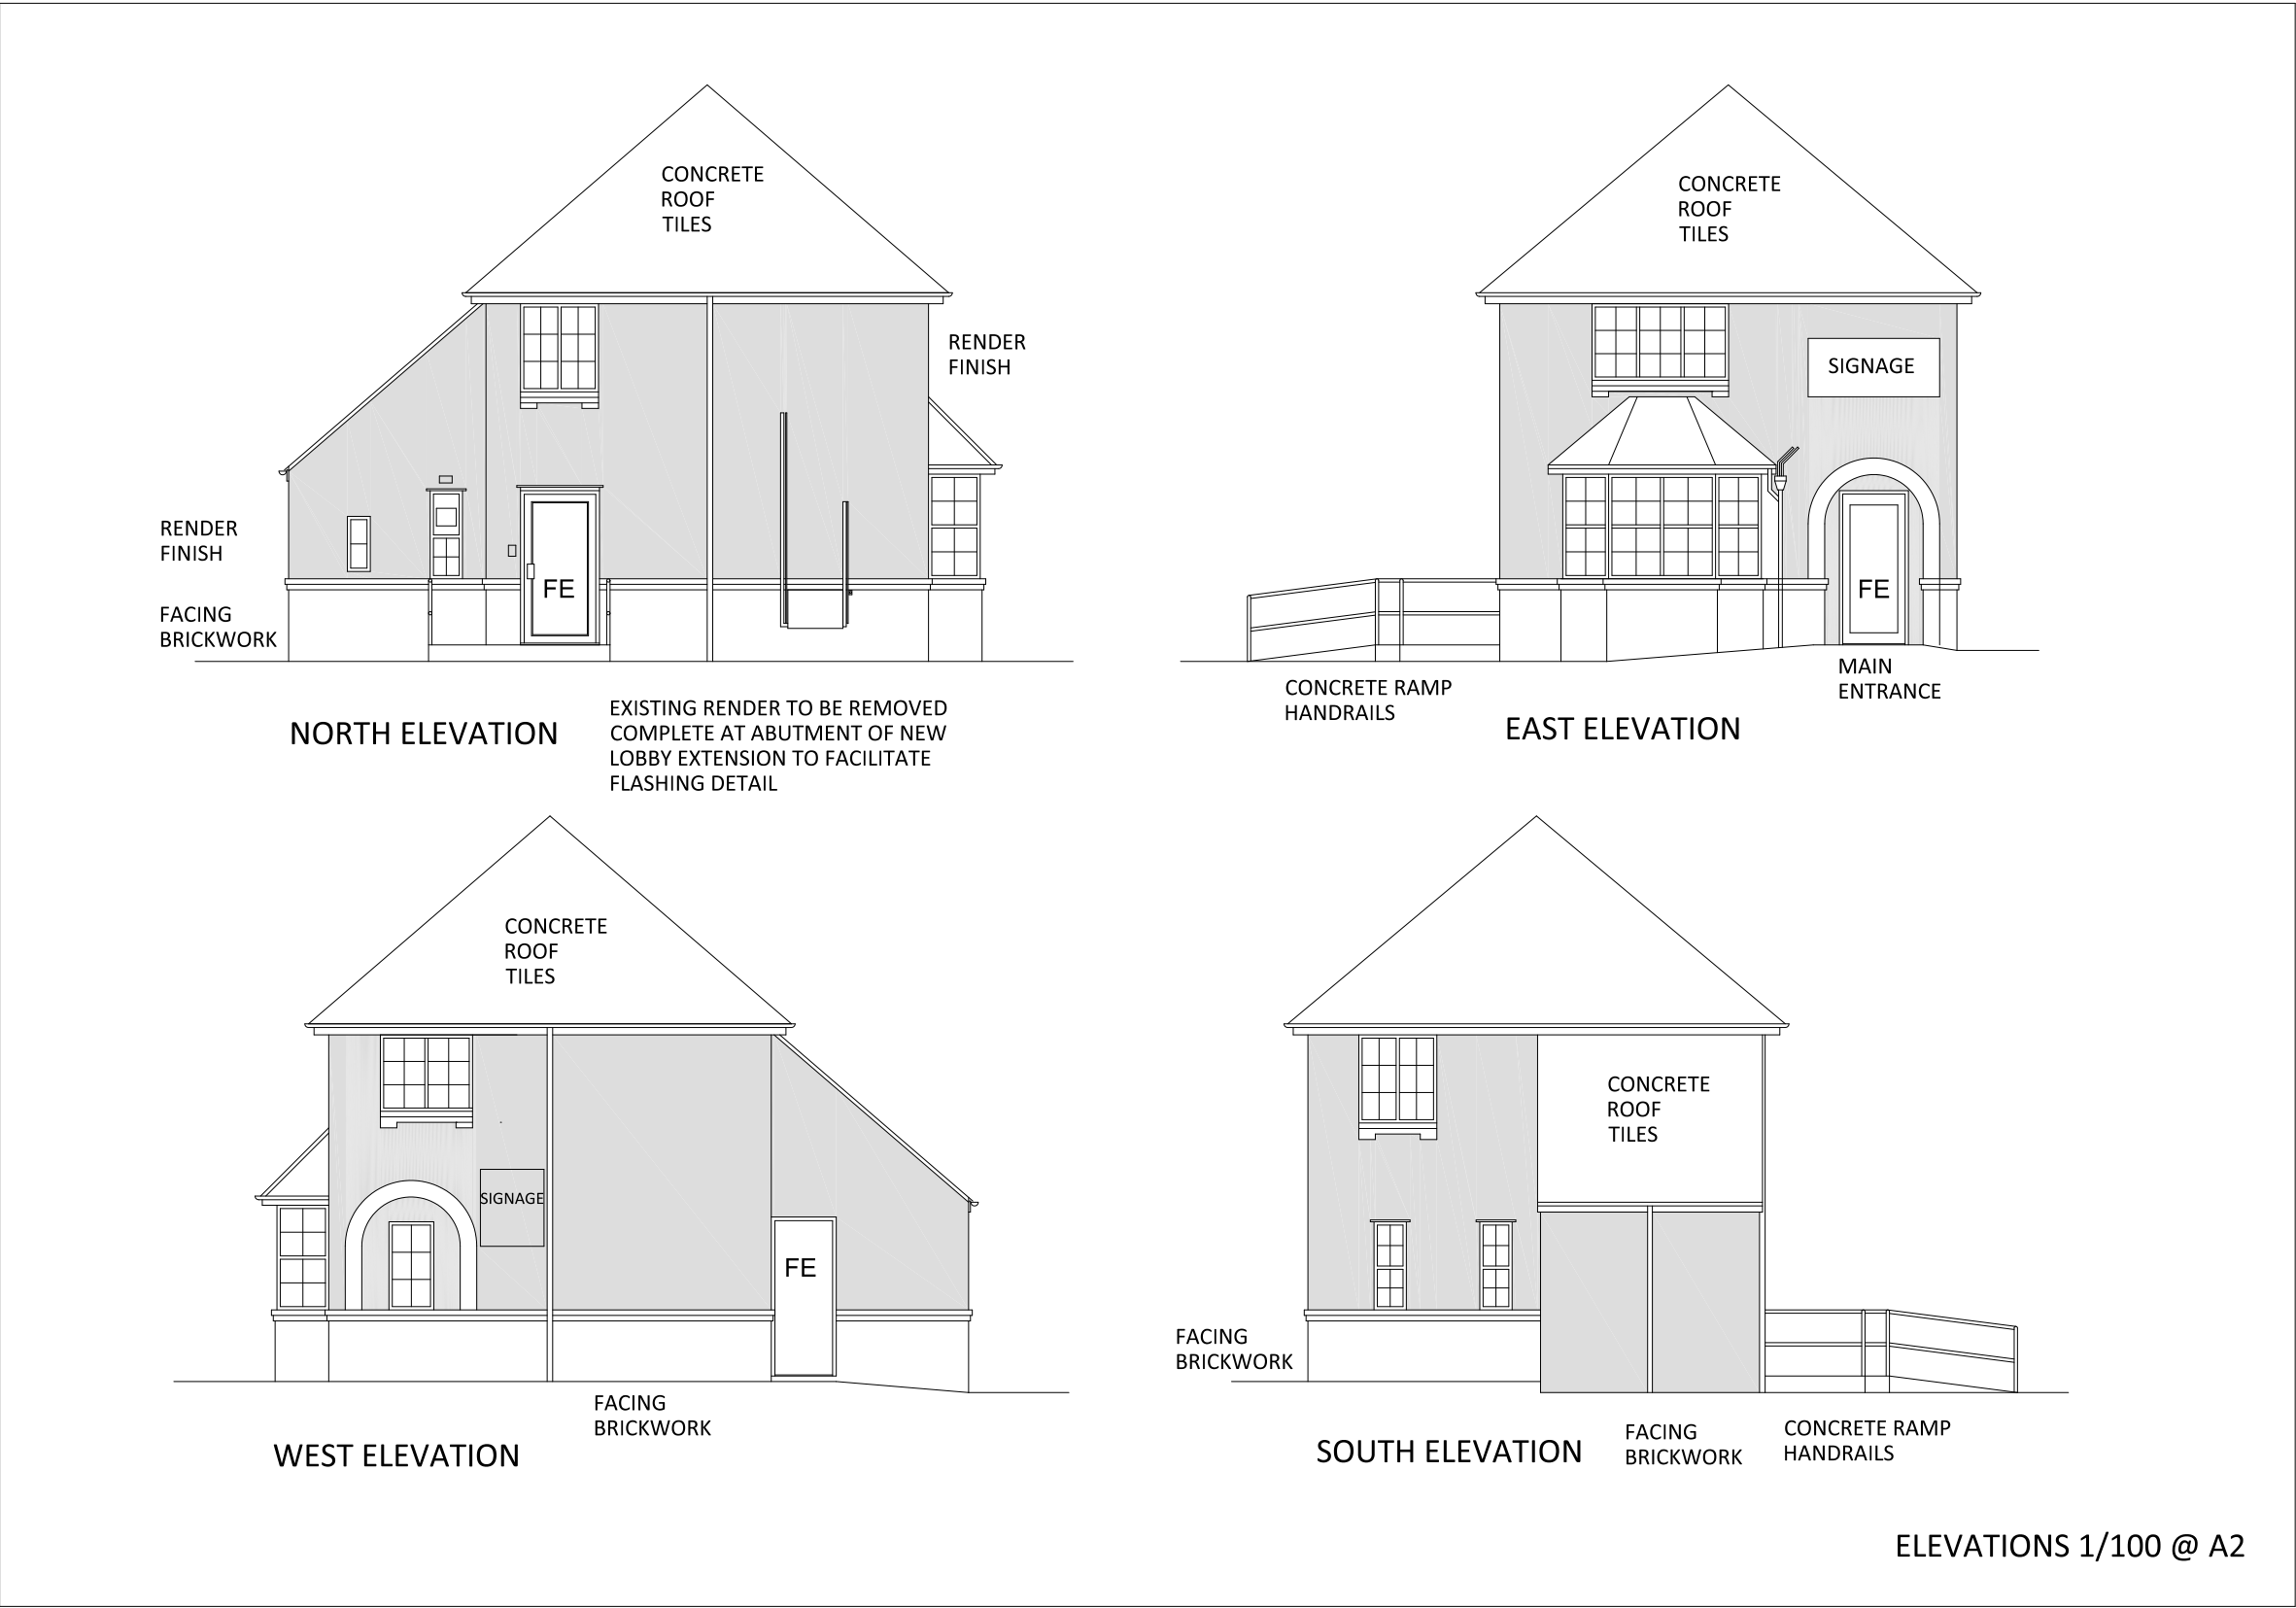

ELEVATIONS 1/100 @ A2

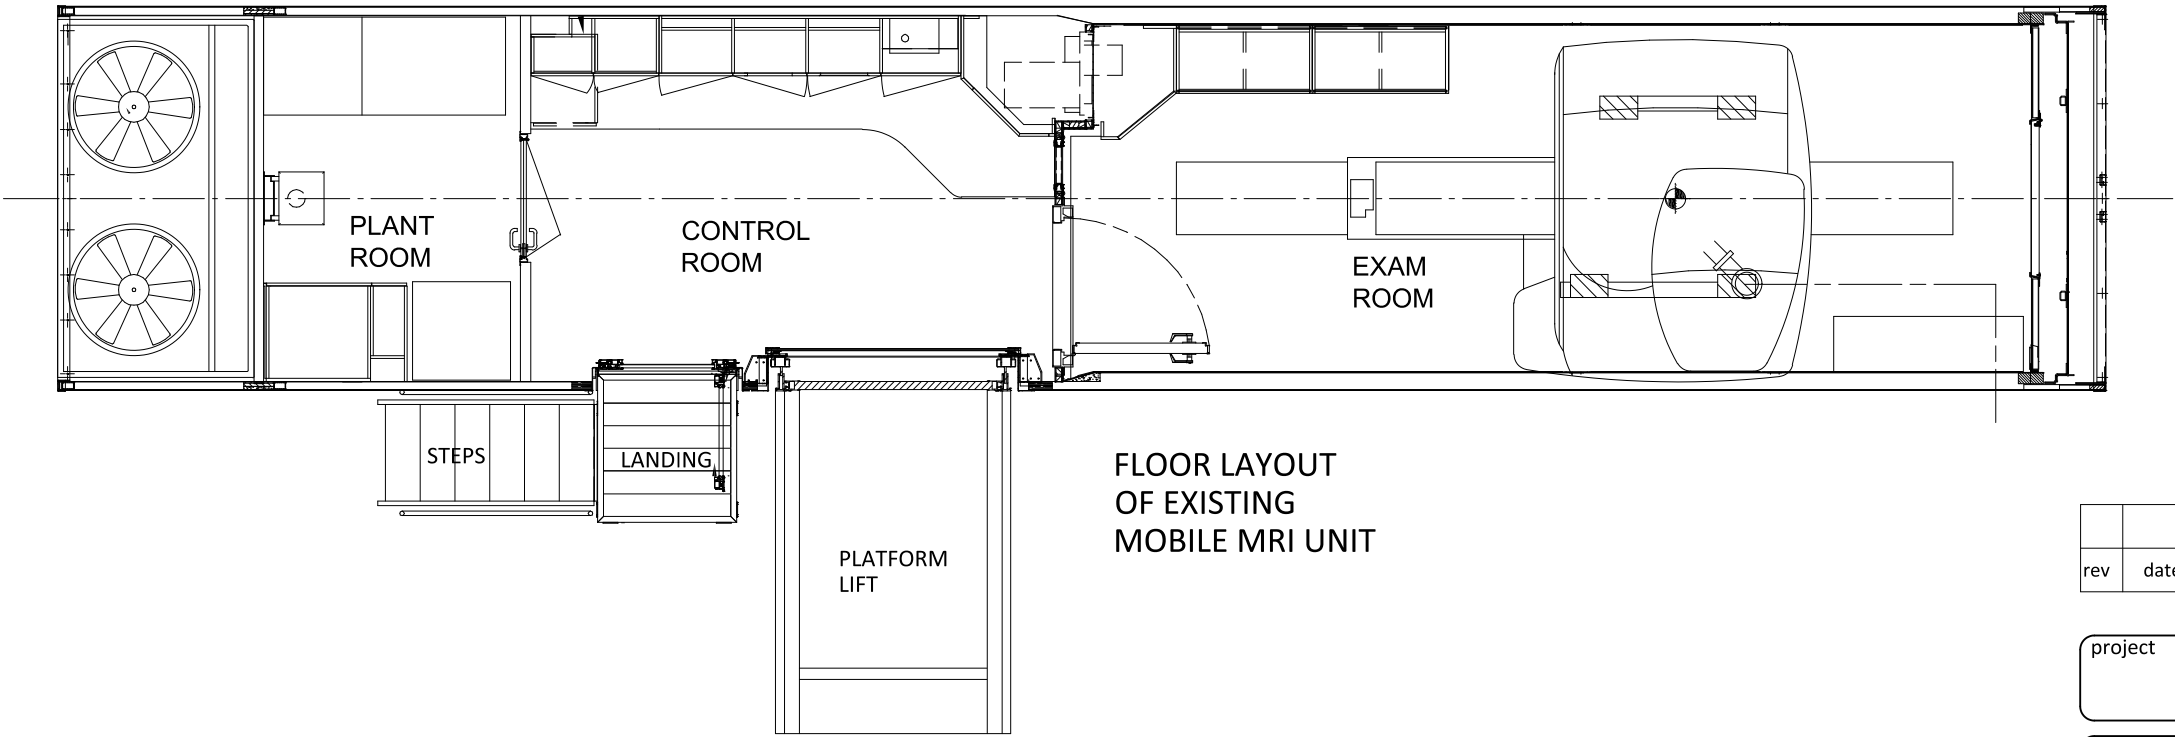

FLOOR LAYOUT
OF EXISTING
MOBILE MRI UNIT

012345

SCALE IN METRES

PLANNING

rev	date	amendment

project **PINEHILL HOSPITAL
HITCHIN**

client **RAMSAY HEALTH CARE UK**

drawing **THE LODGE
EXISTING PLANS ELEVATIONS**



hall
needham
limited

chartered architectural technologists
WEST BUTTERWICK OFFICE:-
Tel: 0791 7788326
E-mail: sdaniels@hnasheffield.co.uk
(office also at Thame Tel 01844 216324)
ANY DISCREPANCIES TO BE REPORTED TO HALL NEEDHAM LTD IMMEDIATELY.
COPYRIGHT RESERVED WITH HALL NEEDHAM LIMITED.

date **AUG 26**

scale **1:50 at A2**

drwg.no. **6748/P02** rev.