


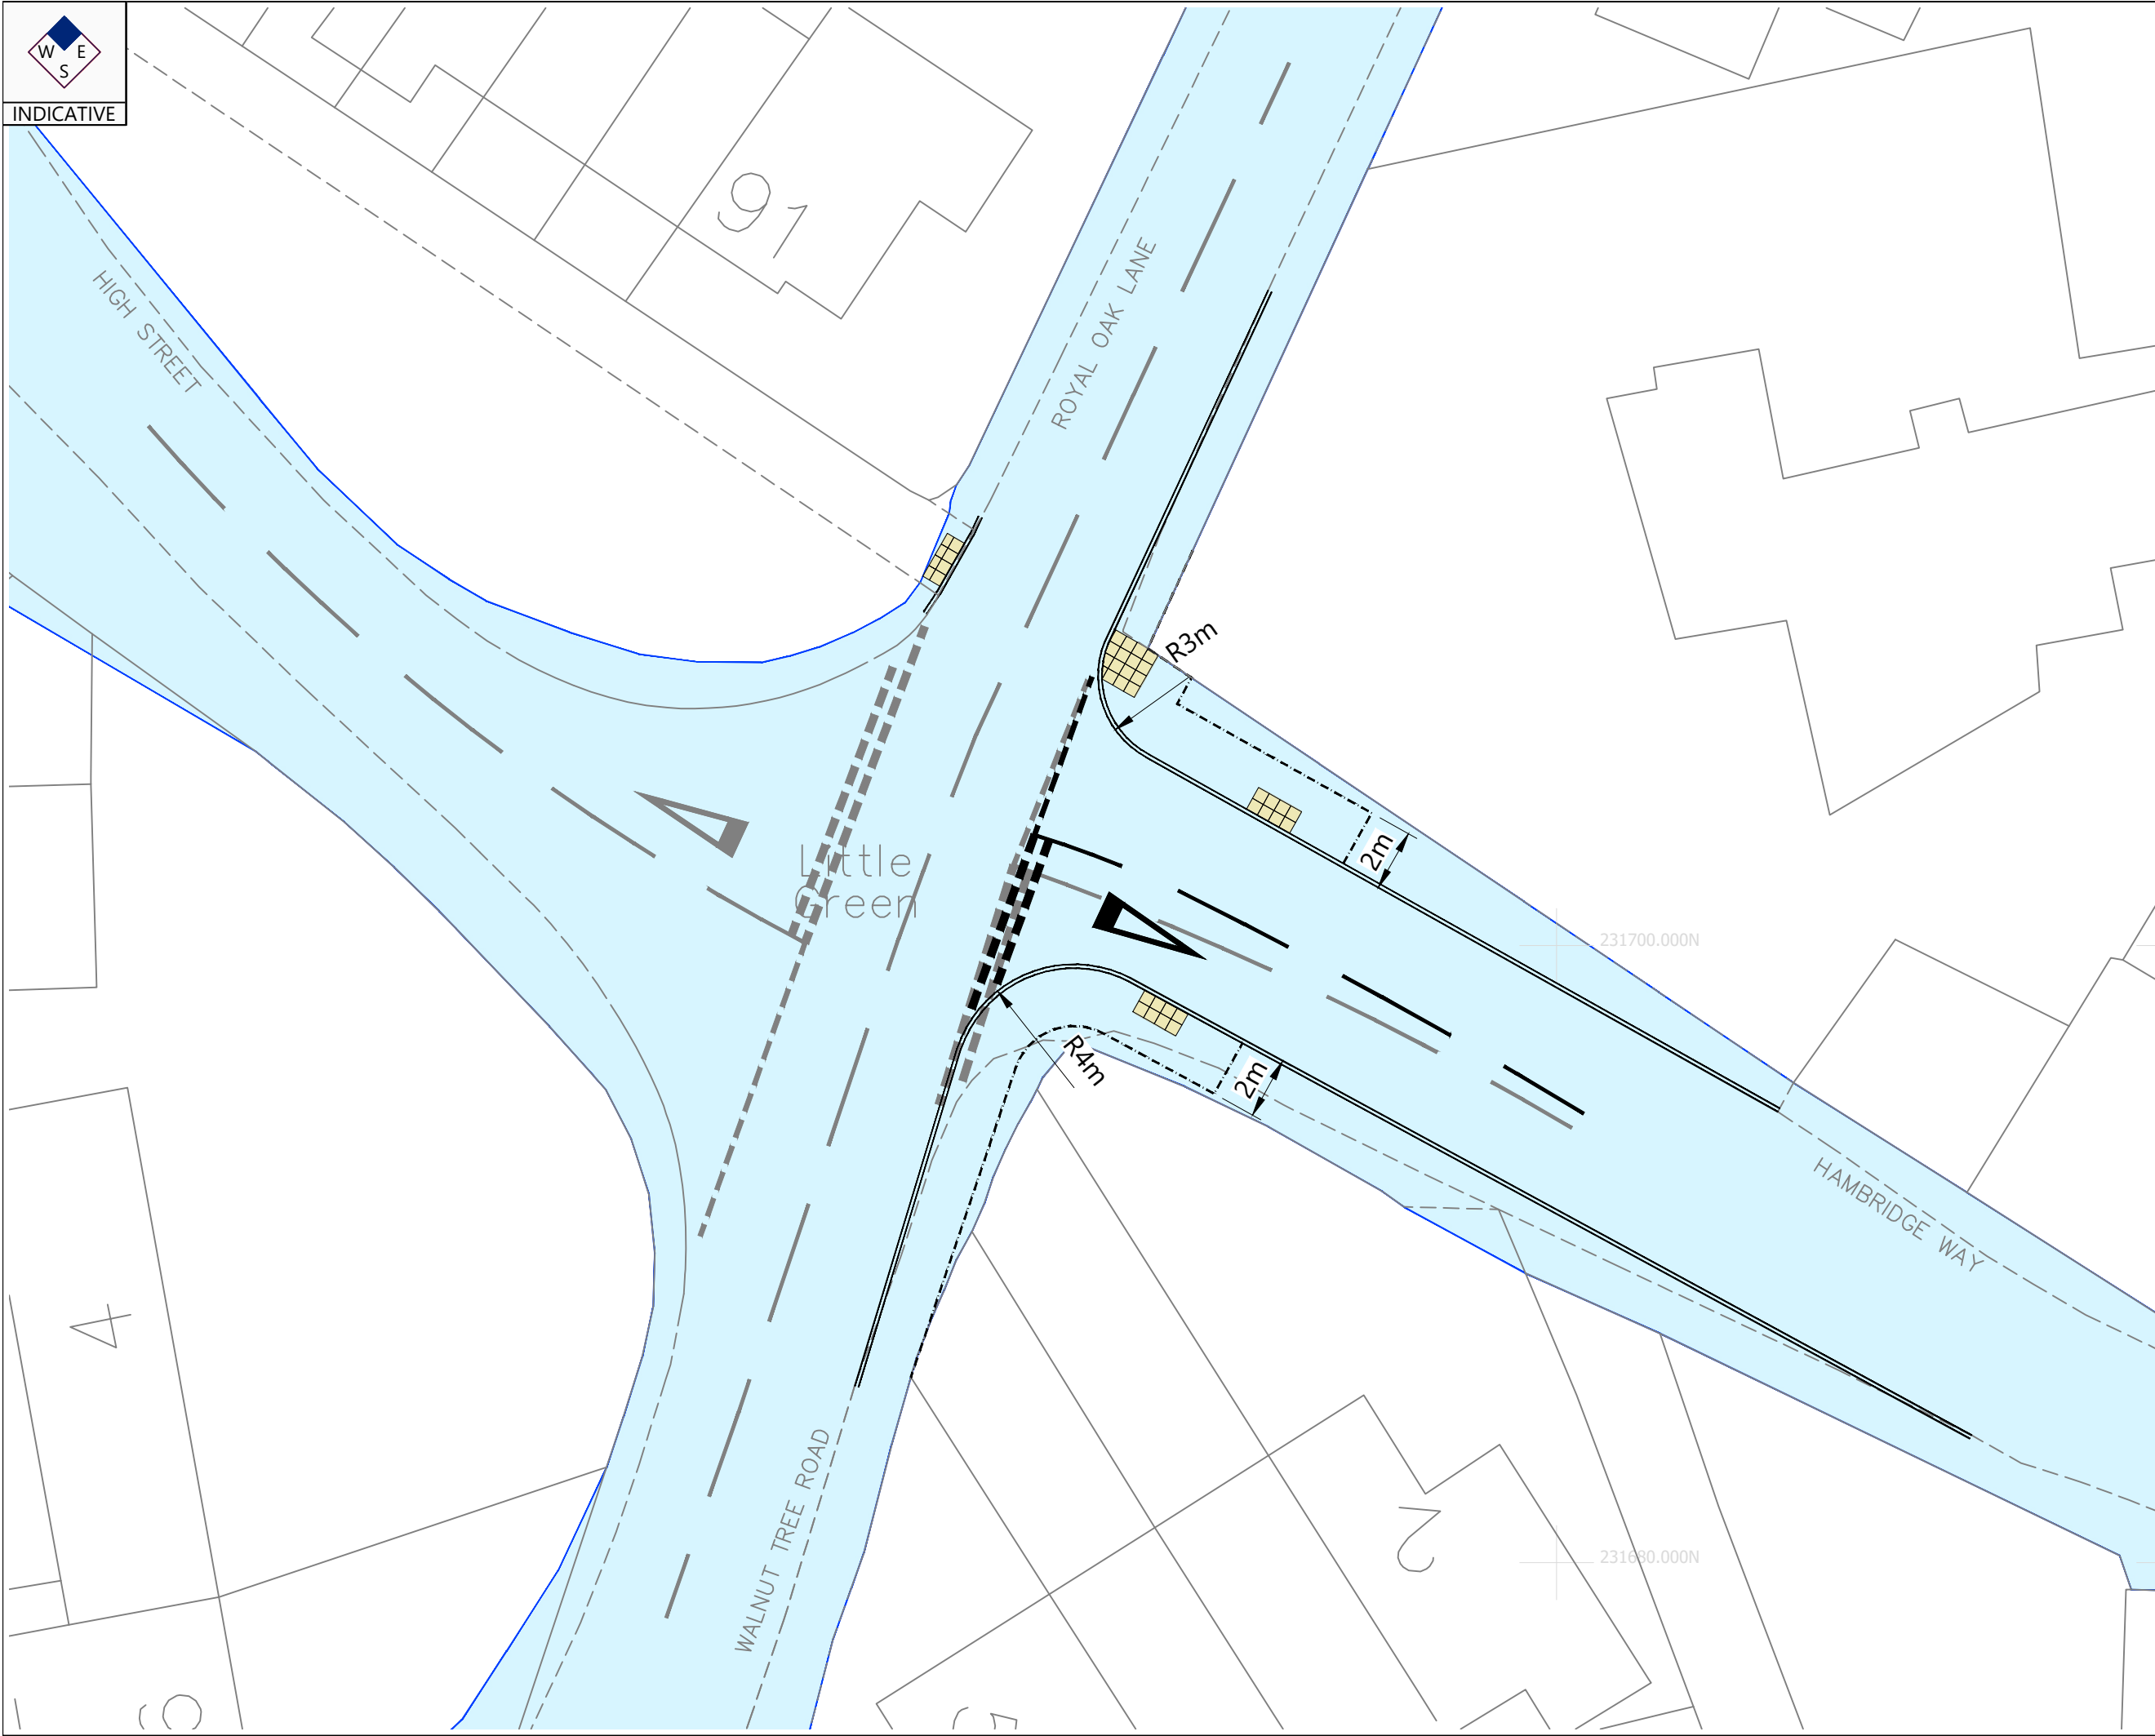

Notice:

1. This drawing has been prepared by Transport Planning Associates for the benefit of our client and the content should not be relied upon by others without express written authority. If any unauthorised third party makes use of the drawing or information contained within the drawing, they do so at their own risk and no duty of care or skill is owed.
2. This drawing should only be used for its intended purpose and as specified by the drawing status.
3. Any information provided by third parties and referred to on the drawing has not been checked or verified by Transport Planning Associates, unless otherwise expressly stated.
4. dwg files are provided FOR INFORMATION only because the information stored in electronic form can be modified by other parties intentionally or otherwise.
5. If the drawing is altered or added to in any way, all references to Transport Planning Associates must be removed and those making the changes assume total responsibility for the information thereon.

Notes:

1. Reproduced from Ordnance Survey Superplan Data with the permission of the Controller of His Majesty's Stationery Office. Crown Copyright - Licence No. AL100034021.
2. Indicative un-surveyed existing road markings.
3. Based on OS Mapping Data.
4. Highway Boundary interpreted from information supplied by Hertfordshire County Council.

Key:

- Highway Boundary maintainable at Public Expense.

A	22.07.25	Highway Boundary added / minor amendments			JA IB IB
Rev	Date	Details			Drawn by Checked by Approved by

Bristol
Cambridge
London
Welwyn Garden City

No. 9 Journey Campus
Castle Park
Cambridge
CB3 0AX
01223 455 385
www.tpa.uk.com



Transport Planning Associates

CLIENT:

Blakeney Estates Ltd

PROJECT:

Land east of
Walnut Tree Road,
Pirton

TITLE:

Proposed
Hambridge Way
Junction Improvements

STATUS:

PLANNING

SCALE @A3: 1:200	DATE: 10.07.25	DRAWN: JA	CHECKED: AW	APPROVED: AW
PROJECT NO: 2210-050		DRAWING NO: PL03		REVISION: A