



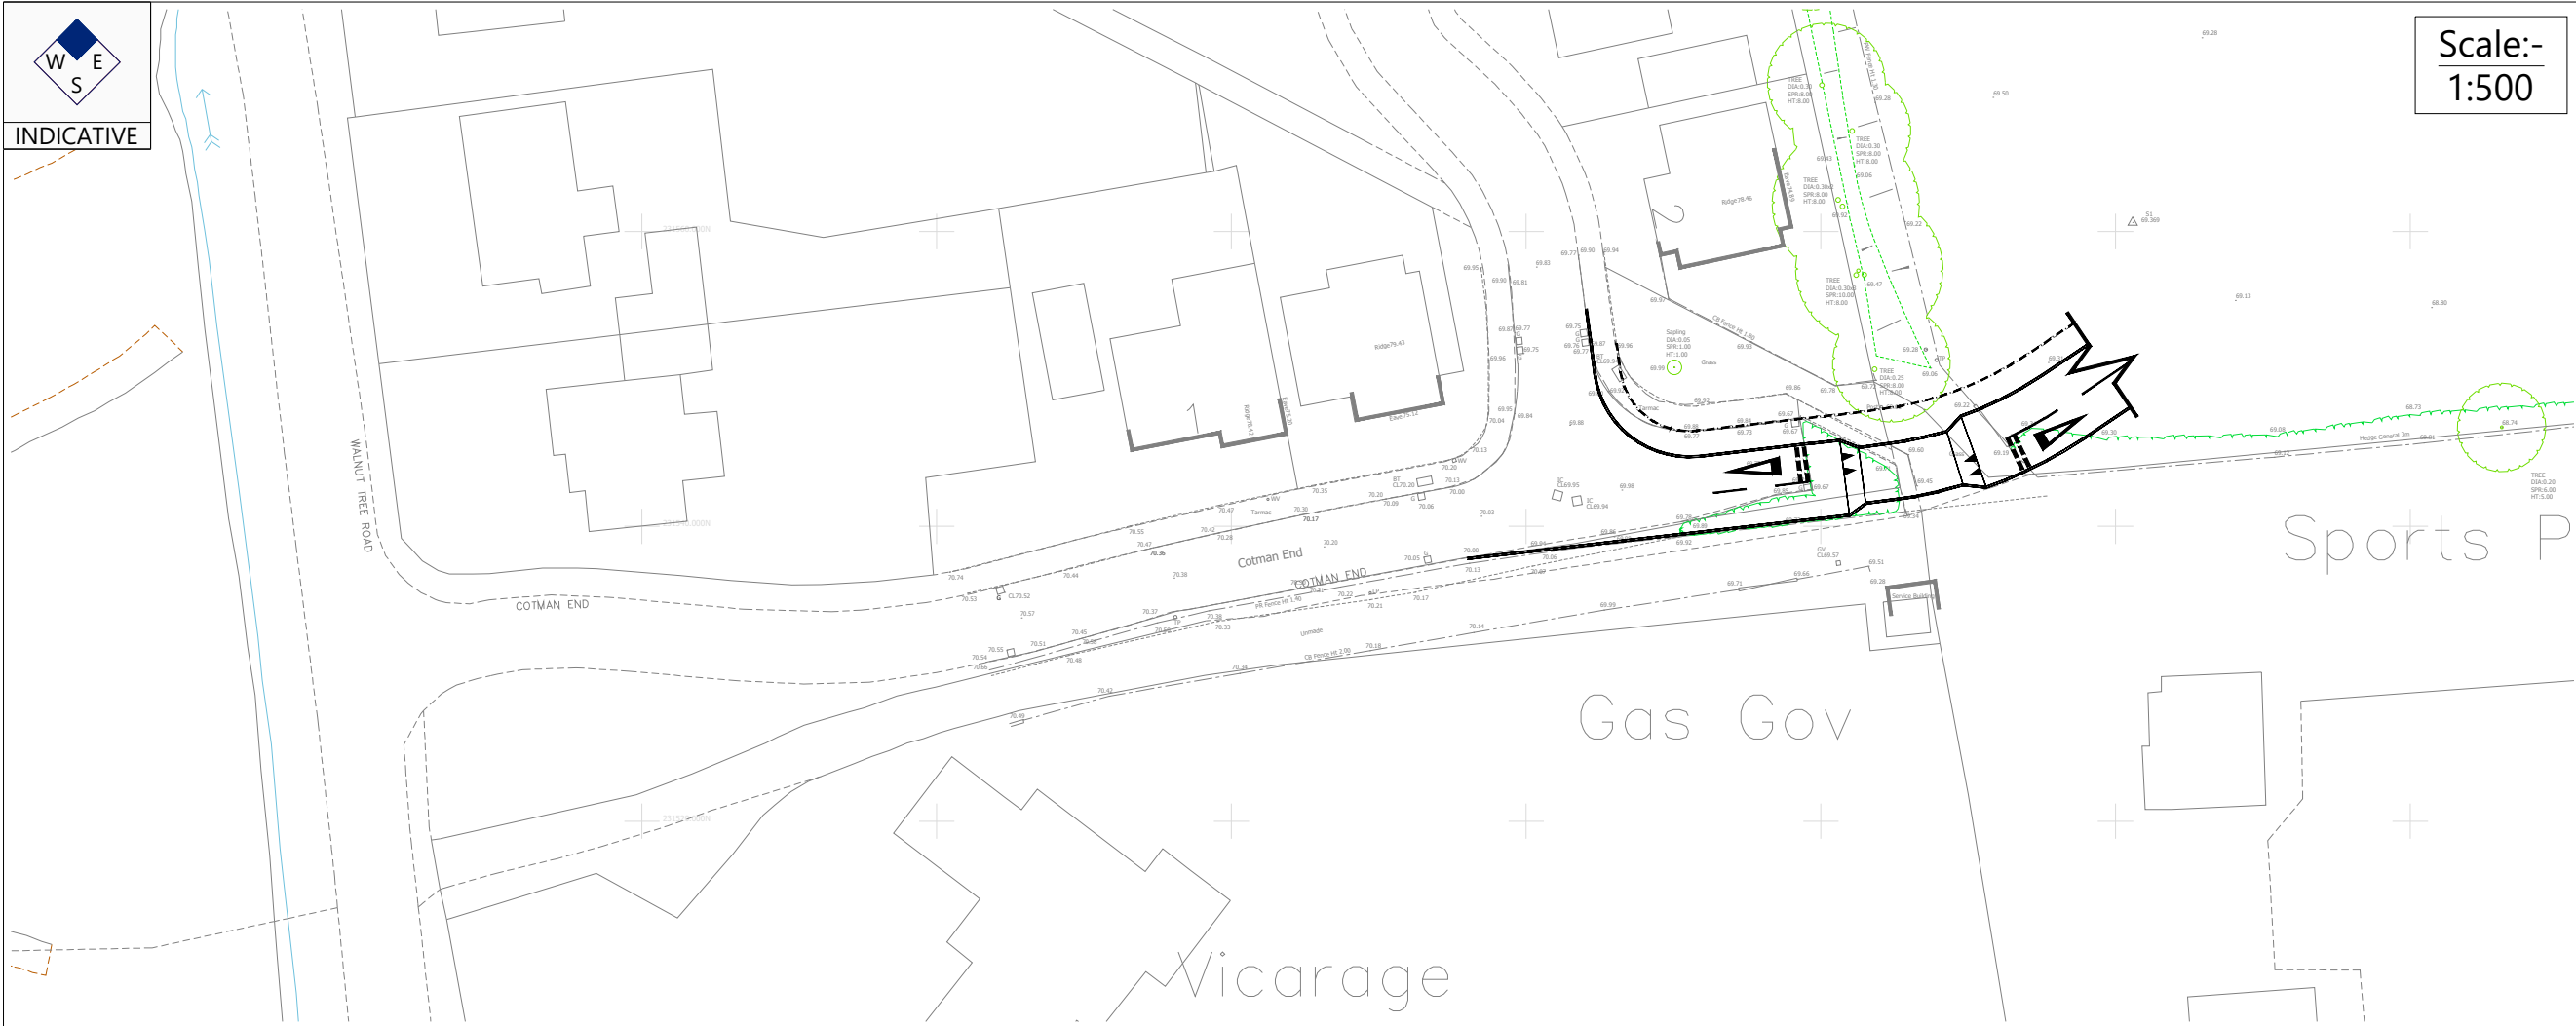

Scale:-
1:500

- Notice:
1. This drawing has been prepared by Transport Planning Associates for the benefit of our client and the content should not be relied upon by others without express written authority. If any unauthorised third party makes use of the drawing or information contained within the drawing, they do so at their own risk and no duty of care or skill is owed.
 2. This drawing should only be used for its intended purpose and as specified by the drawing status.
 3. Any information provided by third parties and referred to on the drawing has not been checked or verified by Transport Planning Associates, unless otherwise expressly stated.
 4. dwg files are provided FOR INFORMATION only because the information stored in electronic form can be modified by other parties intentionally or otherwise.
 5. If the drawing is altered or added to in any way, all references to Transport Planning Associates must be removed and those making the changes assume total responsibility for the information thereon.

- Notes:
1. Reproduced from Ordnance Survey Superplan Data with the permission of the Controller of His Majesty's Stationery Office. Crown Copyright - Licence No. AL10034021.
 2. Based on Topographical Survey and OS Mapping Data.
 3. Subject to confirmation of Highway Boundary.

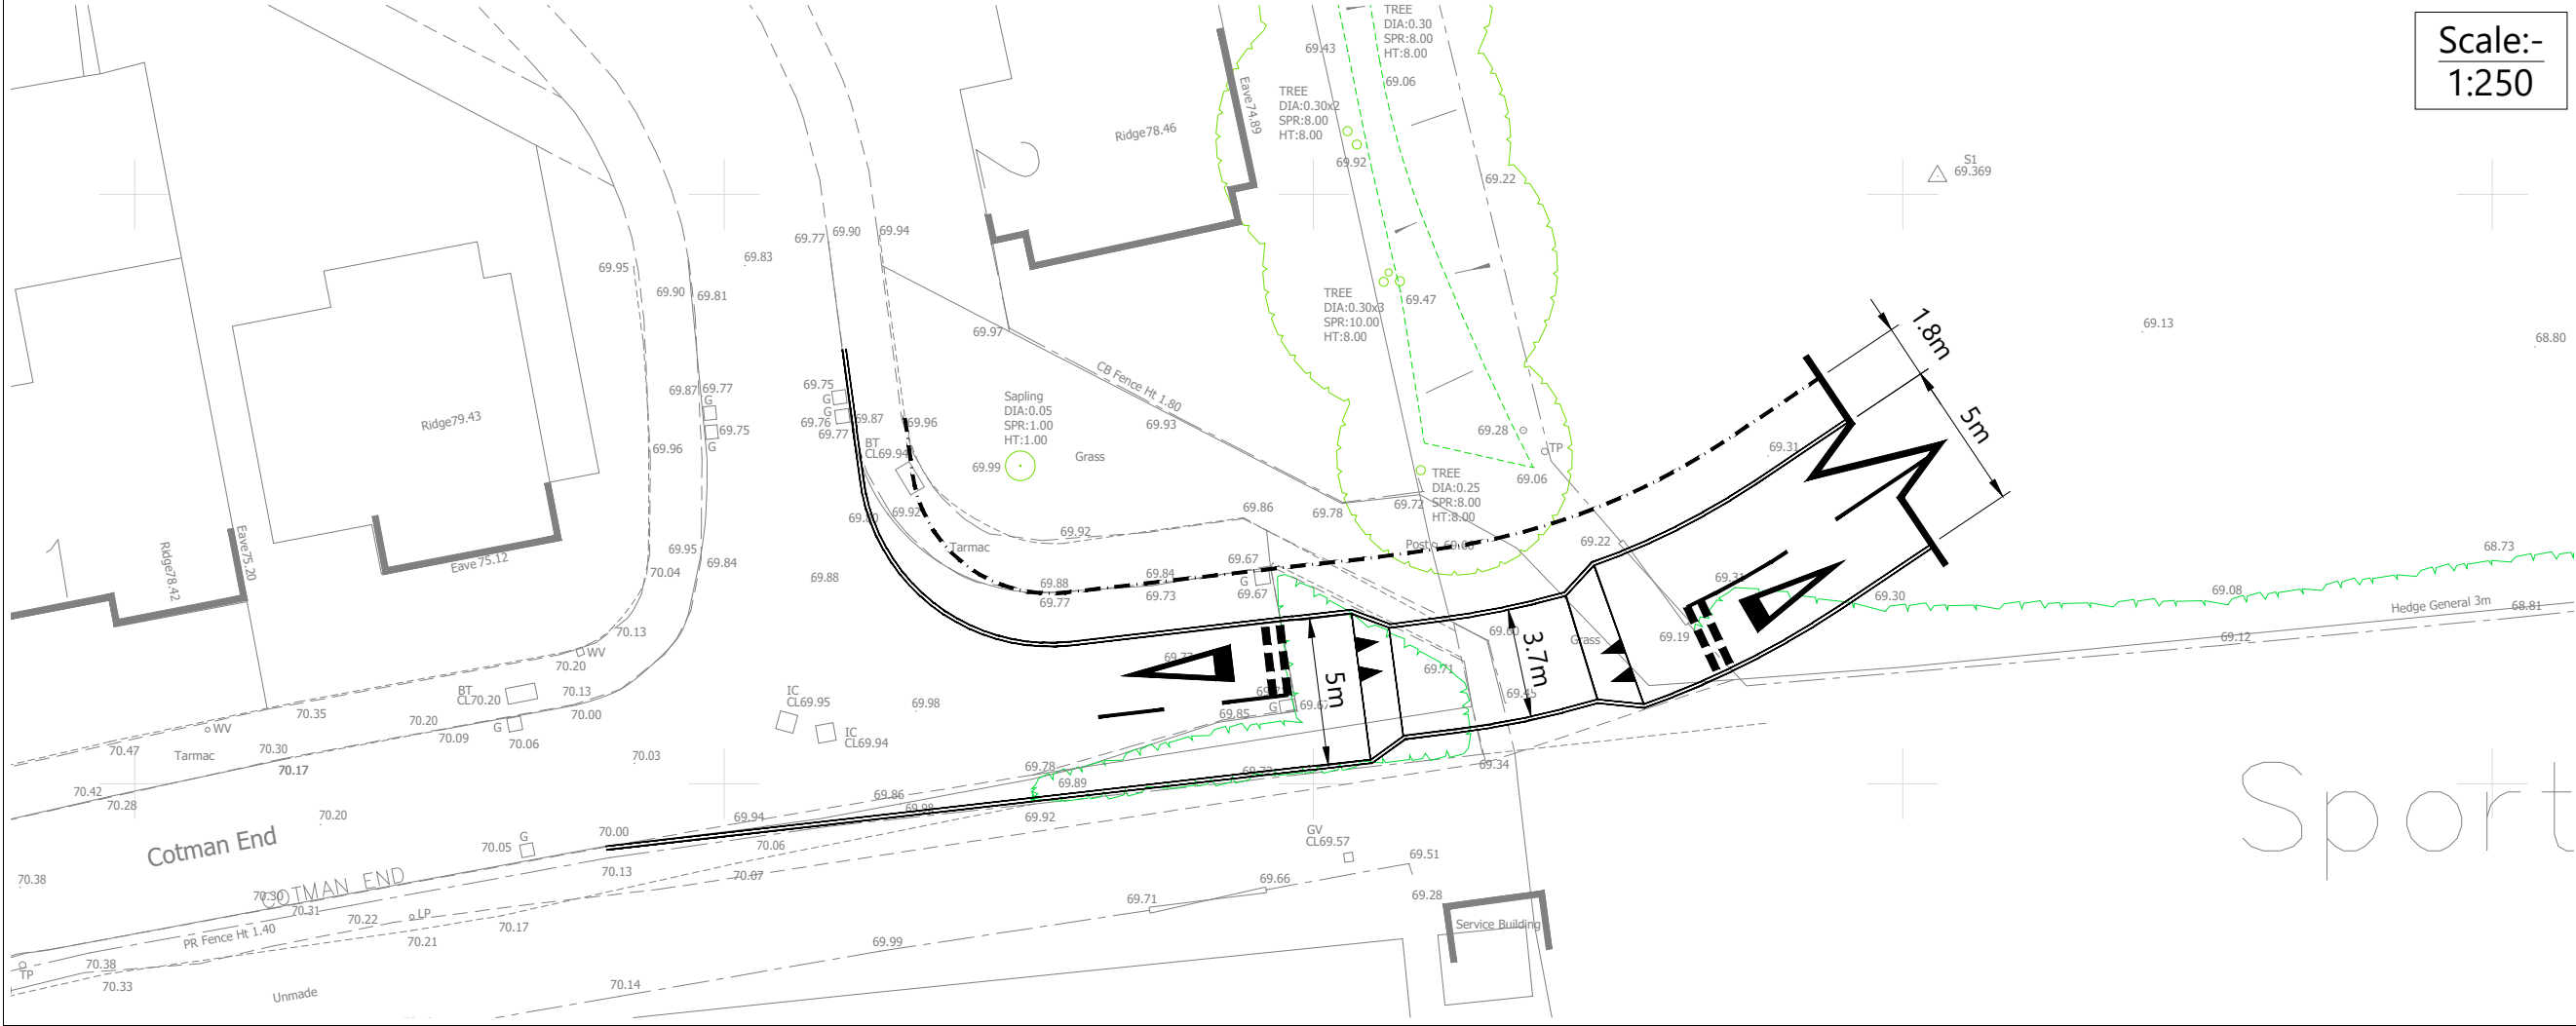

Scale:-
1:250

Rev	Date	Details	Drawn by	Checked by	Approved by
Bristol Cambridge London Welwyn Garden City			 Transport Planning Associates		
No: 9 Journey Campus Castle Park Cambridge CB3 0AX 01223 455 385 www.tpa.uk.com					
CLIENT: Blakeney Estates Ltd					
PROJECT: Land east of Walnut Tree Road, Pirton					
TITLE: Proposed Access Road Extension					
STATUS: PLANNING					
SCALE @A3: As Shown	DATE: 10.07.25	DRAWN: JA	CHECKED: AW	APPROVED: AW	
PROJECT NO: 2210-050		DRAWING NO: PL01		REVISION: -	