

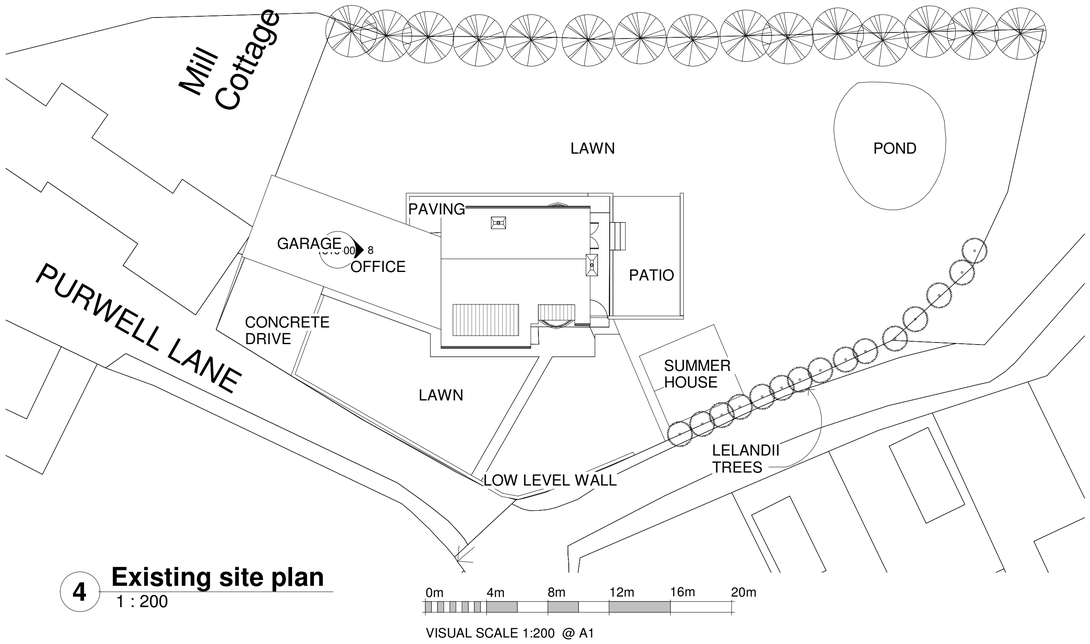



## 4 Existing site plan
1 : 200

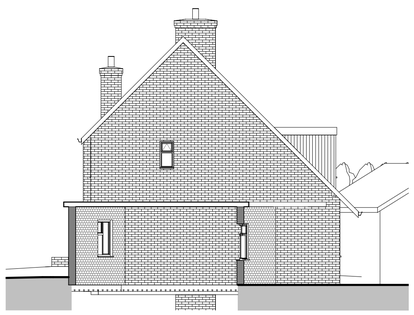

## 8 South east
1 : 100

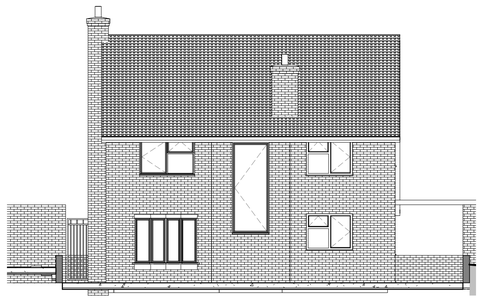

## 5 South west
1 : 100




## 7 North west
1 : 100




## 6 North East
1 : 100

0m 2m 4m 6m 8m 10m
VISUAL SCALE 1:100 @ A1

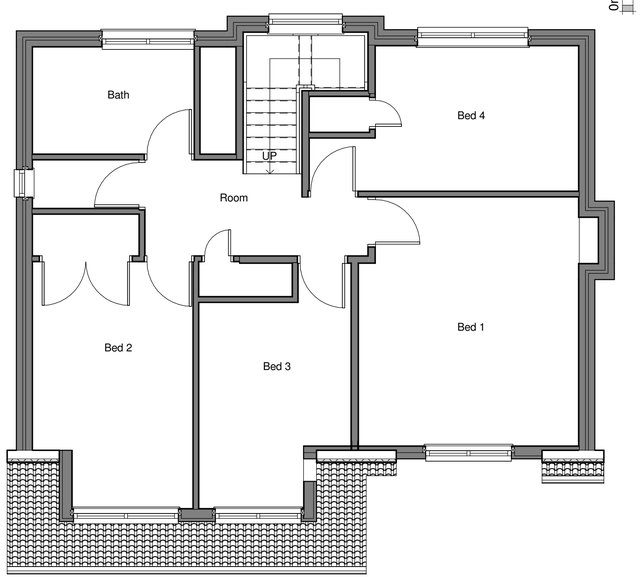



## 3 Existing first floor
1 : 50

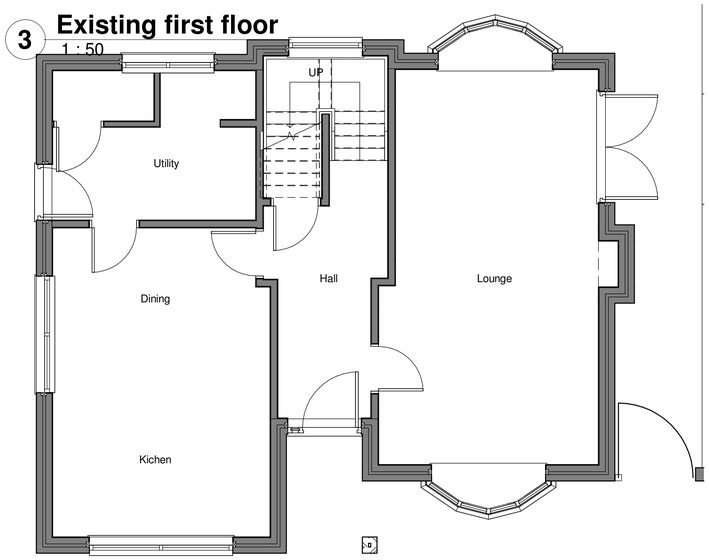


0m 1m 2m 3m 4m 5m
VISUAL SCALE 1:50 @ A1

## 2 Existing ground floor
1 : 50

0m 25m 50m 75m 100m 125m
VISUAL SCALE 1:1250 @ A1

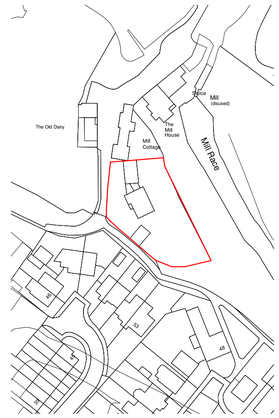


## 1 Site location plan
1 : 1250

North

| Revision Number | Revision Description | Revision Date | Issued by |
|---|---|---|---|
| | Revision | | |

Planning

Status:

Dimensions, areas and levels where given are only approximate and subject to site survey.
All dimensions are to be checked on site. Figured dimensions only are to be taken from this drawing.
This drawing is to be read in conjunction with all relevant consultants and/or specialists drawings/documents and any discrepancies or variations are to be notified to the architect before the affected work commences. This drawing is copyright and remains the property of the Architects.

CROE ARCHITECTS
REGISTERED QUALIFIED ARCHITECTS / HERTFORDSHIRE
RIBA Chartered Practice
arb Architects Registration Board
telephone:01438 553065
email:info@croearchitects.co.uk
web: www.croearchitects.co.uk

Project:
Purwell Cottage,
Purwell Lane,
Hitchin,
SG4 0NF

Client:
Mr & Mrs Hinton

Drawing name:
As Existing

| Scale: As indicated | Drawing number | Revision |
|---|---|---|
| Date: Issue Date | 1816-001 | |
| Drawn by: JR | | |