


FOR APPROVAL

Location
**14 MULLWAY
LETCHWORTH**

Title
SITE LOCATION PLAN

Scale 1:1250 @ A4	Drawn SB	Checked HE	Date SEP 25
Drawing Number 2263_YPUK_P001	Revision P1		

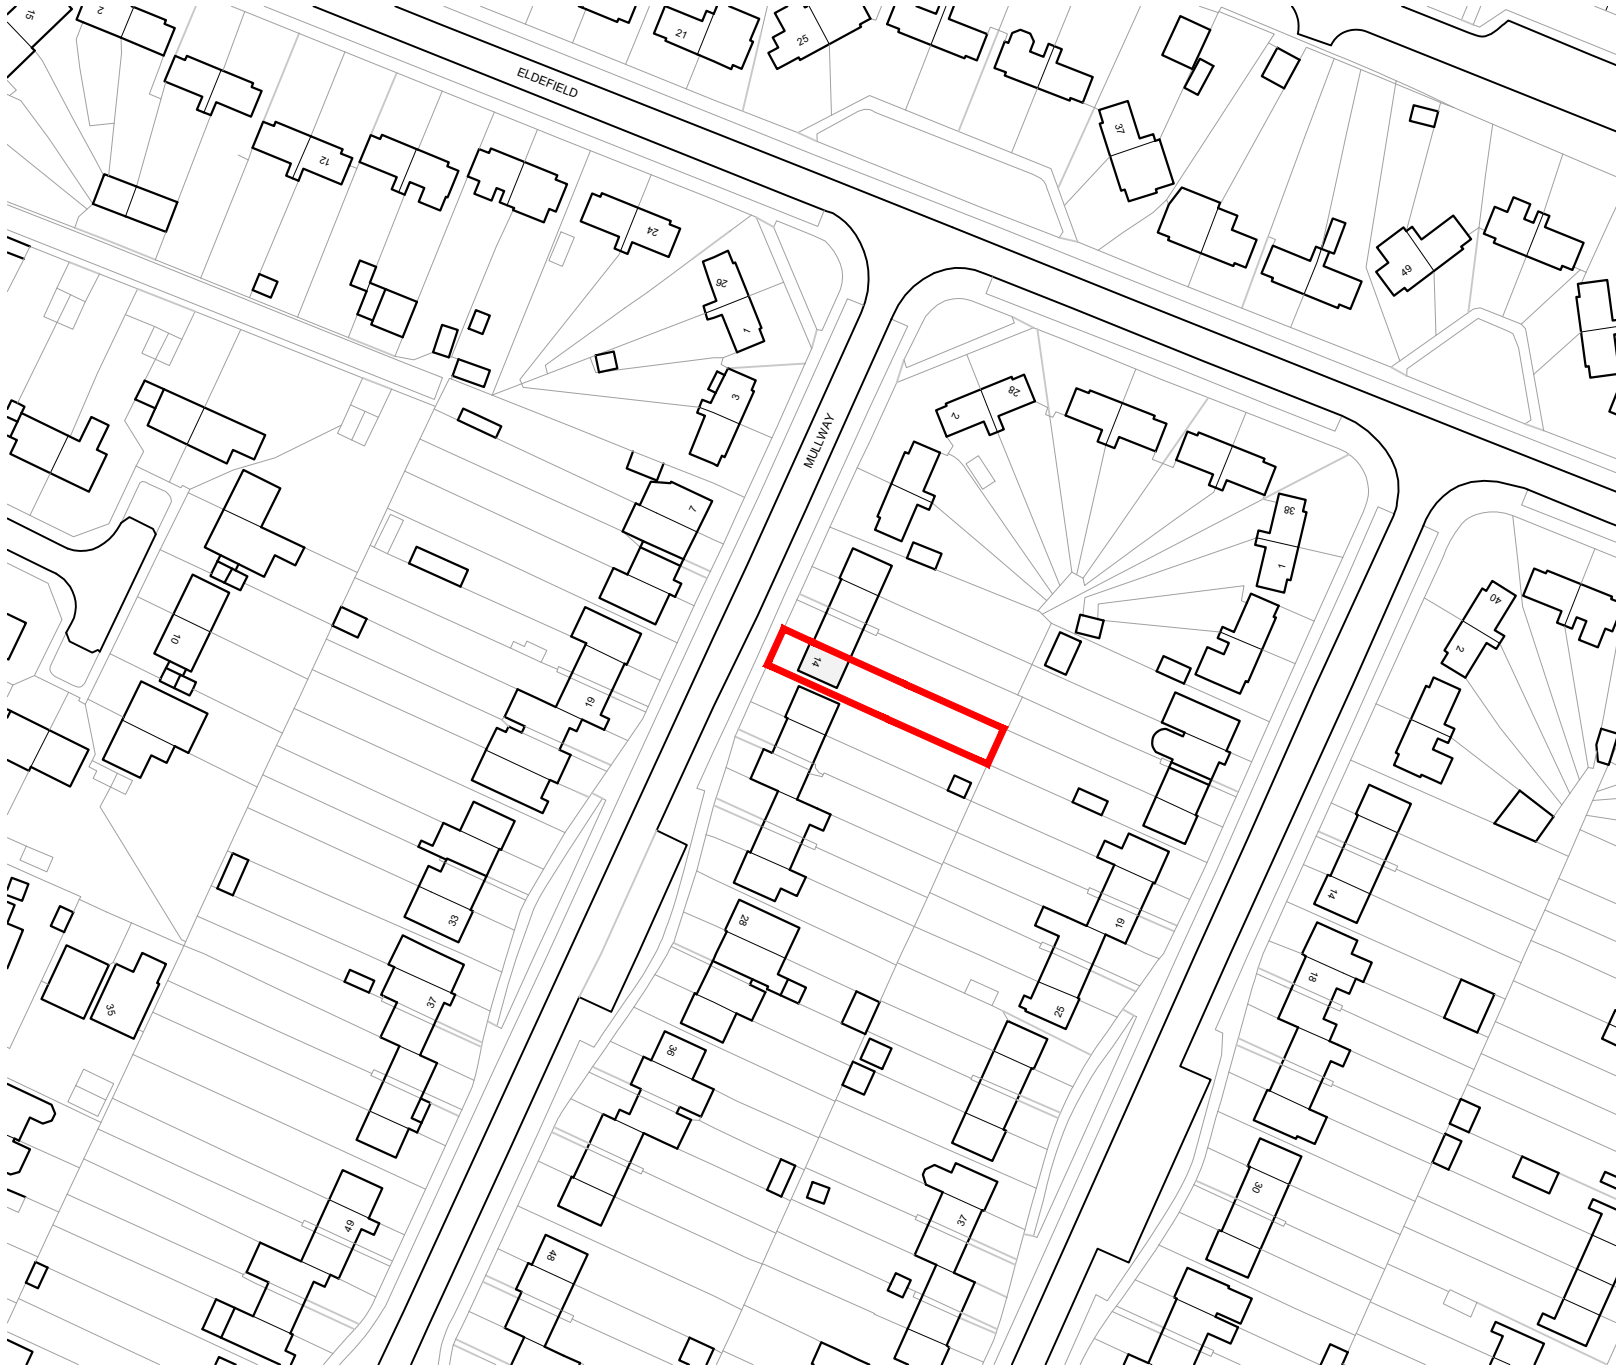

YOURPLANS