


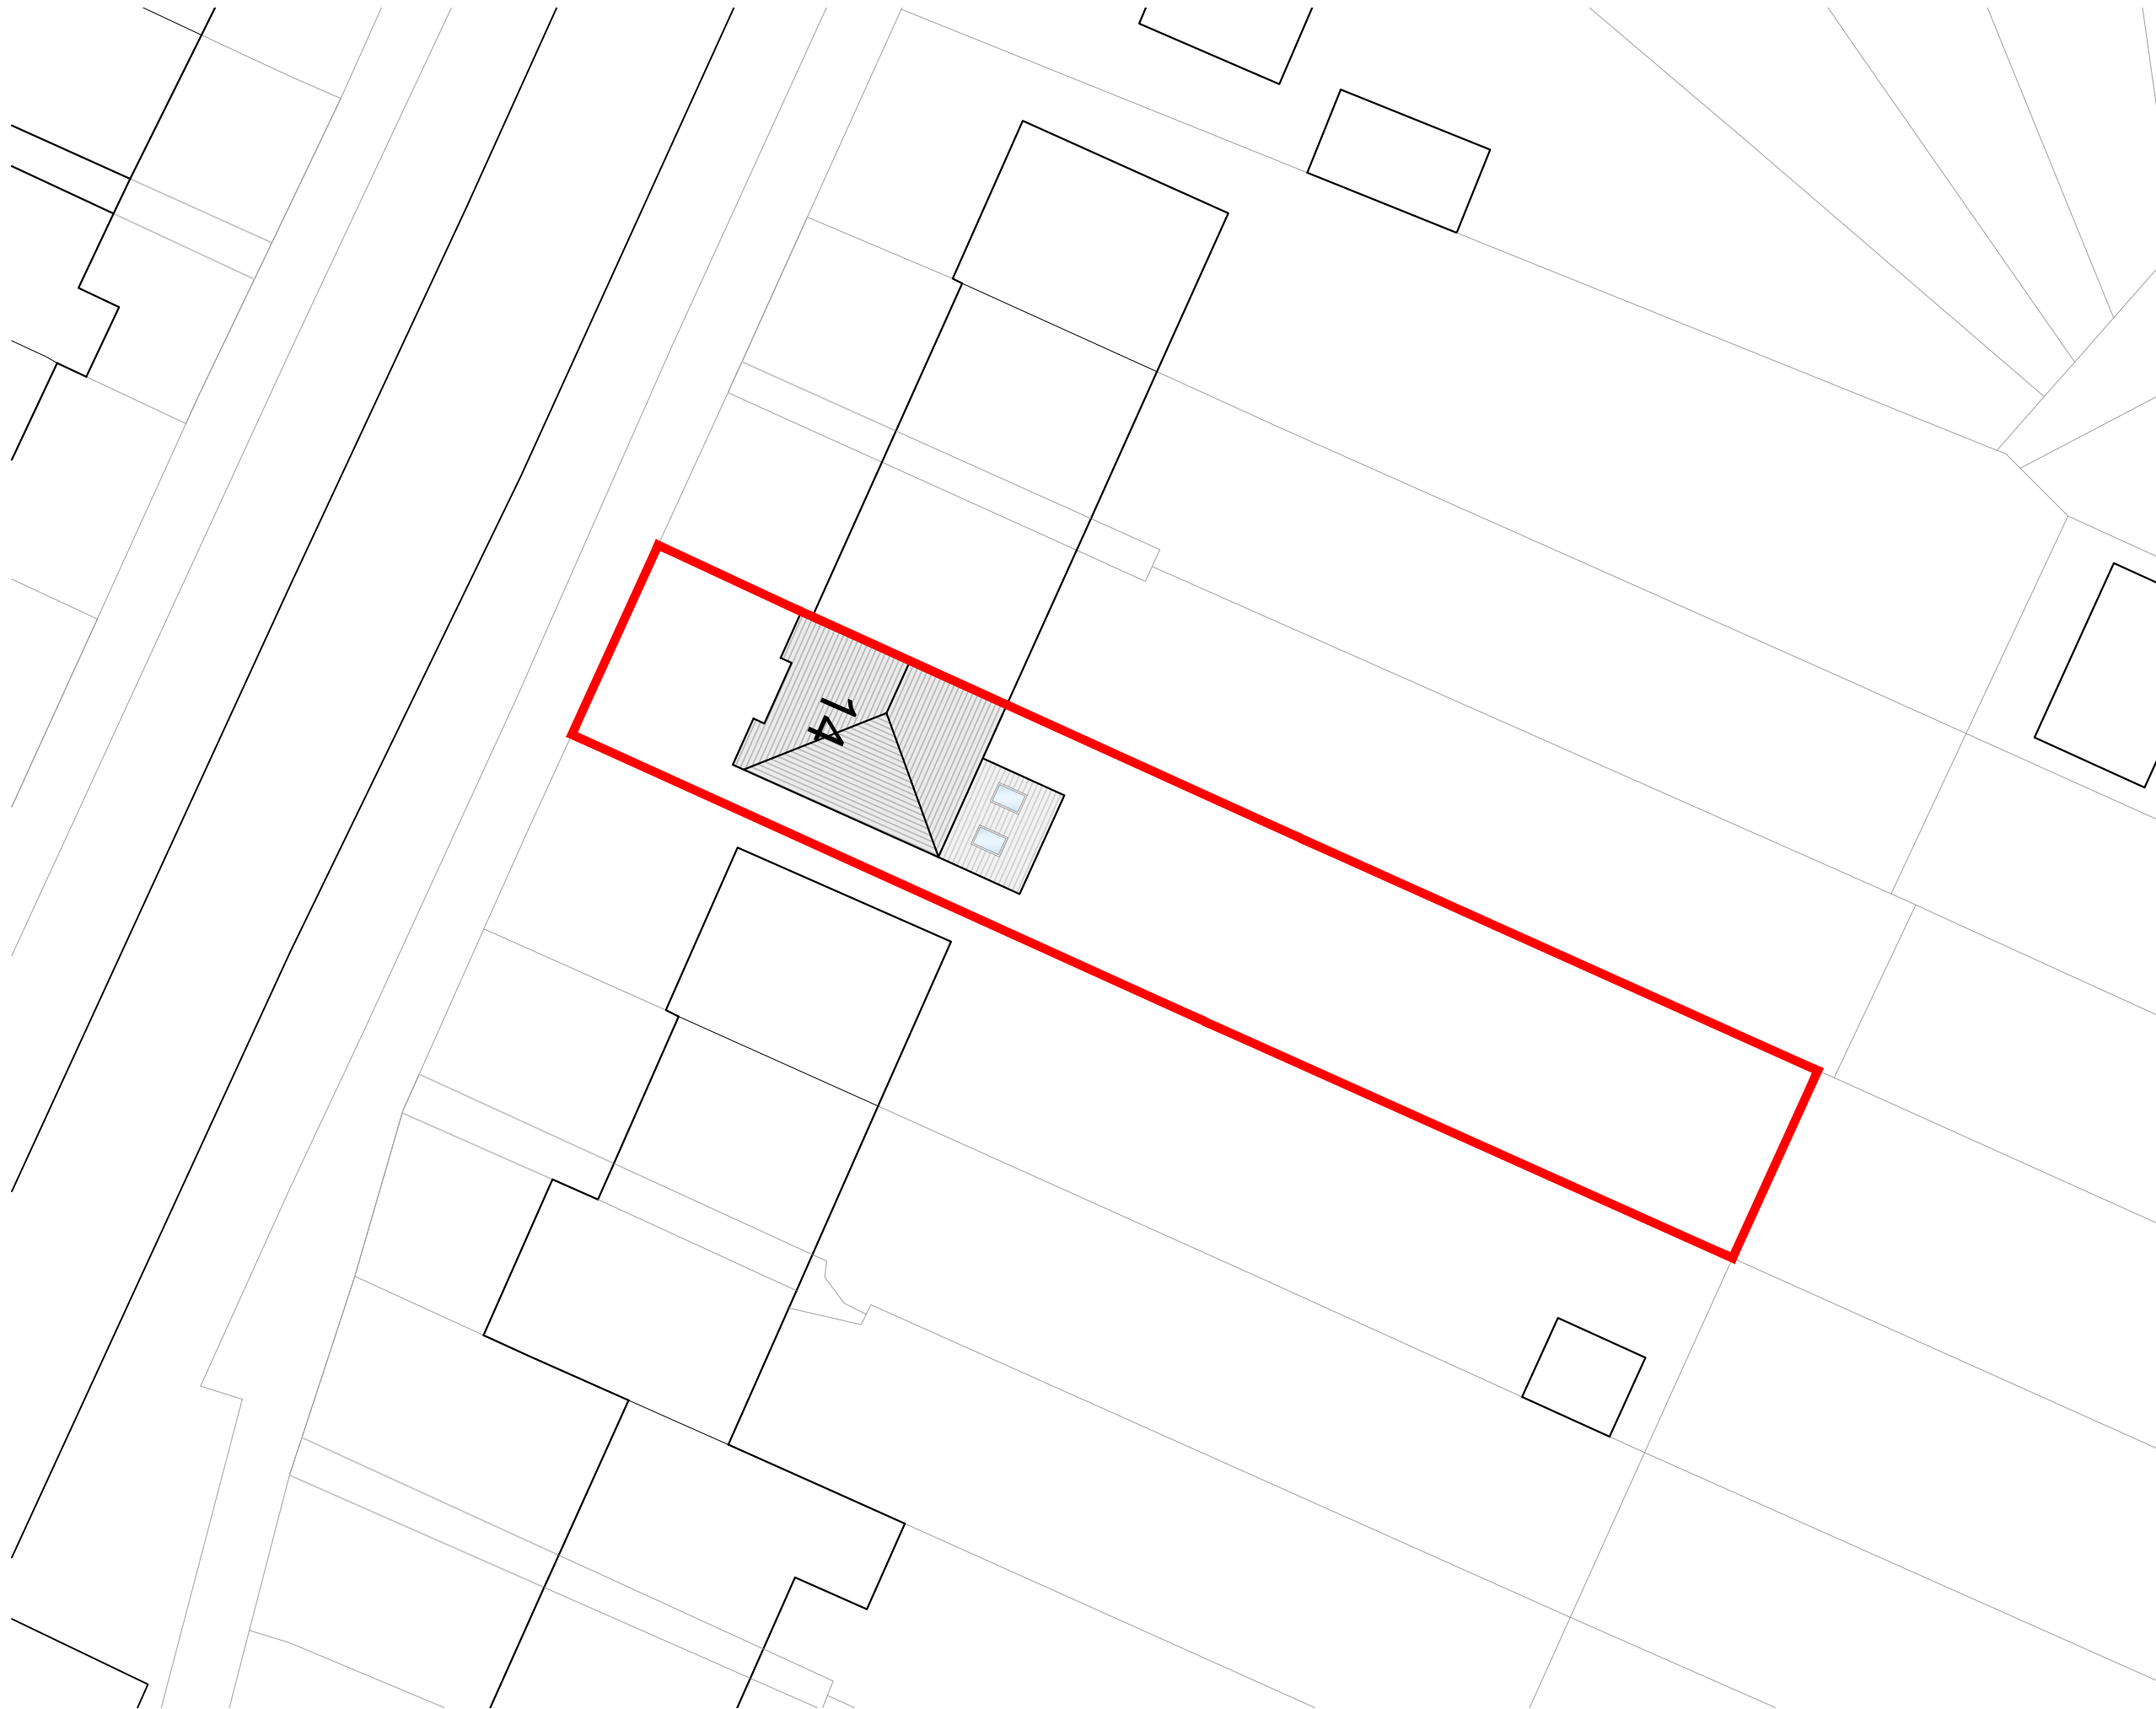

FOR APPROVAL

Location
**14 MULLWAY
LETCWORTH**

Title
BLOCK PLAN

Scale 1:200 @ A3	Drawn SB	Checked HE	Date SEP 25
Drawing Number 2263_YPUK_P002			Revision P1

