


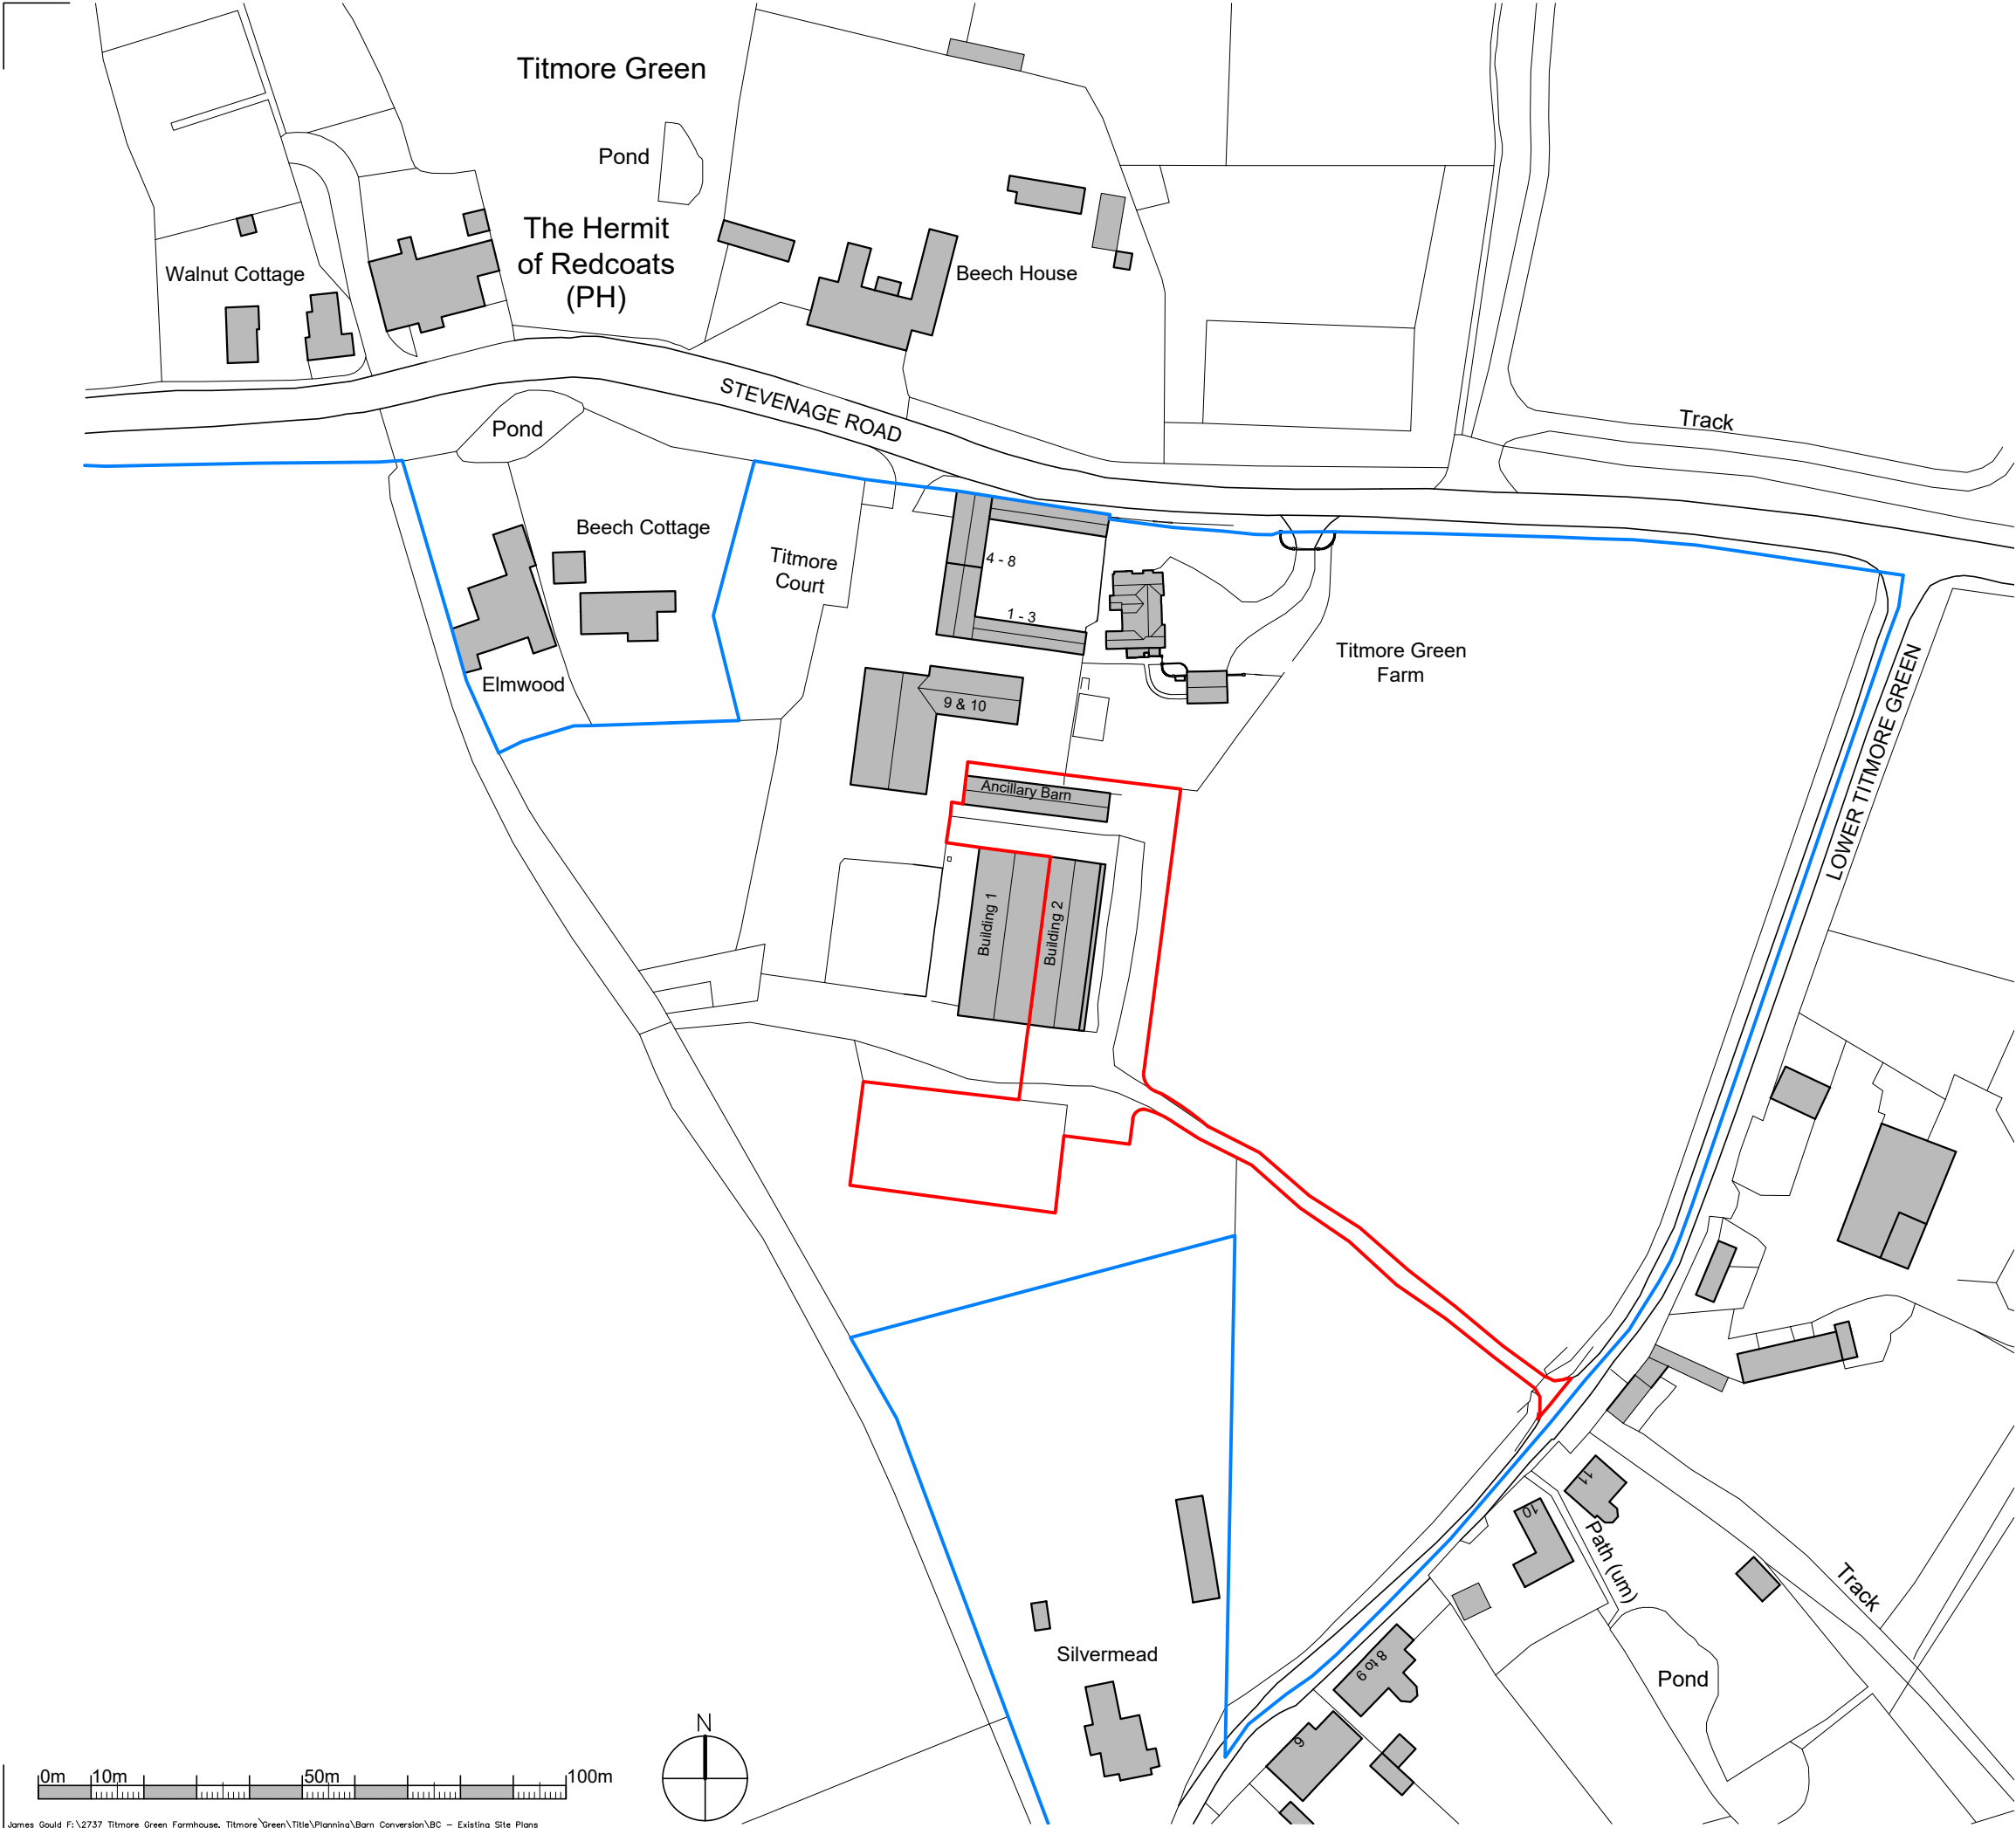

NOTES:
This drawing is the property of Boast Architects and is issued on the condition that it is not reproduced, disclosed or copied to any unauthorised person without written consent.
This drawing is to read together with the specification and related drawings.

© BOAST ARCHITECTS

REVISIONS:

Rev:	By:	Chk:	Date:	Description:
A	JG		8.1.24	Revised red line

PLANNING

Project:
**Barn Conversion,
Titmore Green**

Title:
Location Plan

Drawn: MM	Checked: JG	Date: 6.12.24	Scale: 1:1250	Size: A3
Project No: 2737		Drawing No: BC-PL101		Revision: A



T 01438 365000
E architects@boastarchitects.com
W boastarchitects.com

8 Gateway 1000, Whittle Way, Stevenage, Hertfordshire, SG1 2FP