


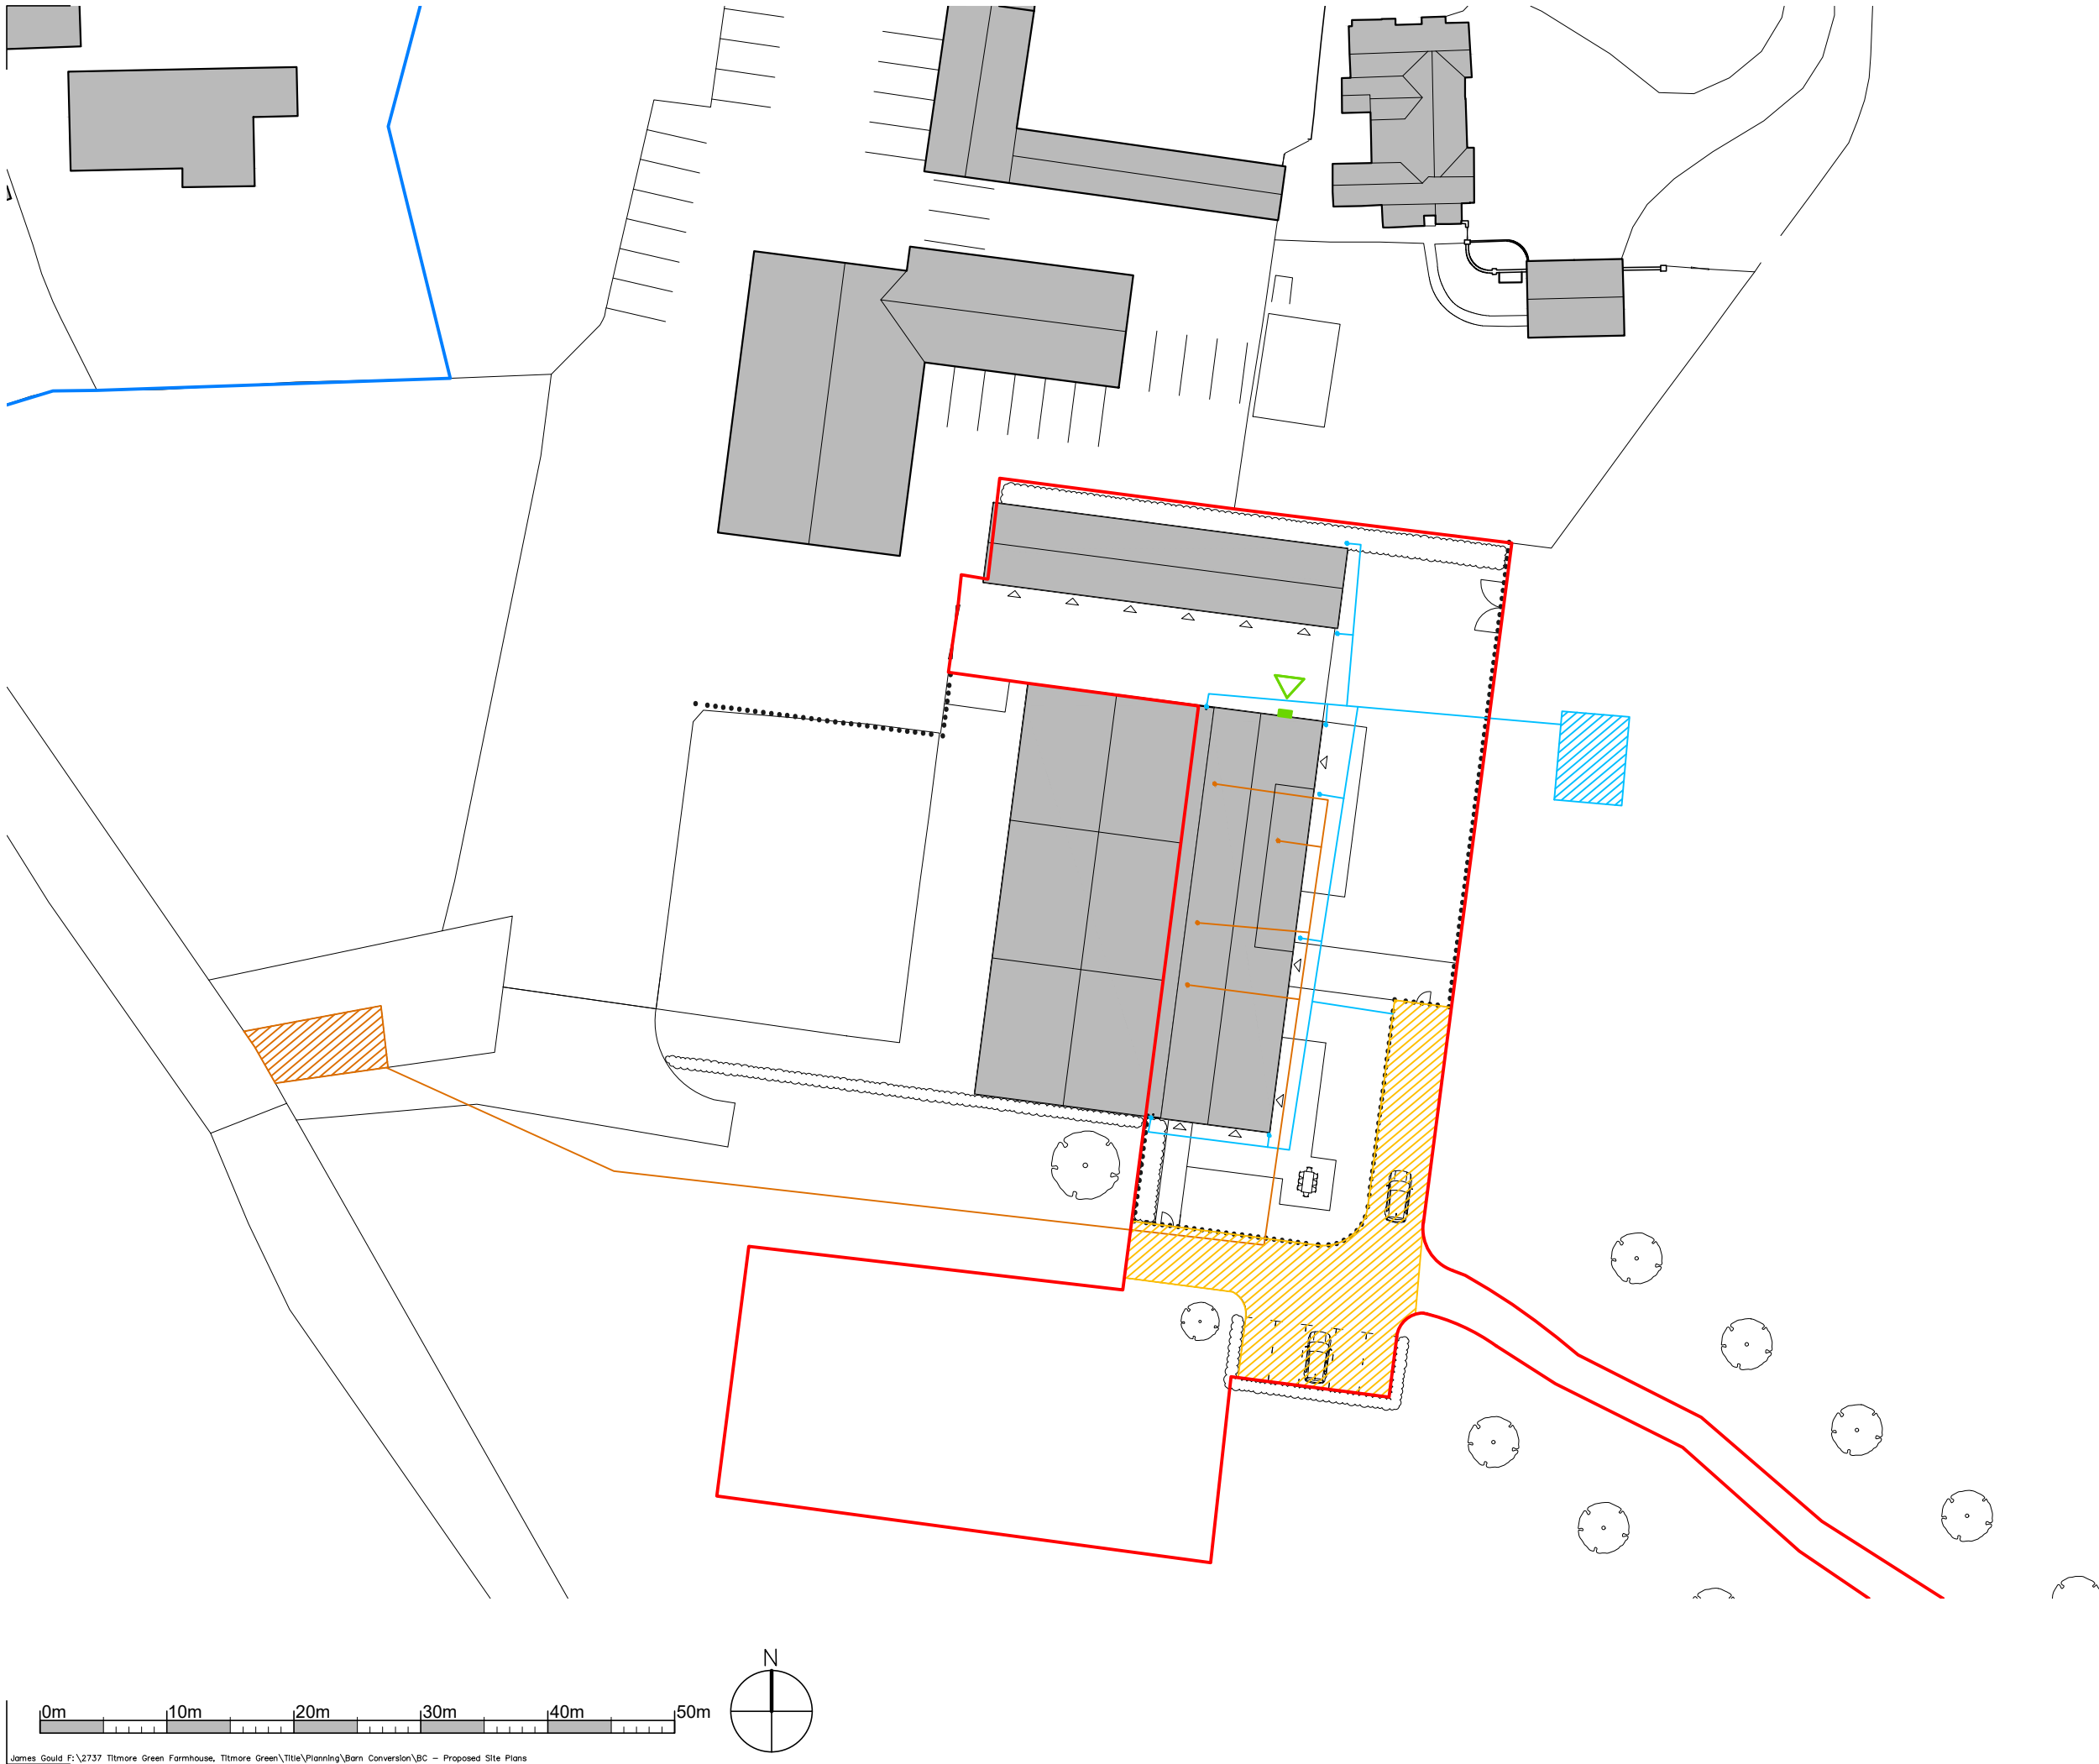

NOTES:
This drawing is the property of Boast Architects and is issued on the condition that it is not reproduced, disclosed or copied to any unauthorised person without written consent.
This drawing is to read together with the specification and related drawings.

© BOAST ARCHITECTS

REVISIONS:

Rev:	By:	Chk:	Date:	Description:
A	JG		8.1.24	Revised red line

Legend

- SW drainage
- SW attenuation
- Permeable Paving
- Foul drainage
- Existing Sewage treatment
- Proposed ASHP Location

Notes
Drainage will be designed by a specialist, following planning approval and ground percolation testing.
The design will priorities sustainable onsite drainage methods.

Heating system will be designed by a specialist, following planning approval.
The design will priorities sustainable low carbon heating systems.

PLANNING

Project:
**Barn Conversion
Titmore Green**

Title:
Indicative Servicing Plan

Drawn: JG	Checked:	Date: 11.12.24	Scale: 1:500	Size: A3
Project No: 2737		Drawing No: BC-PL113		Revision: A



T 01438 365000
E architects@boastarchitects.com
W boastarchitects.com
8 Gateway 1000, Whittle Way, Stevenage, Hertfordshire, SG1 2FP