


Issue Status		Planning		
This drawing is copyright. Only figured dimensions to be worked to.				
Revision		Drawn	Check	Date
P1	First Issue	AD	JB	12.02.26

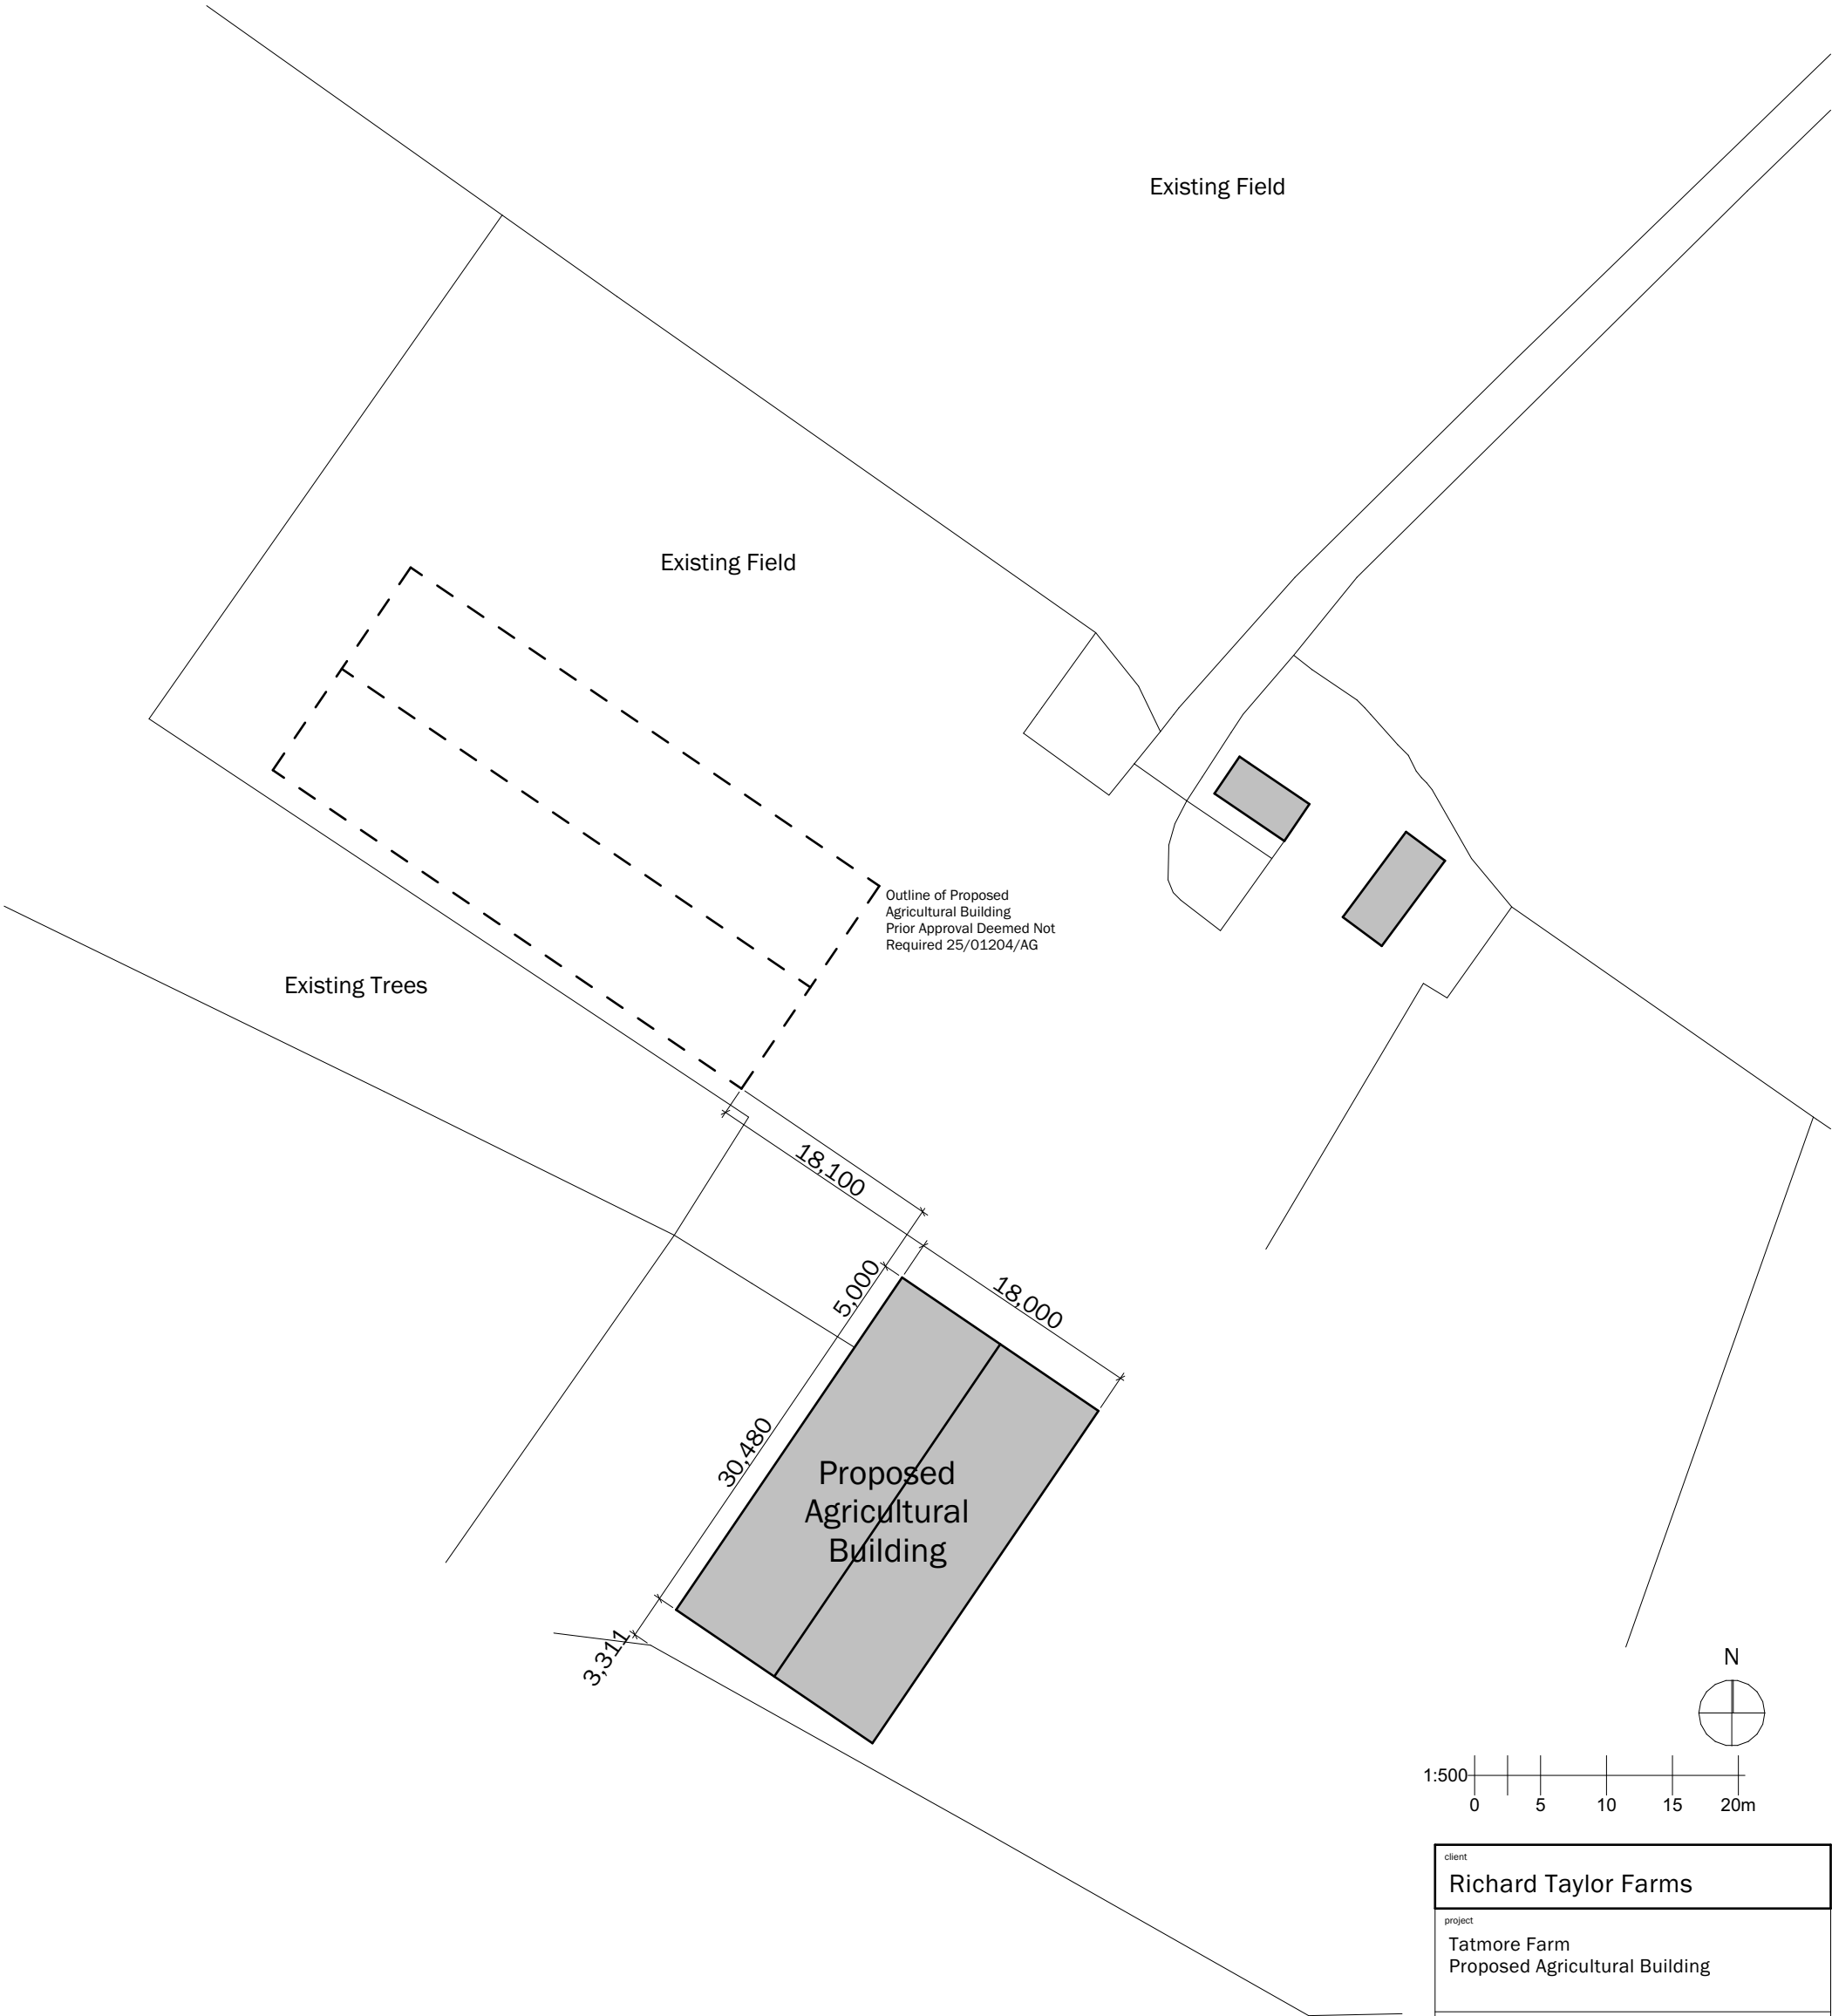

client			Richard Taylor Farms		
project			Tatmore Farm Proposed Agricultural Building		
drawing			Site Plan As Proposed		
date	12.02.26	scale	1:500	@ A3	
drawn	AD	check	JB		

BROWN & CO
ARCHITECTURE + PLANNING
www.brown-co.com

Norwich
St Neots

01603 629871
01480 213811

Humber
Lincoln

01482 421234
01522 457800

Registration no: OC302092

Registered in England & Wales

26

012

DK0001

P1