


Issue Status		Planning		
This drawing is copyright. Only figured dimensions to be worked to.				
Revision		Drawn	Check	Date
P1	First Issue	AD	JB	12.02.26

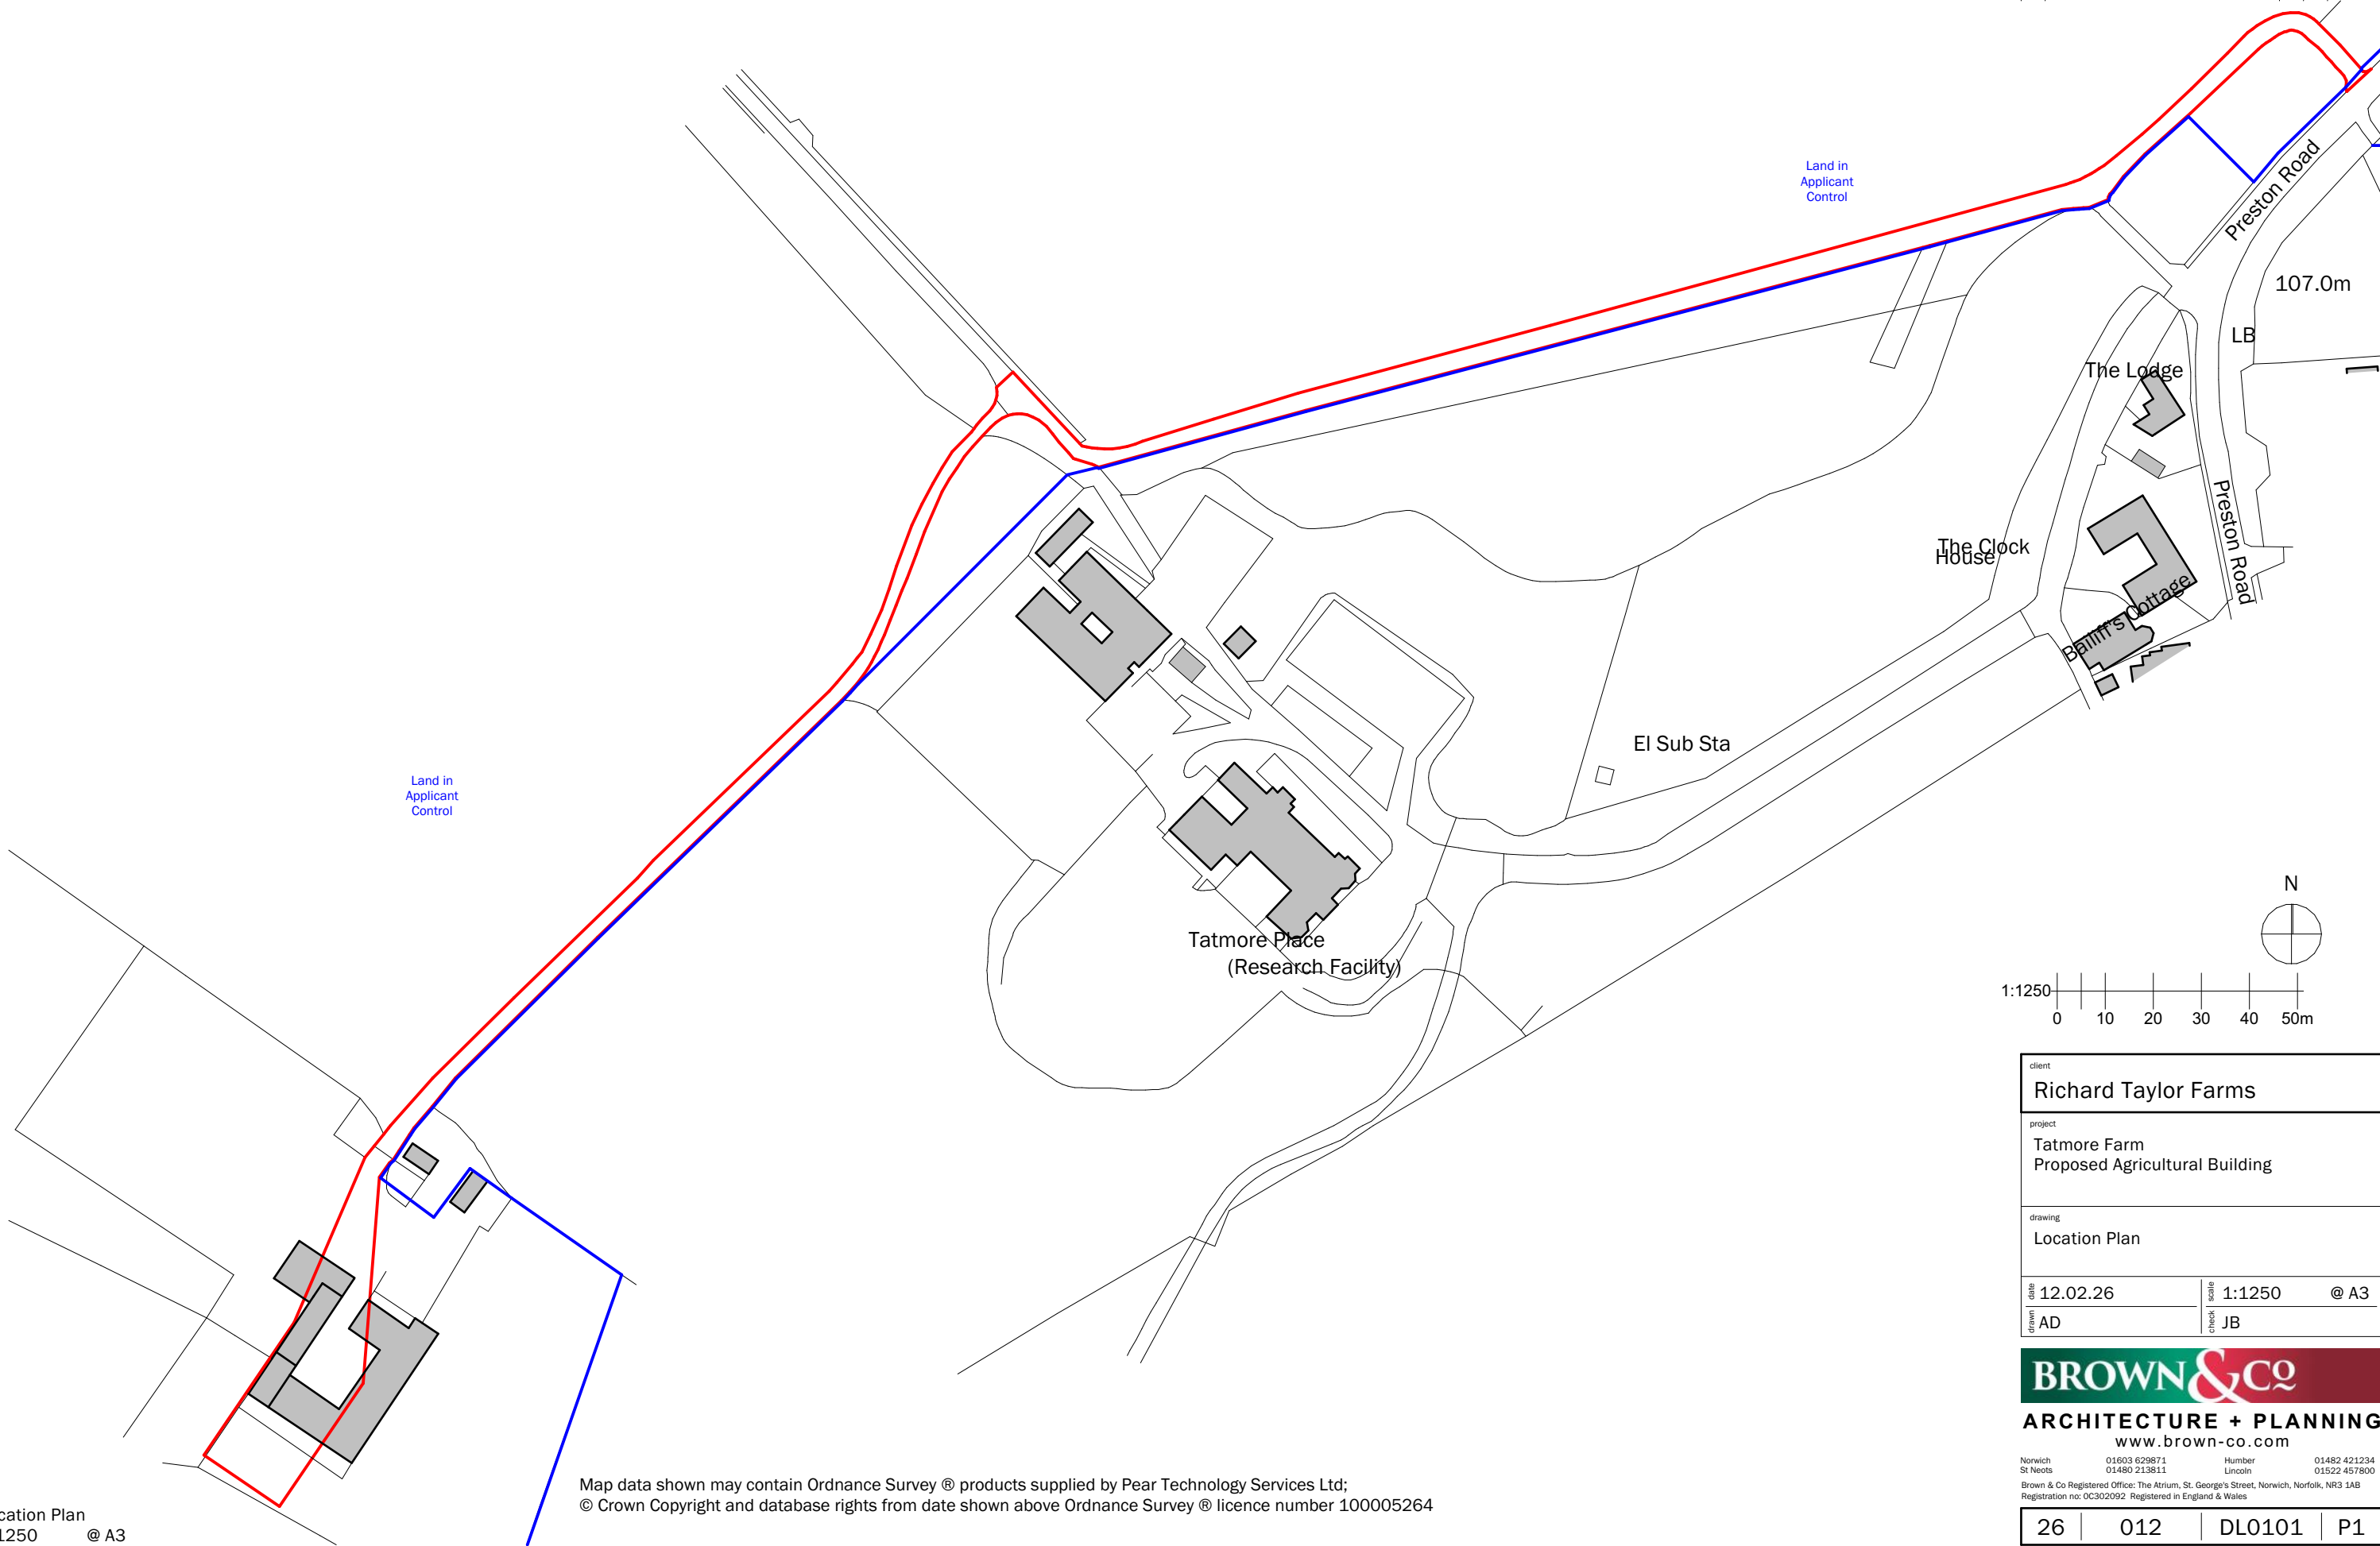

client			Richard Taylor Farms		
project			Tatmore Farm Proposed Agricultural Building		
drawing			Location Plan		
date	12.02.26	scale	1:1250	@ A3	
drawn	AD	check	JB		

BROWN & CO
ARCHITECTURE + PLANNING
www.brown-co.com

Norwich 01603 629871 Humber 01482 421234
St Neots 01480 213811 Lincoln 01522 457800
Brown & Co Registered Office: The Atrium, St. George's Street, Norwich, Norfolk, NR3 1AB
Registration no: OC302092 Registered in England & Wales

26	012	DL0101	P1
----	-----	--------	----