


Issue Status		Planning		
This drawing is copyright. Only figured dimensions to be worked to.				
Revision		Drawn	Check	Date
P1	First Issue	AD	JB	12.02.26

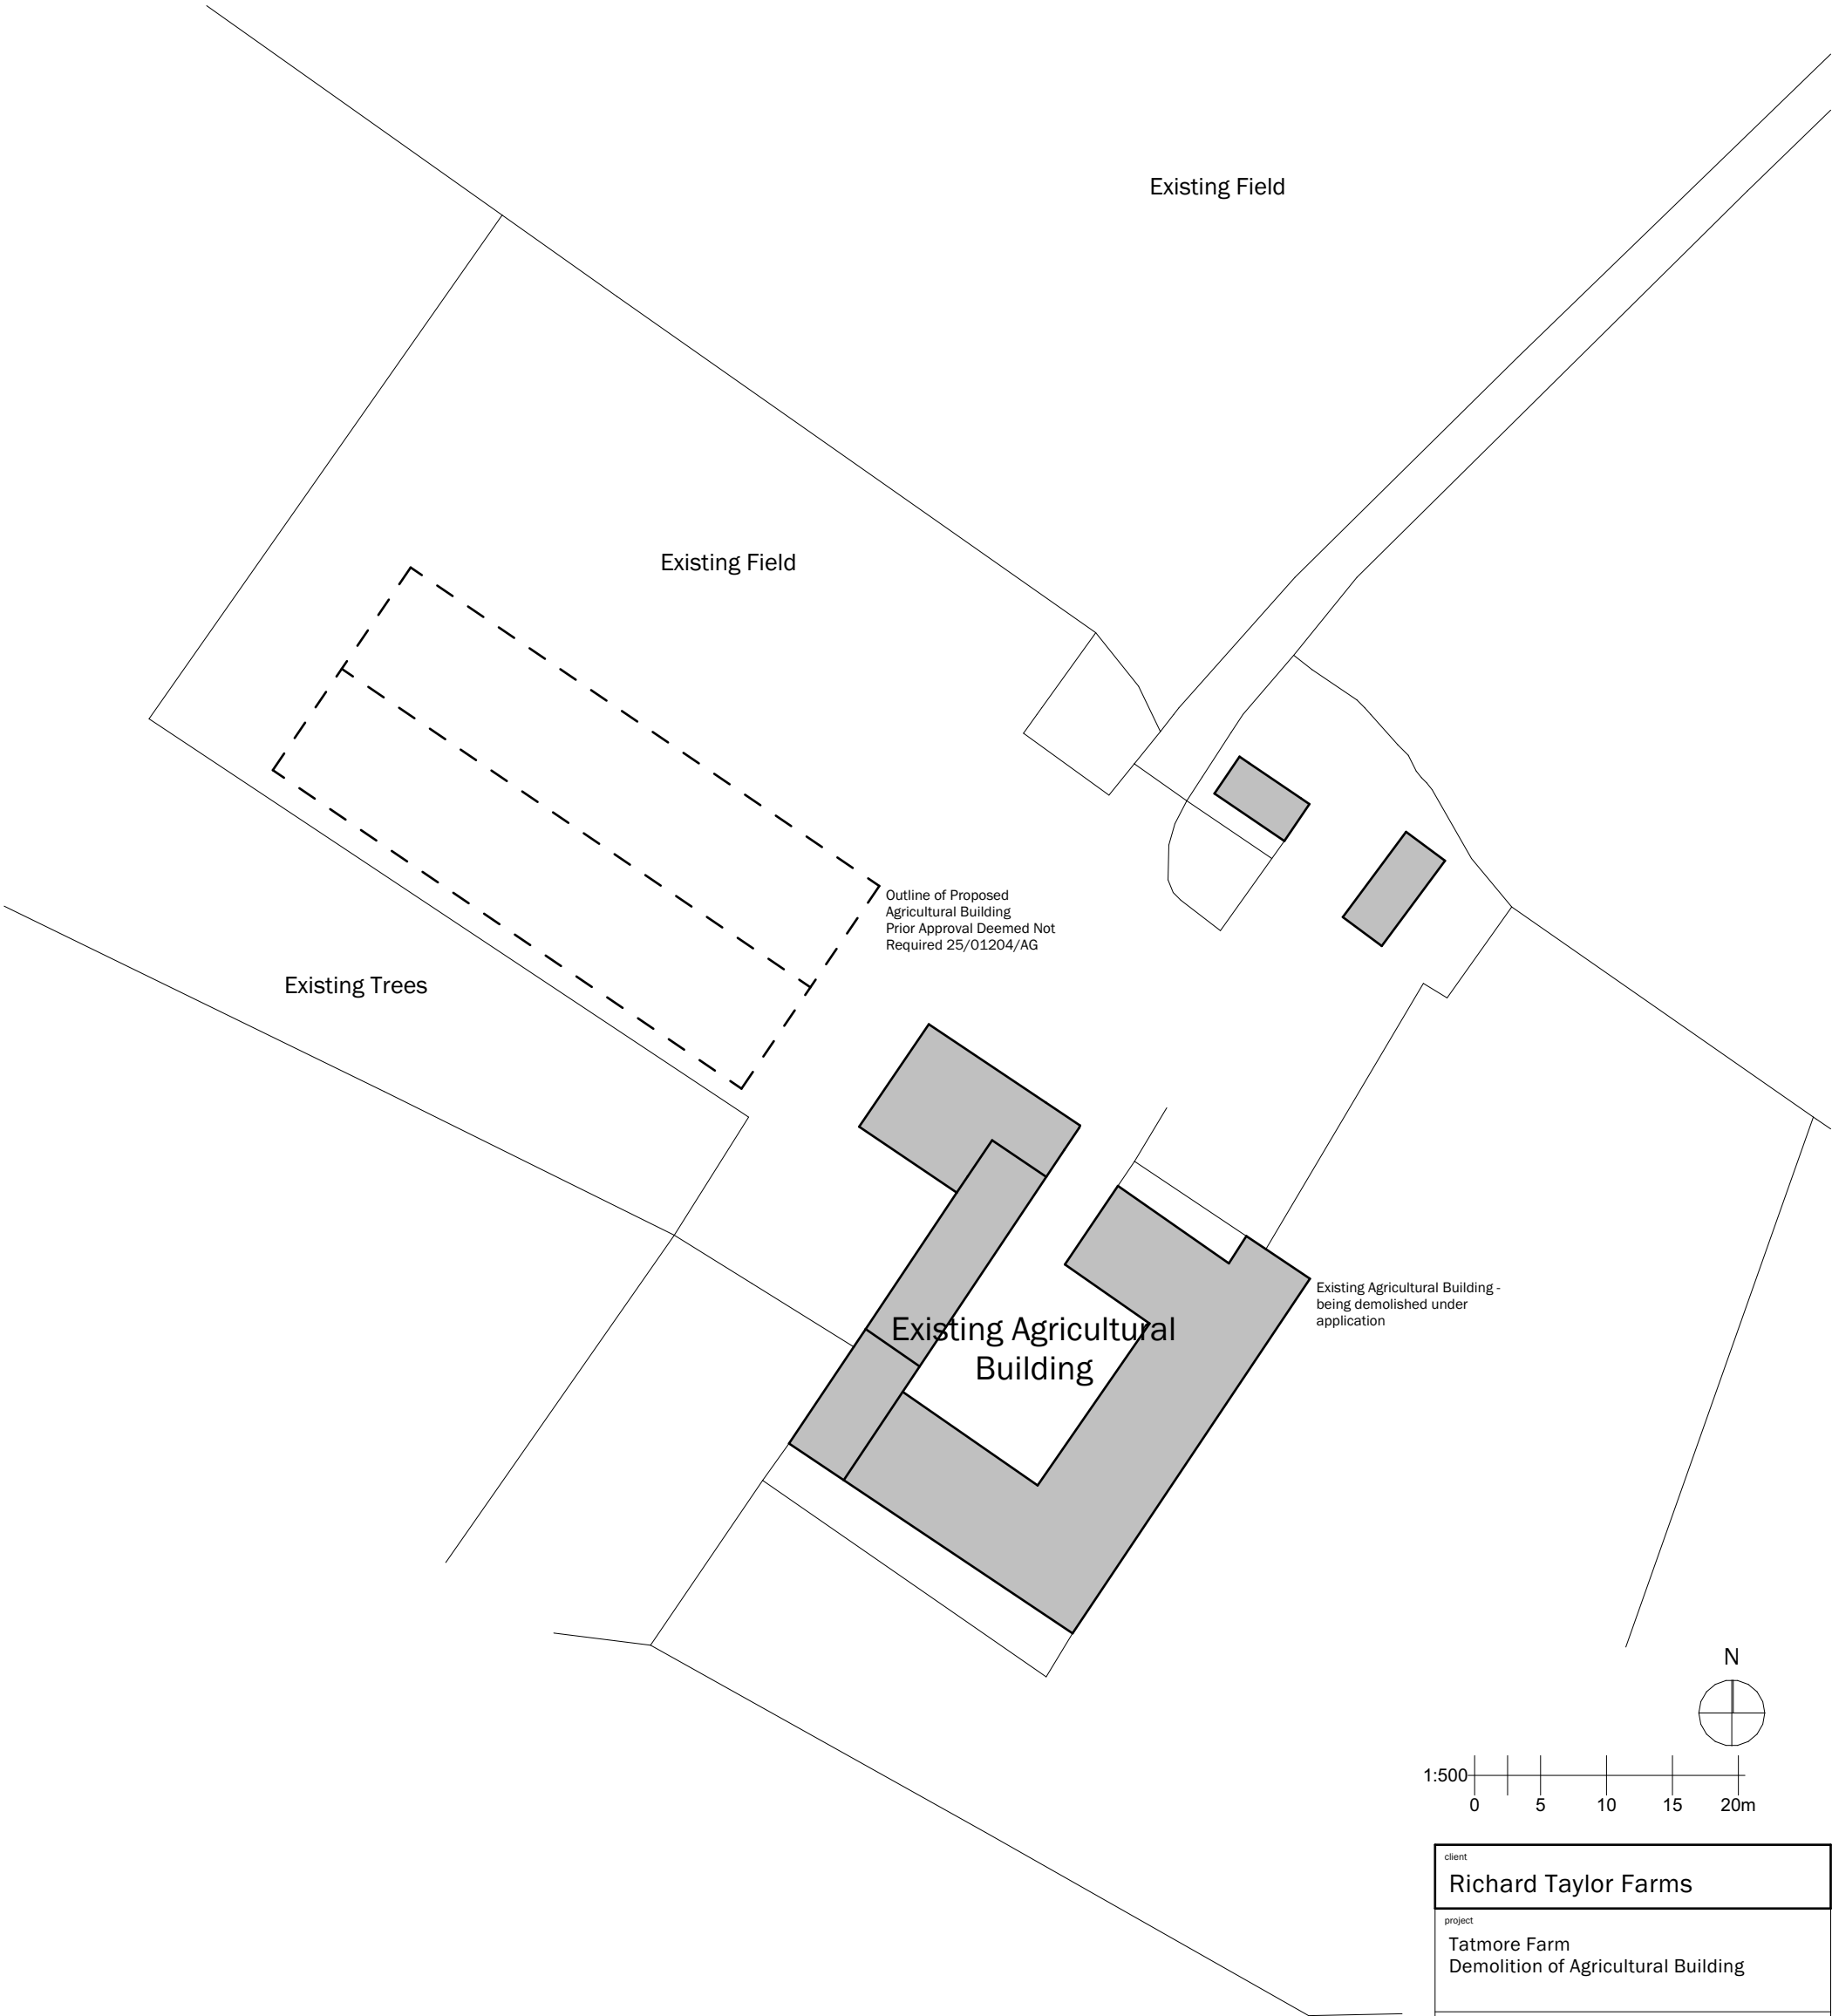

client			Richard Taylor Farms		
project			Tatmore Farm Demolition of Agricultural Building		
drawing			Site Plan As Existing		
date	12.02.26	scale	1:500	@ A3	
drawn	AD	check	JB		



ARCHITECTURE + PLANNING
www.brown-co.com

Norwich 01603 629871 St Neots 01480 213811 Humber Lincoln 01482 421234 01522 457800
Brown & Co Registered Office: The Atrium, St. George's Street, Norwich, Norfolk, NR3 1AB
Registration no: OC302092 Registered in England & Wales

26	012	DX0011	P1
----	-----	--------	----