


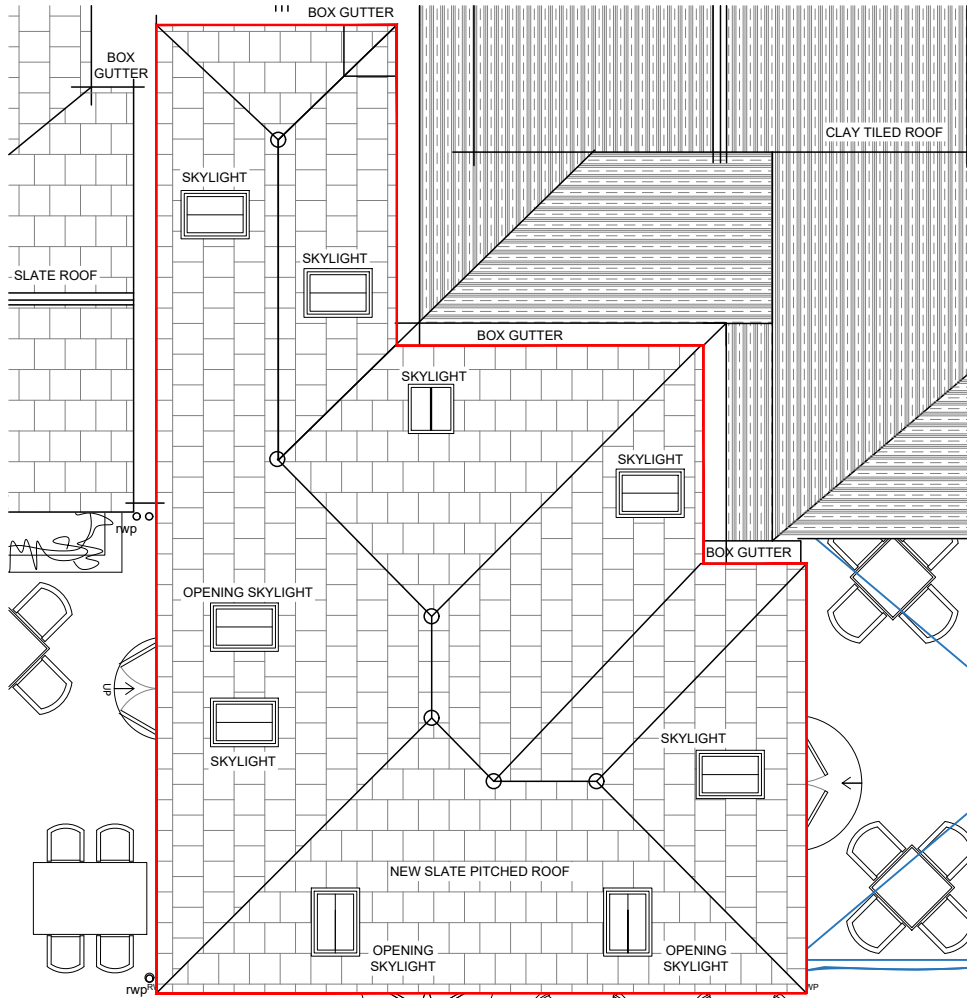

1 Proposed Plan

Scale: 1:100



2 Proposed Elevation

Scale: 1:100



Blue Welsh slate roof tiles:

- Welsh Cwt-y-Bugail
- Celtic grade
- Dark blue/grey



Velux GGL CK04 2570H white centre pivot conservation window:

- 55x98cm
- Code: GGL CK04 2570H
- Brand: Velux

Approval Date: 17.03.26
LBC: 26/00132/LBC

1:5 0 100mm 200mm 300mm 400mm 500mm

NOTE: Do not scale dimensions from this drawing. If in doubt refer to JS Design.

This drawing remains the copyright of the JS Design Partnership alone all materials specified must be used in accordance with the manufacturers recommendations and all relevant current codes of practice.

Rev:	Description:	Date:

CDM 2015:

Under the CDM regulations there are no significant design risks.

JSDESIGN

PARTNERSHIP LLP

T: 01274 533022
E: info@jsdesignpartnership.co.uk
Unit 5, Peel House, 2 Taunton Street, Shipley Bradford, BD18 3NA.
the jsdesign partnership llp is a limited liability partnership registered no OC 392311

Client:

GREENE KING

Project:

**GREEN MAN
5 HIGH STREET,
HITCHIN
SG5 3AR**

Title:

CONDITION DISCHARGE

Drawing No:	Rev:	Date:	Drawn By:	Checked:	Scale @ A3
9319-04-05		18.03.26	TG	FP	VARIES