


0 50 METRES LOCATION PLAN 1:1250 SCALE

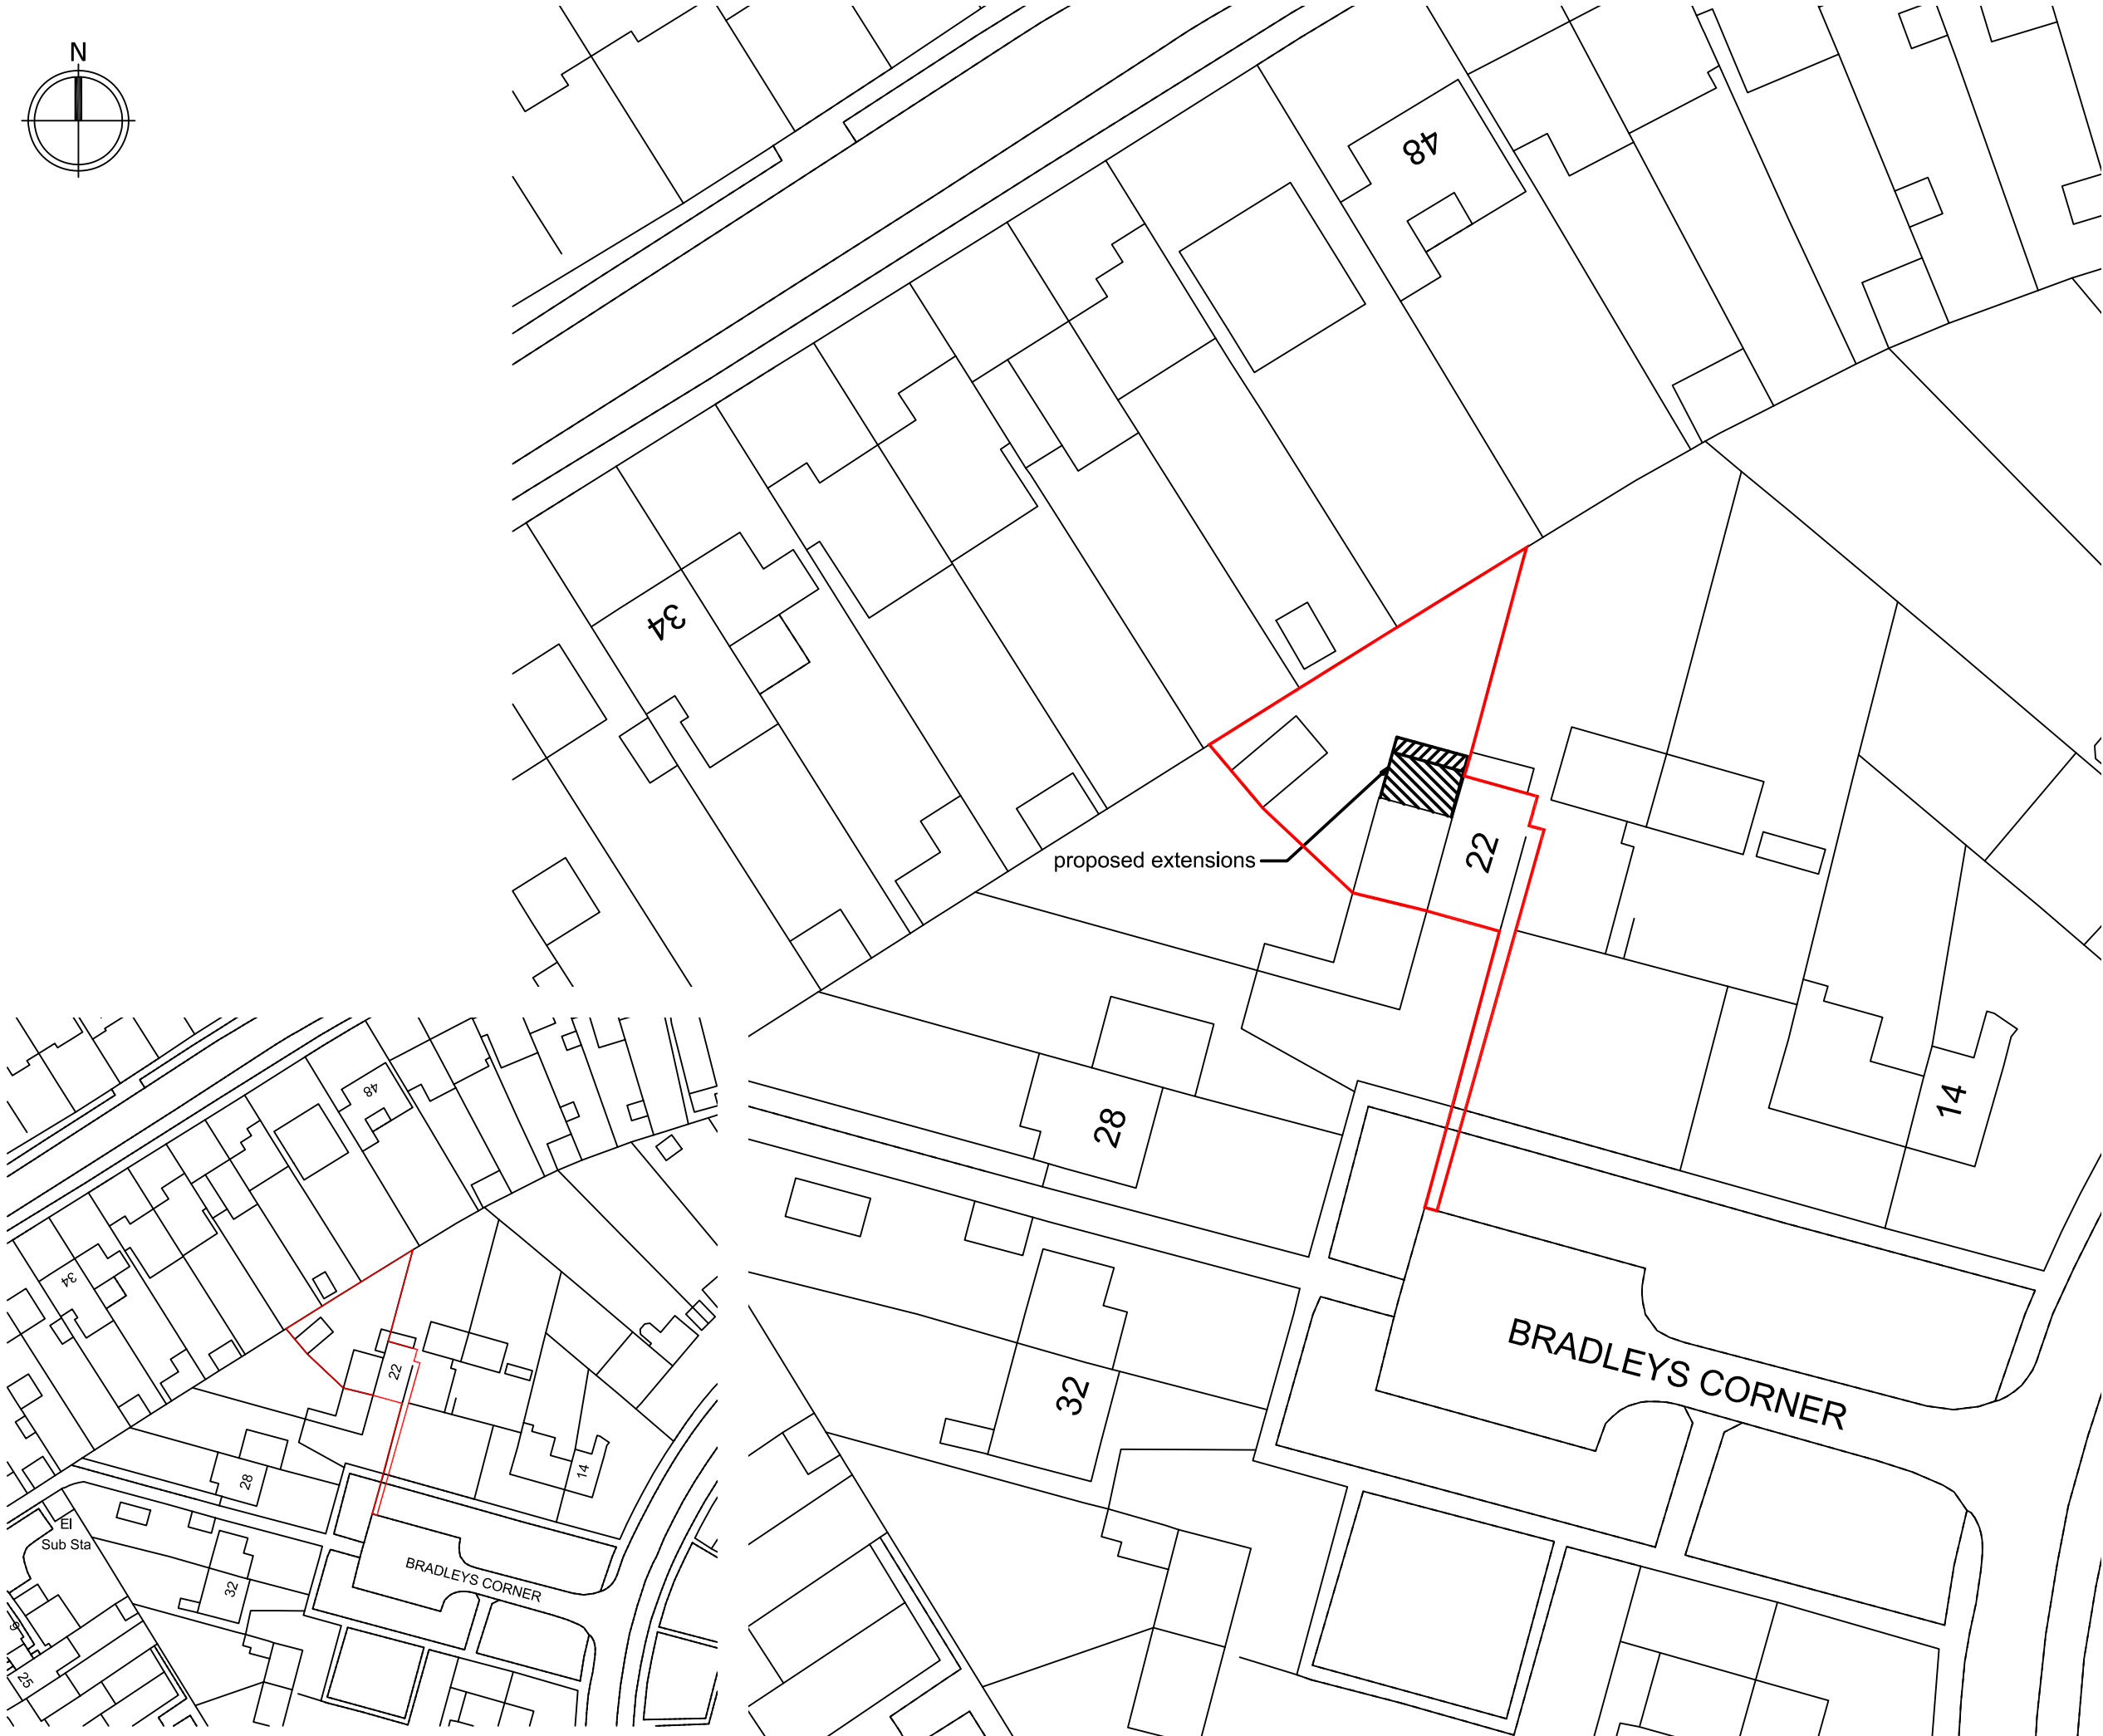

ORDNANCE SURVEY, (C) Crown Copyright and database rights 2021 OS 100047474



GENERAL NOTES

No.	Description
01	Check all dimensions on site

REVISIONS

Rev.	Date	Description



WHITEBRICK

29b Hermitage Road,
Hitchin, Hertfordshire, SG5 1BY.
info@whitebrick.studio

CLIENT

Mr and Mrs Bolter

PROJECT

Extension and Alterations at
22 Bradleys Corner, Hitchin,
Hertfordshire, SG4 0PR.

DRAWING TITLE

Site Location Plan

INFORMATION

Job ref	2606
Drawing no.	2606-00
Scale	1:500/1:1250 @ ISOA3
Date	Mar 26
Drawn	CWM