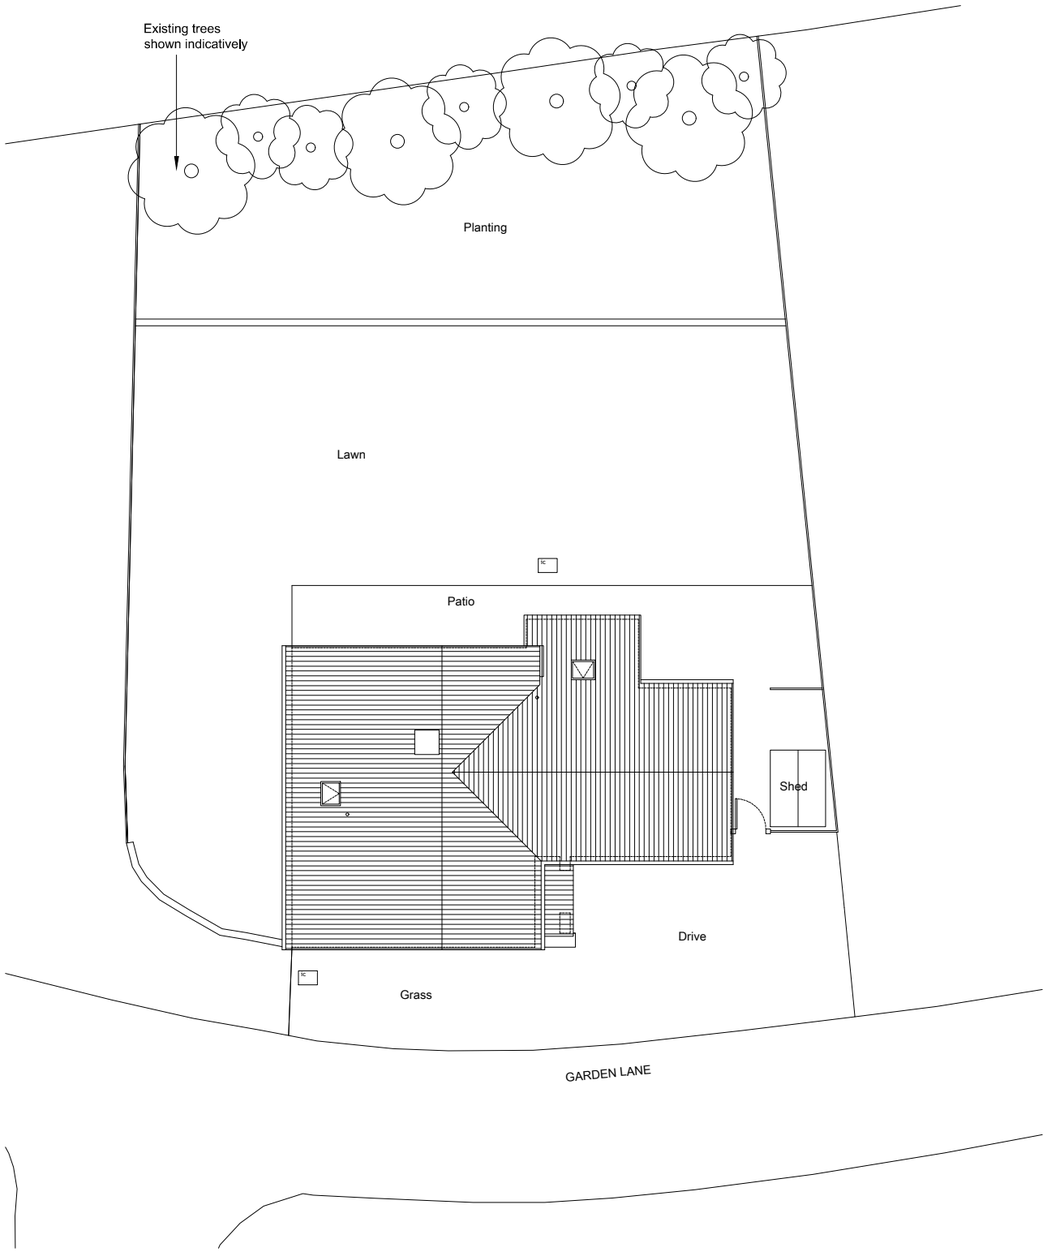

EXISTING BLOCK / ROOF PLAN 1:200

0 2 4 6 8 10m

SCALE 1:200

0 2 4 6 8 10m

SCALE 1:100

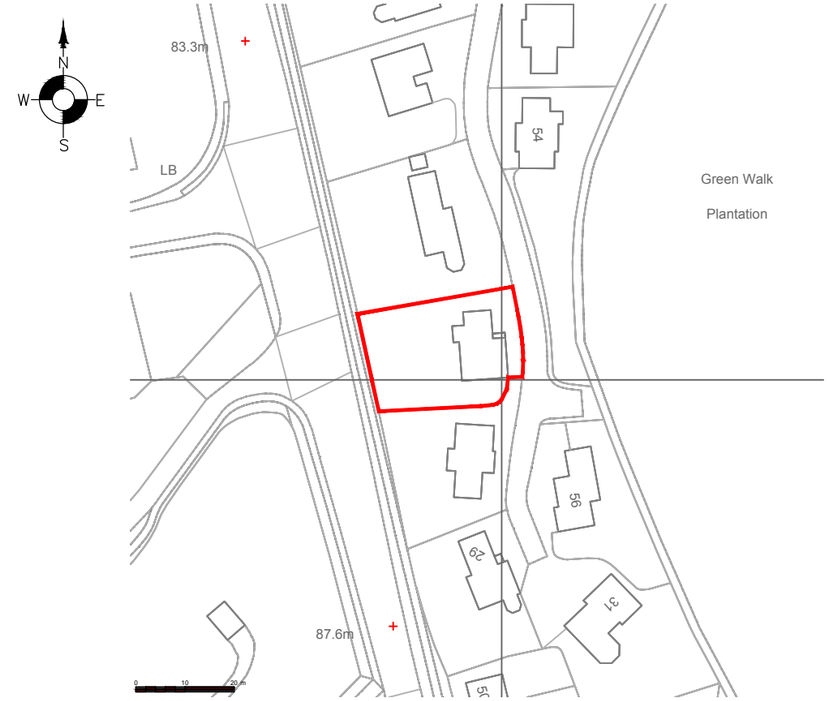

LOCATION PLAN 1:1250

Crown Copyright 2016. Licence No. 100047474

0 10m 20m 30m 40m 50m

SCALE 1:1250

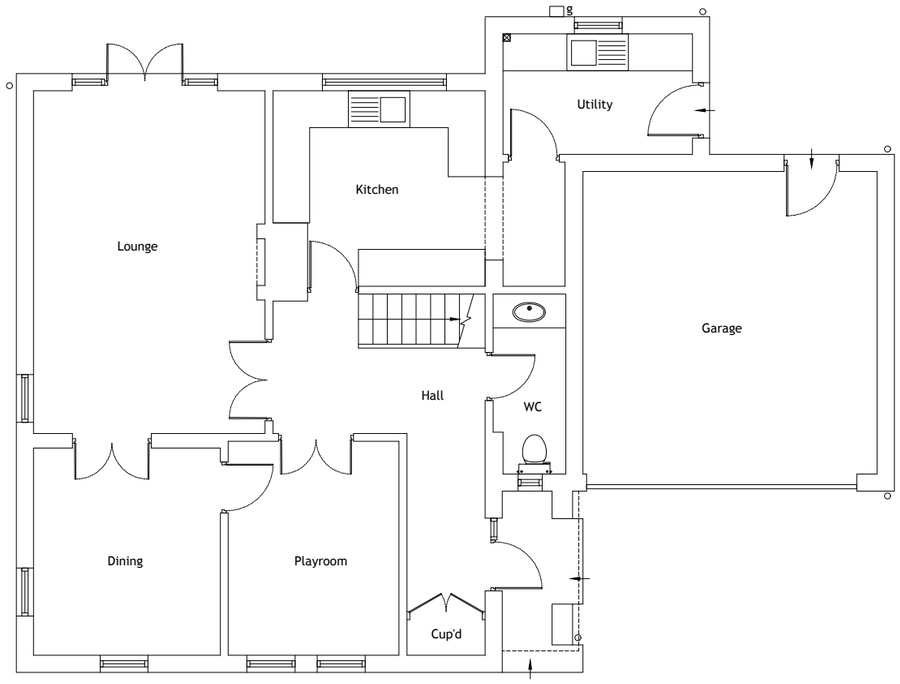

EXISTING GROUND FLOOR PLAN 1:100

PLANNING

GENERAL NOTES:
This scheme is subject to Town Planning and the plans shall not be acted upon until they have been approved in accordance with the Building Regulations.
All dimensions and levels given, whether figured or scaled, are to be physically checked on site by the contractor prior to commencement of work and the contractor will take responsibility for the same.
All design and construction is to be in accordance with the Construction, Design and Management Regulations 2015
This plan is copyright and is not to be produced or used for construction purposes without permission. It is only for use as a Planning and Building Control document.
Prior to commencement of works, the contractor must ensure that all necessary notices under The Party Wall etc Act 1996 have been given and that all formal procedures required under the act have been fulfilled.

PLEASE NOTE:
1. ALL DIMENSIONS AND SITE BOUNDARIES ARE TO BE CHECKED ON SITE AS NECCESSARY.
2. ALL PROPOSALS ARE SUBJECT TO STRUCTURAL ENGINEERS DESIGN.

Revision

Project
Proposed Rear Extension at
25 Garden Lane,
Royston,
Herts. SG8 9EH

Title
Location Plan & Existing Floor Plans

Scale: As noted@A3
Date: 04/18
Drawing Number: 8224-P01
Drawn: PS

All work to be in accordance with the Building Regulations and relevant guides of practice.
The contractor is to check all dimensions on site. Any discrepancies are to be notified immediately.
This drawing is copyright.

Hertfordshire Architects Ltd
13 Cutletts Close
Walkern
Hertfordshire
AL6 0DZ
Tel: 07709 501886
www.architects-hertfordshire.co.uk