



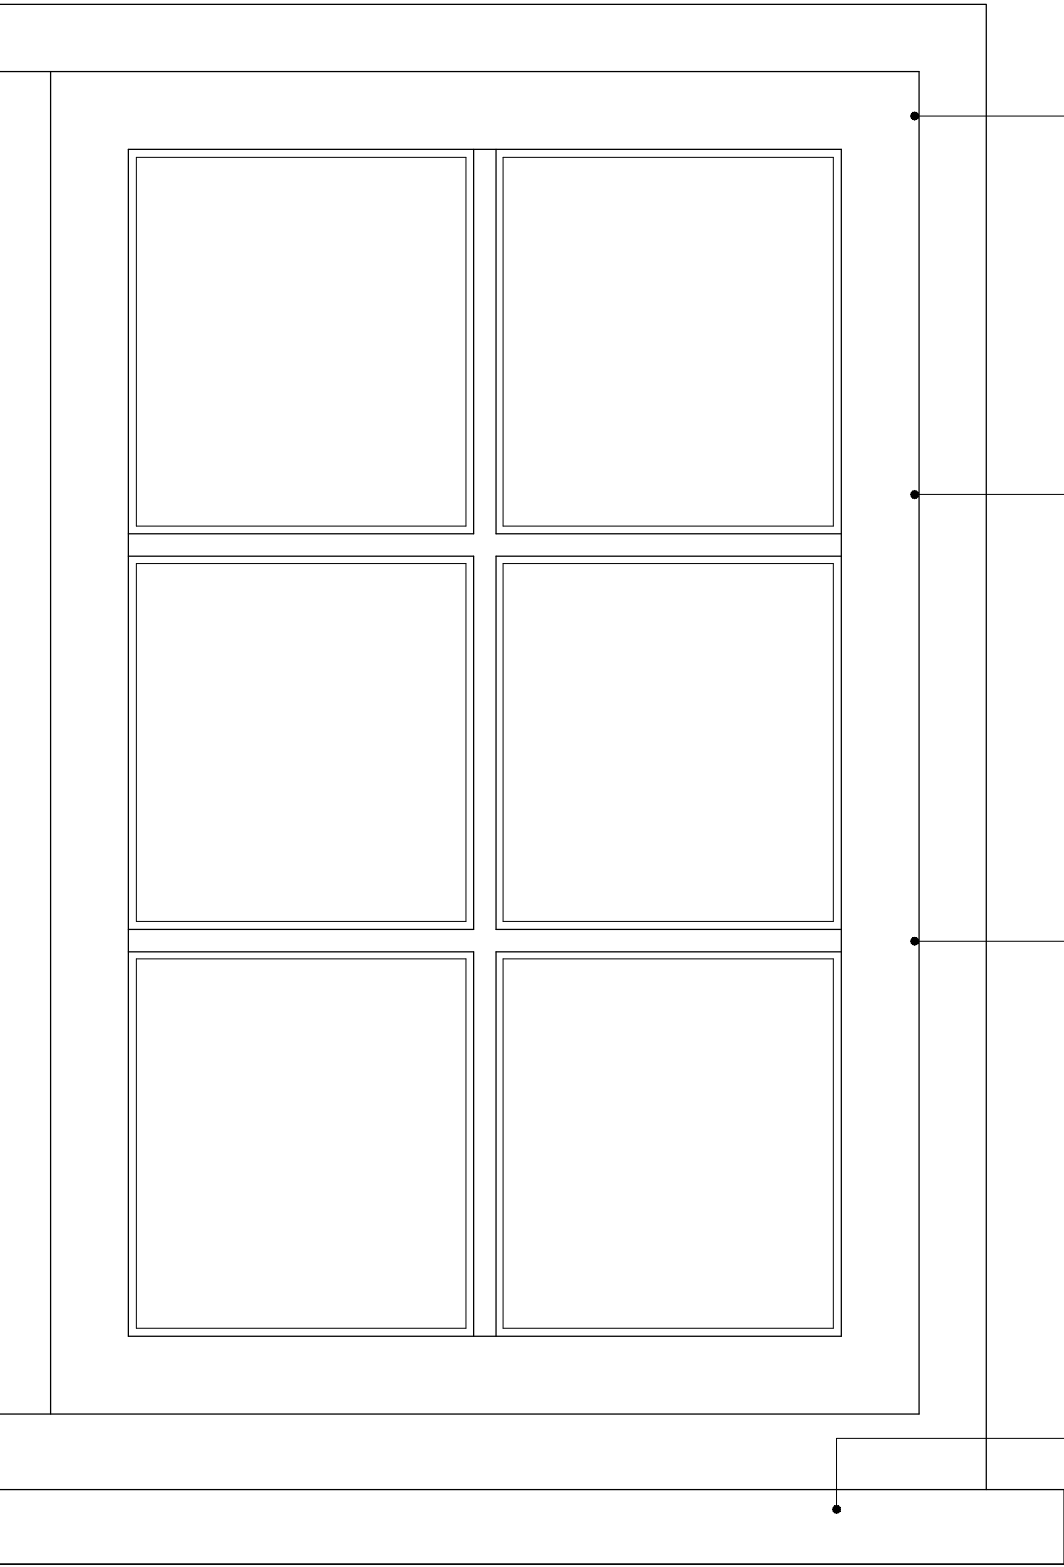


Window Elevation - scale 1:5


Materials:
External walls: sand & cement render with white masonry white paint finish
Roof: Matching natural slate
Joinery: Black painted softwood fascia boarding
Rainwater goods: Black PVC half round to match

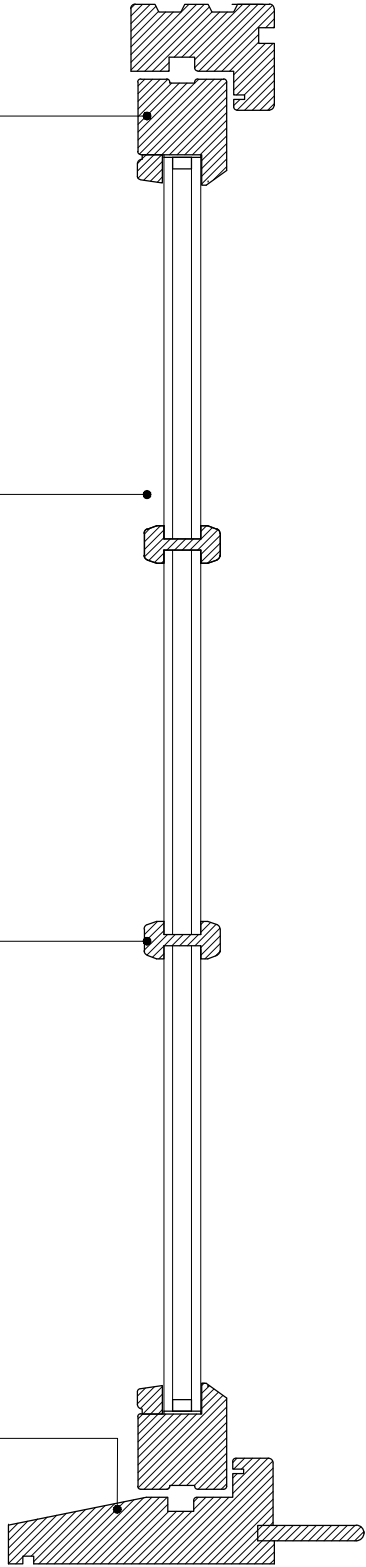

Window Section - scale 1:5

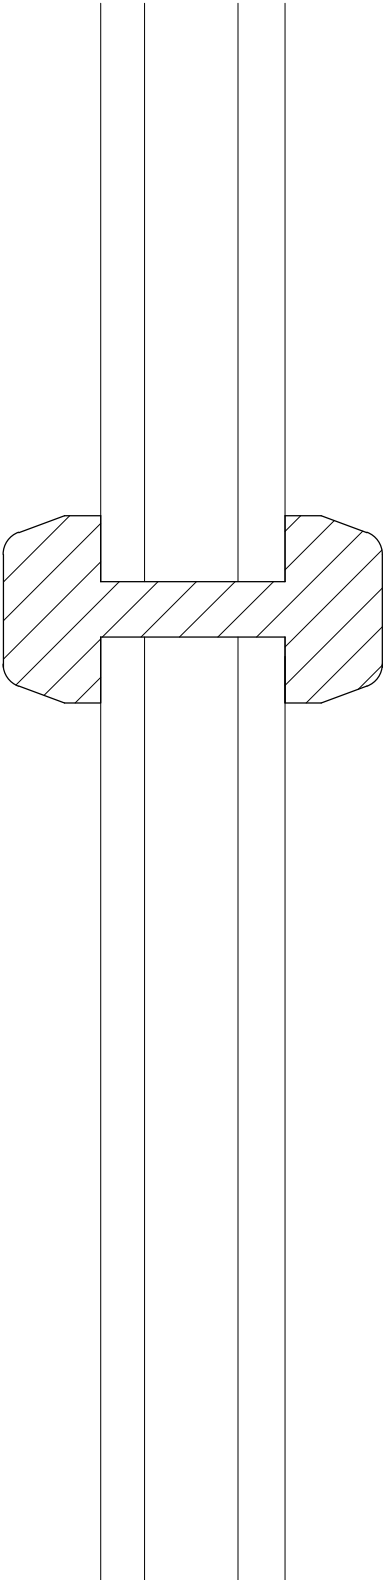

Glazing Bar - scale 1:1

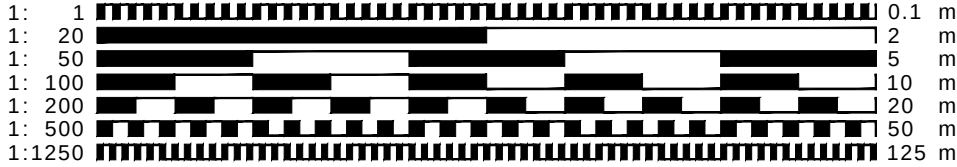

- CLIENT MUST SEEK SEPARATE SPECIALIST ADVICE ON PARTY WALL MATTERS IN SUFFICIENT TIME TO SERVE ALL NOTICES IF REQUIRED
- ALL STRUCTURAL ELEMENTS ARE INDICATIVE ONLY AND SUBJECT TO FULL STRUCTURAL DESIGN BY STRUCTURAL ENGINEER - ALL DESIGN IS SUBJECT TO STRUCTURAL DESIGN TO BE PROVIDED BY OTHERS
- THIS DRAWING IS FOR FEASIBILITY PURPOSES ONLY AND SUBJECT TO ALL OTHER RELEVANT STATUTORY APPROVALS



FOR APPROVAL

This drawing is protected under © copy right



CONTRACT		
Proposed Development Work : 19 Market Place, 33 Sun Street, Hitchin, Hertfordshire		
DRAWING TITLE		
Window and Materials Details		
SCALE	varies@A3	DRAWING NUMBER
DATE	May 2022	PO5
DRAWN	JEI	
JOB NUMBER	RSD-22-24	CHECKED BY
redshed design 45 Hoo Road Meppershall Bedfordshire sg17 5lp		
telephone: 01462 817075,07884008970 fax: 01462 807175 e-mail: james/karen@redsheddesign.co.uk www.redsheddesign.co.uk		