




Type 1 1200 x 1060 ht
N.W. 2 no

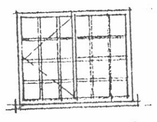


2/ 1300 x 1050 ht.
S.W. grd. 1 no

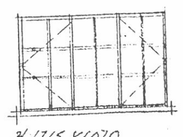


3/ 1715 x 1070
S.W. grd. 1 no.

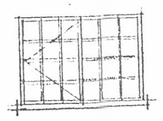

4/ 1420 x 1030
S.W. grd. 1 no

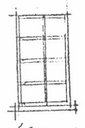


5/ 600 x 1070
S.W grd. 1 no

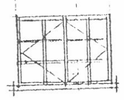

6/ 1100 x 800
S.W 1st. 2 no.
Type 10 as above
but 1300 x 1100
N.E. 1st floor. 1 no.

Type 11 - new 1 no opening only
600 x 1050
S.E. 1st floor 1 no.

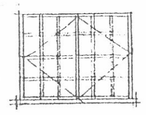


7/ 1300 x 1050
S. 1st 1 no.



Type 8 600 x 800
N.E. ground 2 no.
S.E. grd. 1 no
Type 12 but double
1300 x 800
N.E 1st floor 2 no.




Type 7 900 x 1100
N.E grd. 1 no.

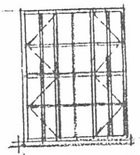


Type 13 - 1200 x 1500
N.E. Grd. 1 no.

0 1 2m
SCALE 1:50
WINDOW DETAILS

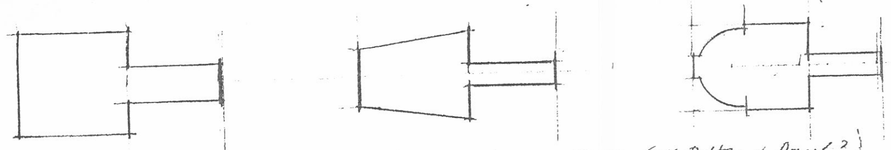


3 no. existing types of glazing bars to present elevations (all Bolton & Paul.)

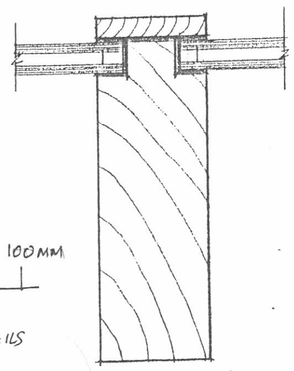


0 50 100MM
SCALE 1/2
CONSERVATORY DETAILS

RAFTERS AT
600mm CTS

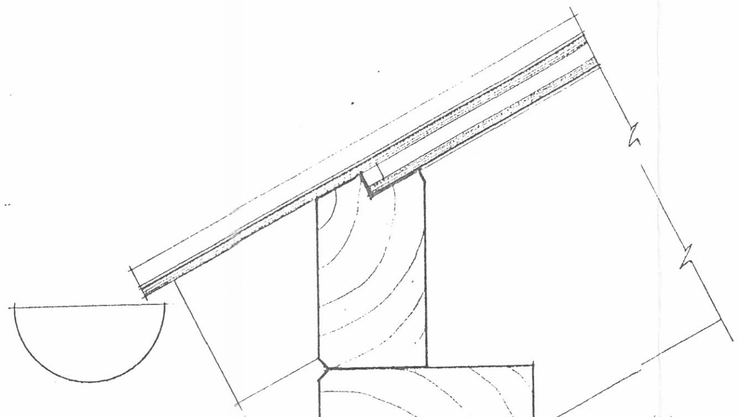


EAVES DETAIL

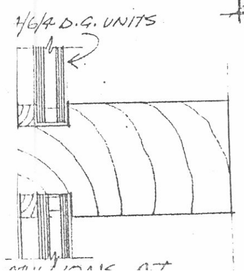

CONSERVATORY DETAILS
1/2 FULL SIZE

N.H.D.C
21 MAY 2012

* All items to be checked on site
Allow for each opening light.
s/steel storm proof friction hinges 2 no.
1 no antique black iron stay, latch
& plate & 1 no security bolt & stay.
Types to be agreed with Architect.

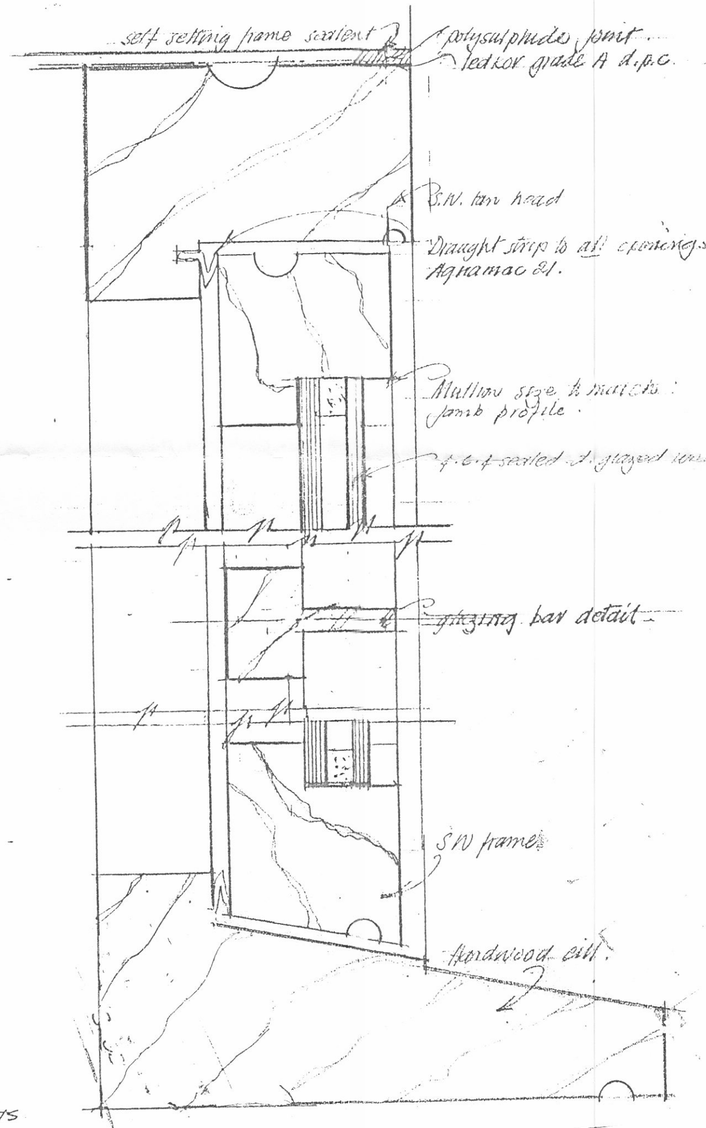

half size typical section.

JOHN GLANFIELD & PARTNERS ARCHITECTS
41 HOLYWELL HILL
ST. ALBANS, HERTS AL1 1HD
TEL. NO. (01727) 865071

Job
Granny Flats
Keg Green
Aug 89

Drawing Title
Window Details

Date

Scale
Part size 1:50 & 1:2 as indicated

Drawing No.
C/427/01/1B

Revisions
B 1/10/89 CONSERVATORY DETAILS ADDED

1181