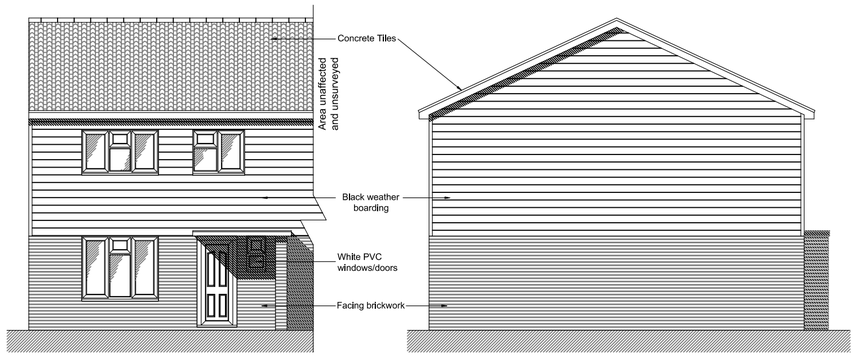

1:100 Existing Front Elevation

1:100 Existing Flank Elevation

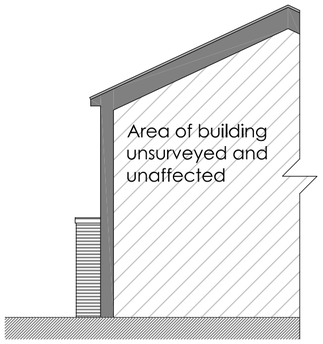

1:100 Existing Flank Elevation
(view from No 12 Royston Rd)

1:100 Existing Elevations

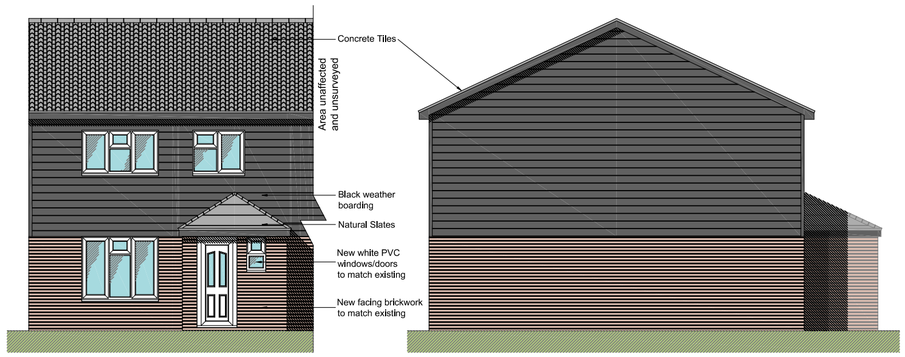

1:100 Proposed Front Elevation

1:100 Proposed Flank Elevation

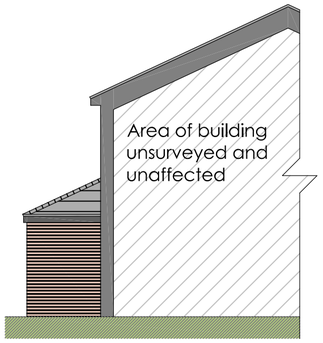

1:100 Proposed Flank Elevation
(view from No 12 Royston Rd)

1:100 Proposed Elevations

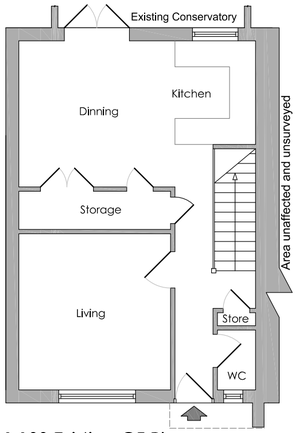

1:100 Existing GF Plan

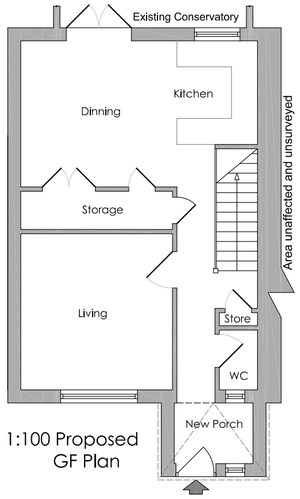

1:100 Proposed
GF Plan

1:100 Floor Plans

0 5

scale bar

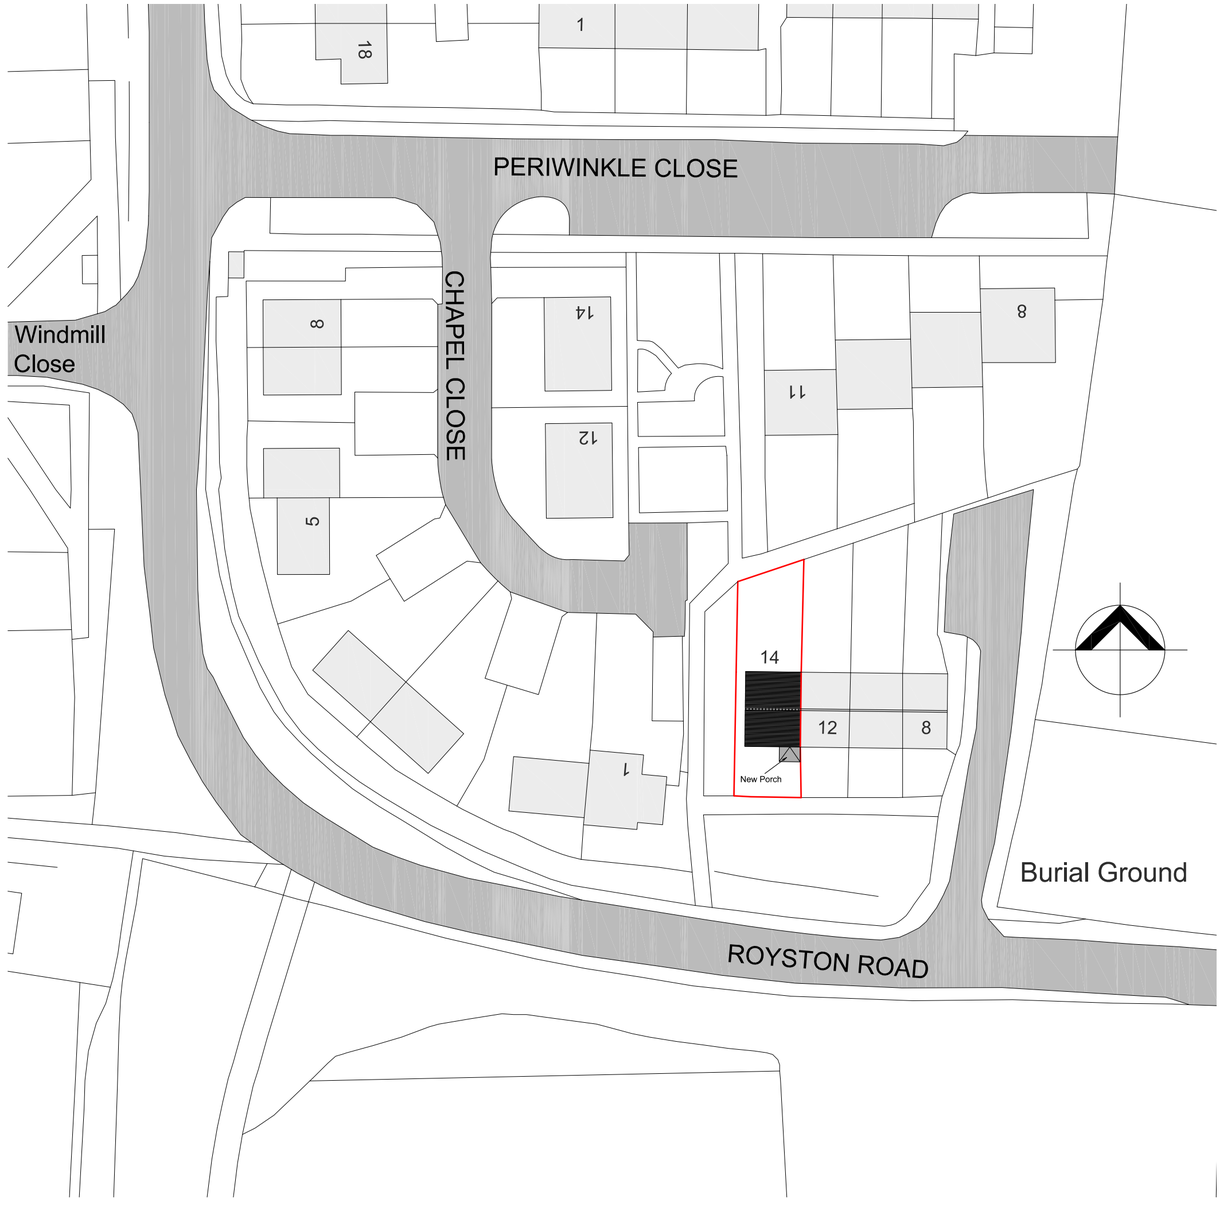

©Crown Copyright and database rights 2017 OS 100019980

1:500 Site Plan and Site Location Plan

0 10 20 50 100

scale bar

Existing building / Proposed Front Porch
14 Royston Rd, Barkway, Nr Royston, Herts, SG8 8BT

Mr Les Leverton		
Project Name: Front Porch to 14 Royston Rd		
Drawing Title: Existing/ Proposed plans and elevations		
Scale: 1: 100 1: 500 @A2	Date Drawn: 25-11-2017	DRG No: 1A
Dimensions are in millimeters unless otherwise stated. Do not scale from this drawing. If in doubt, ask.		
Rev A- 22-02-2018 - Elevation view from N12 Royston Rd added		