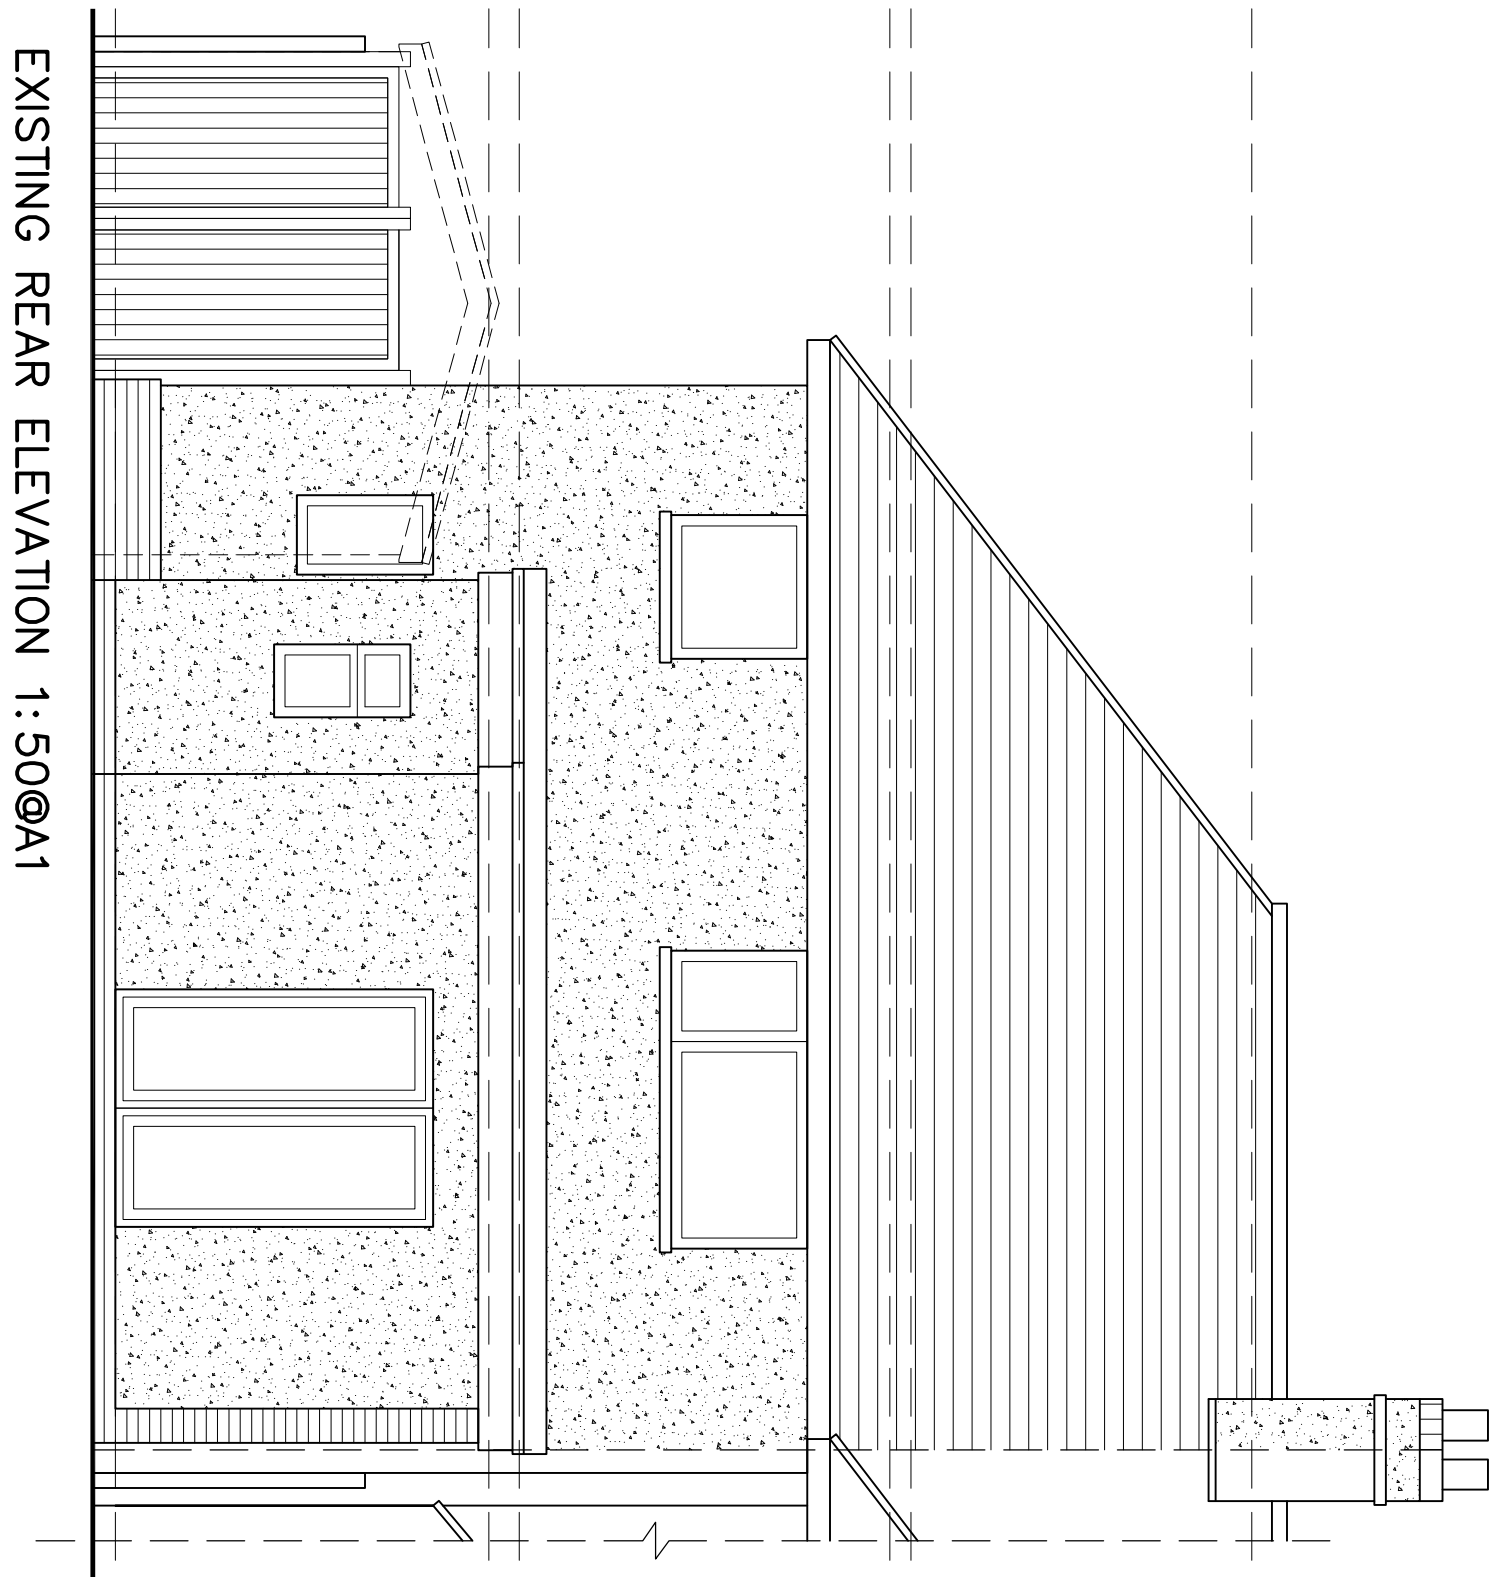
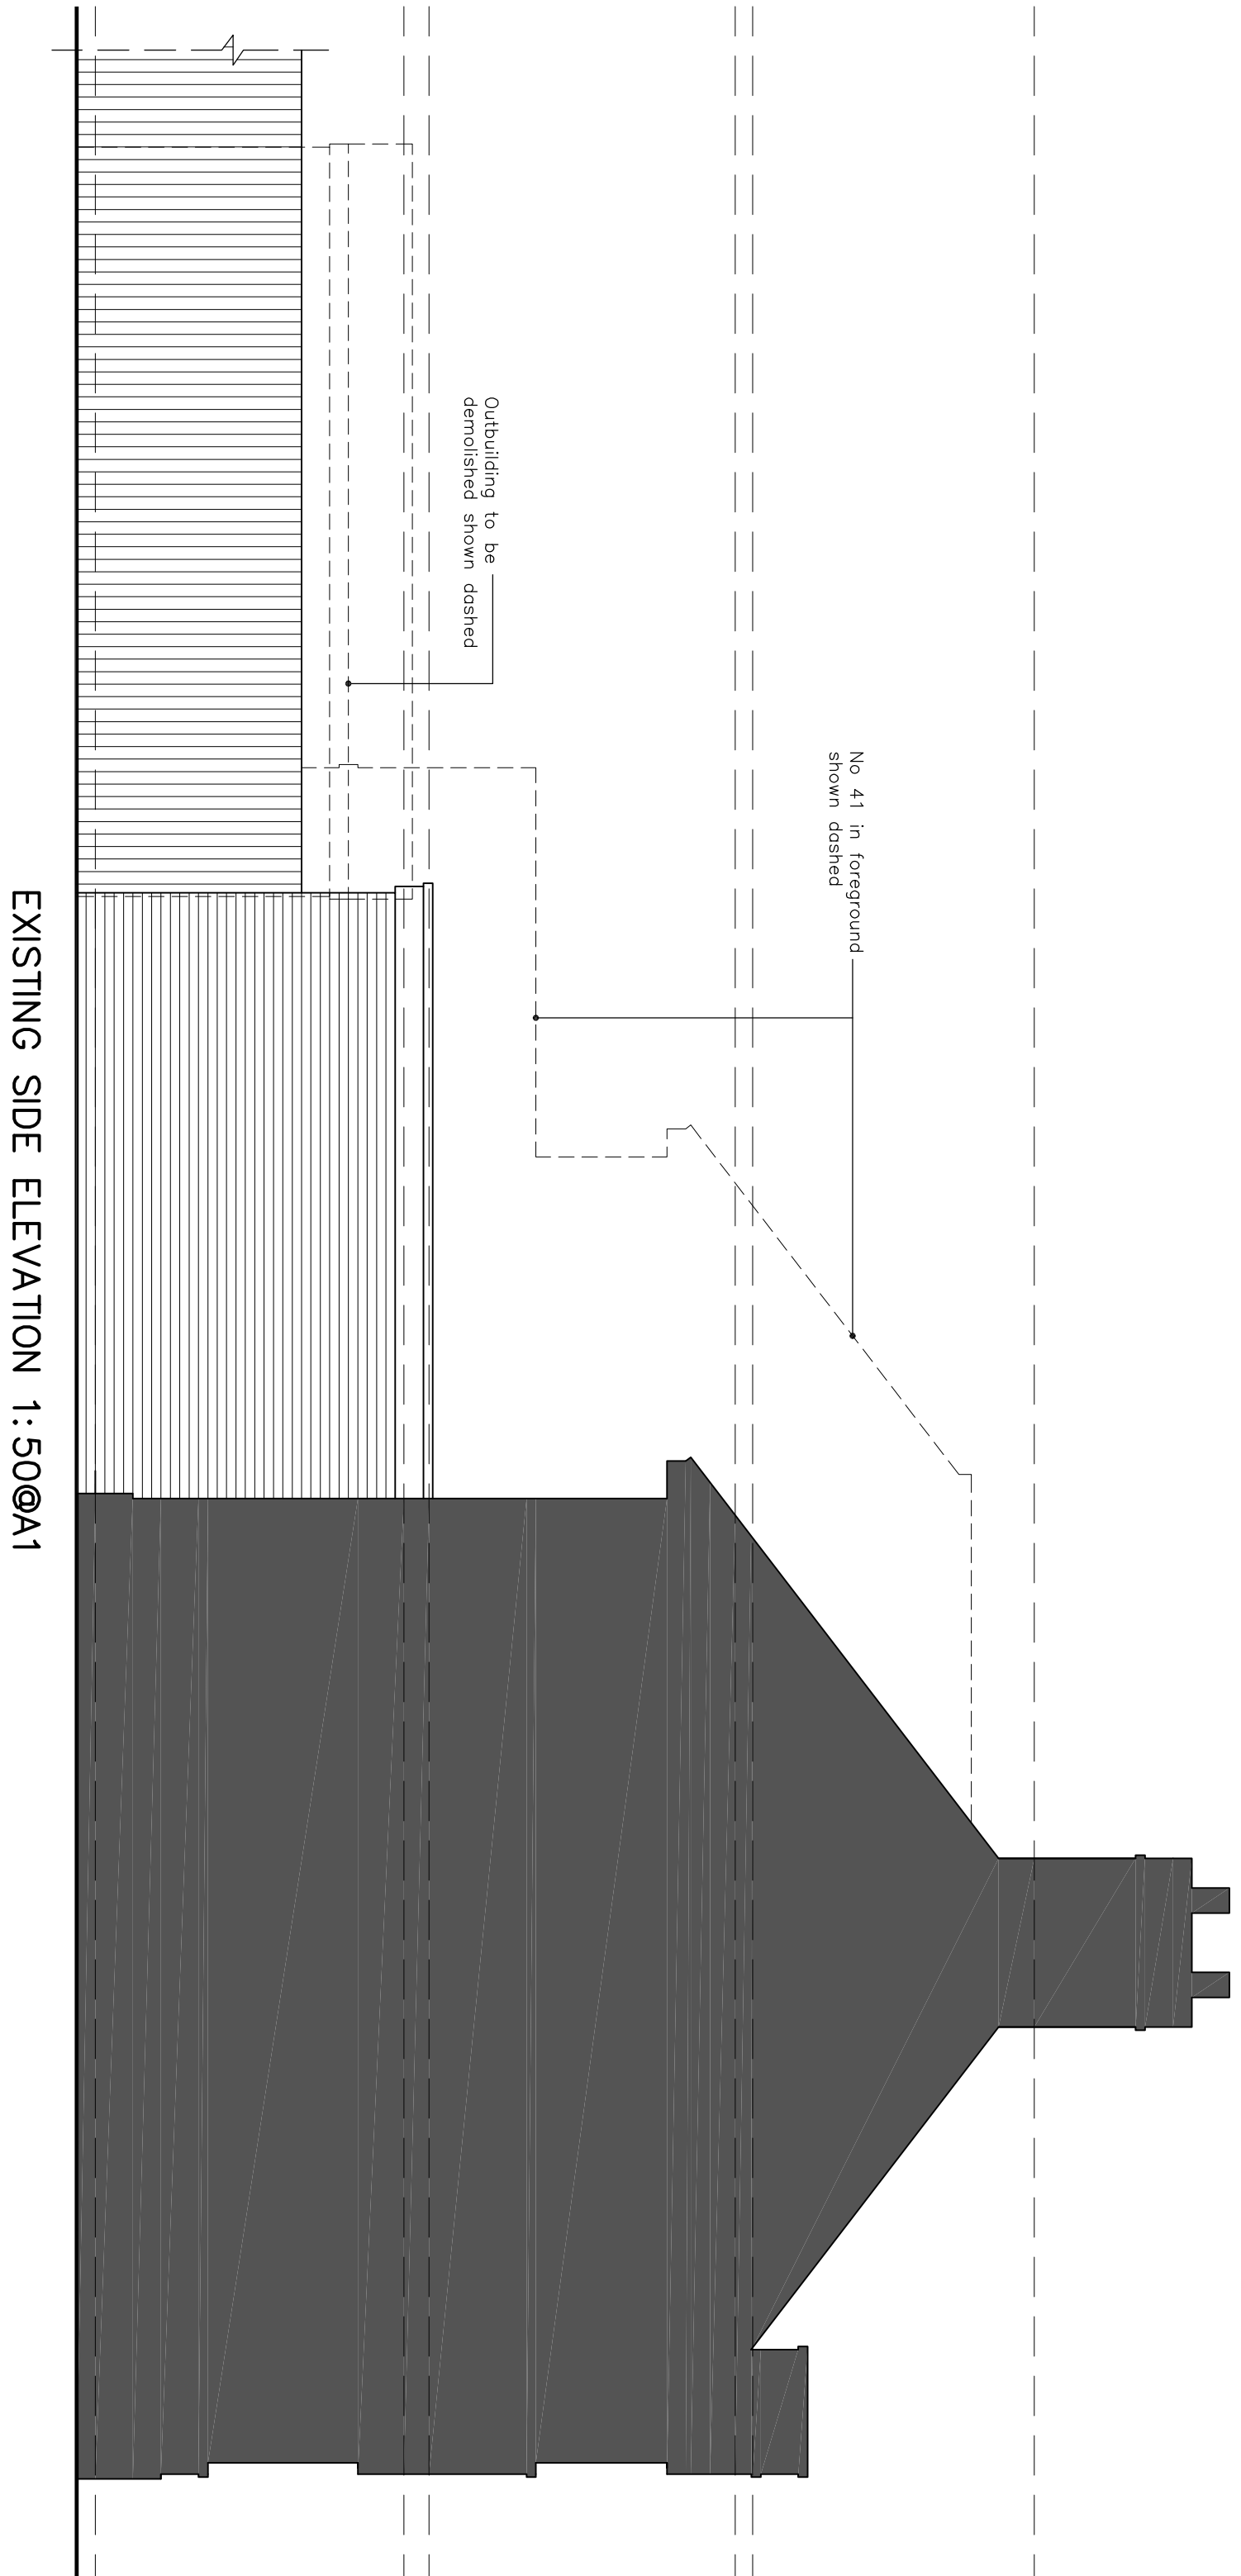
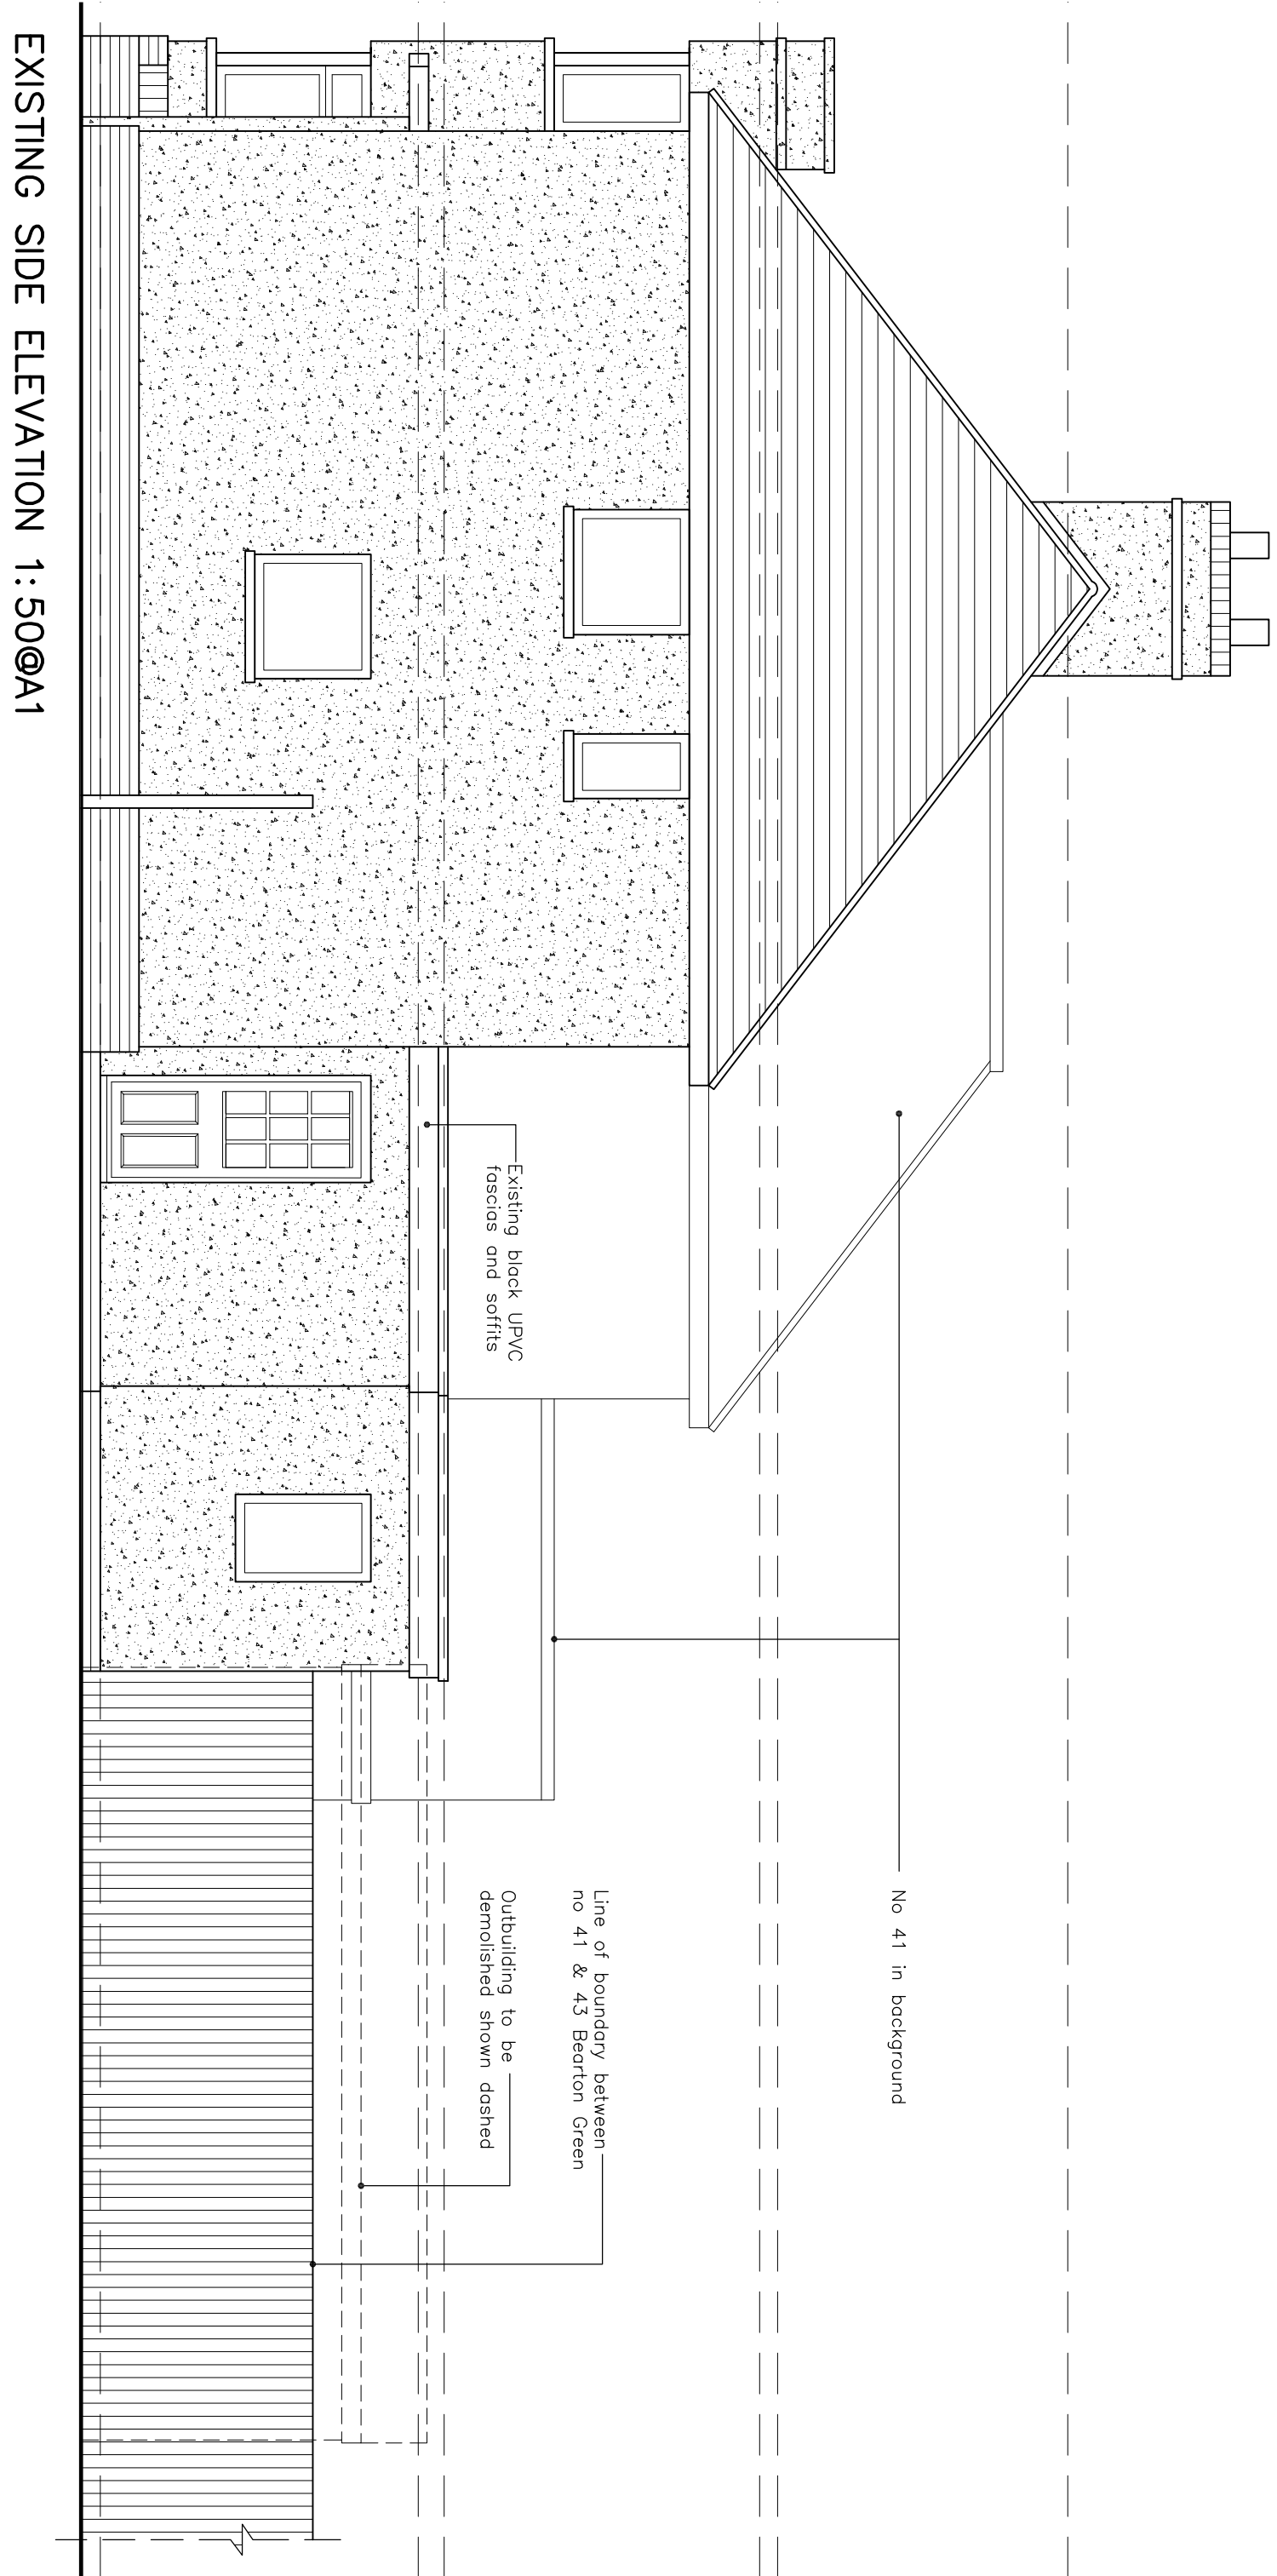
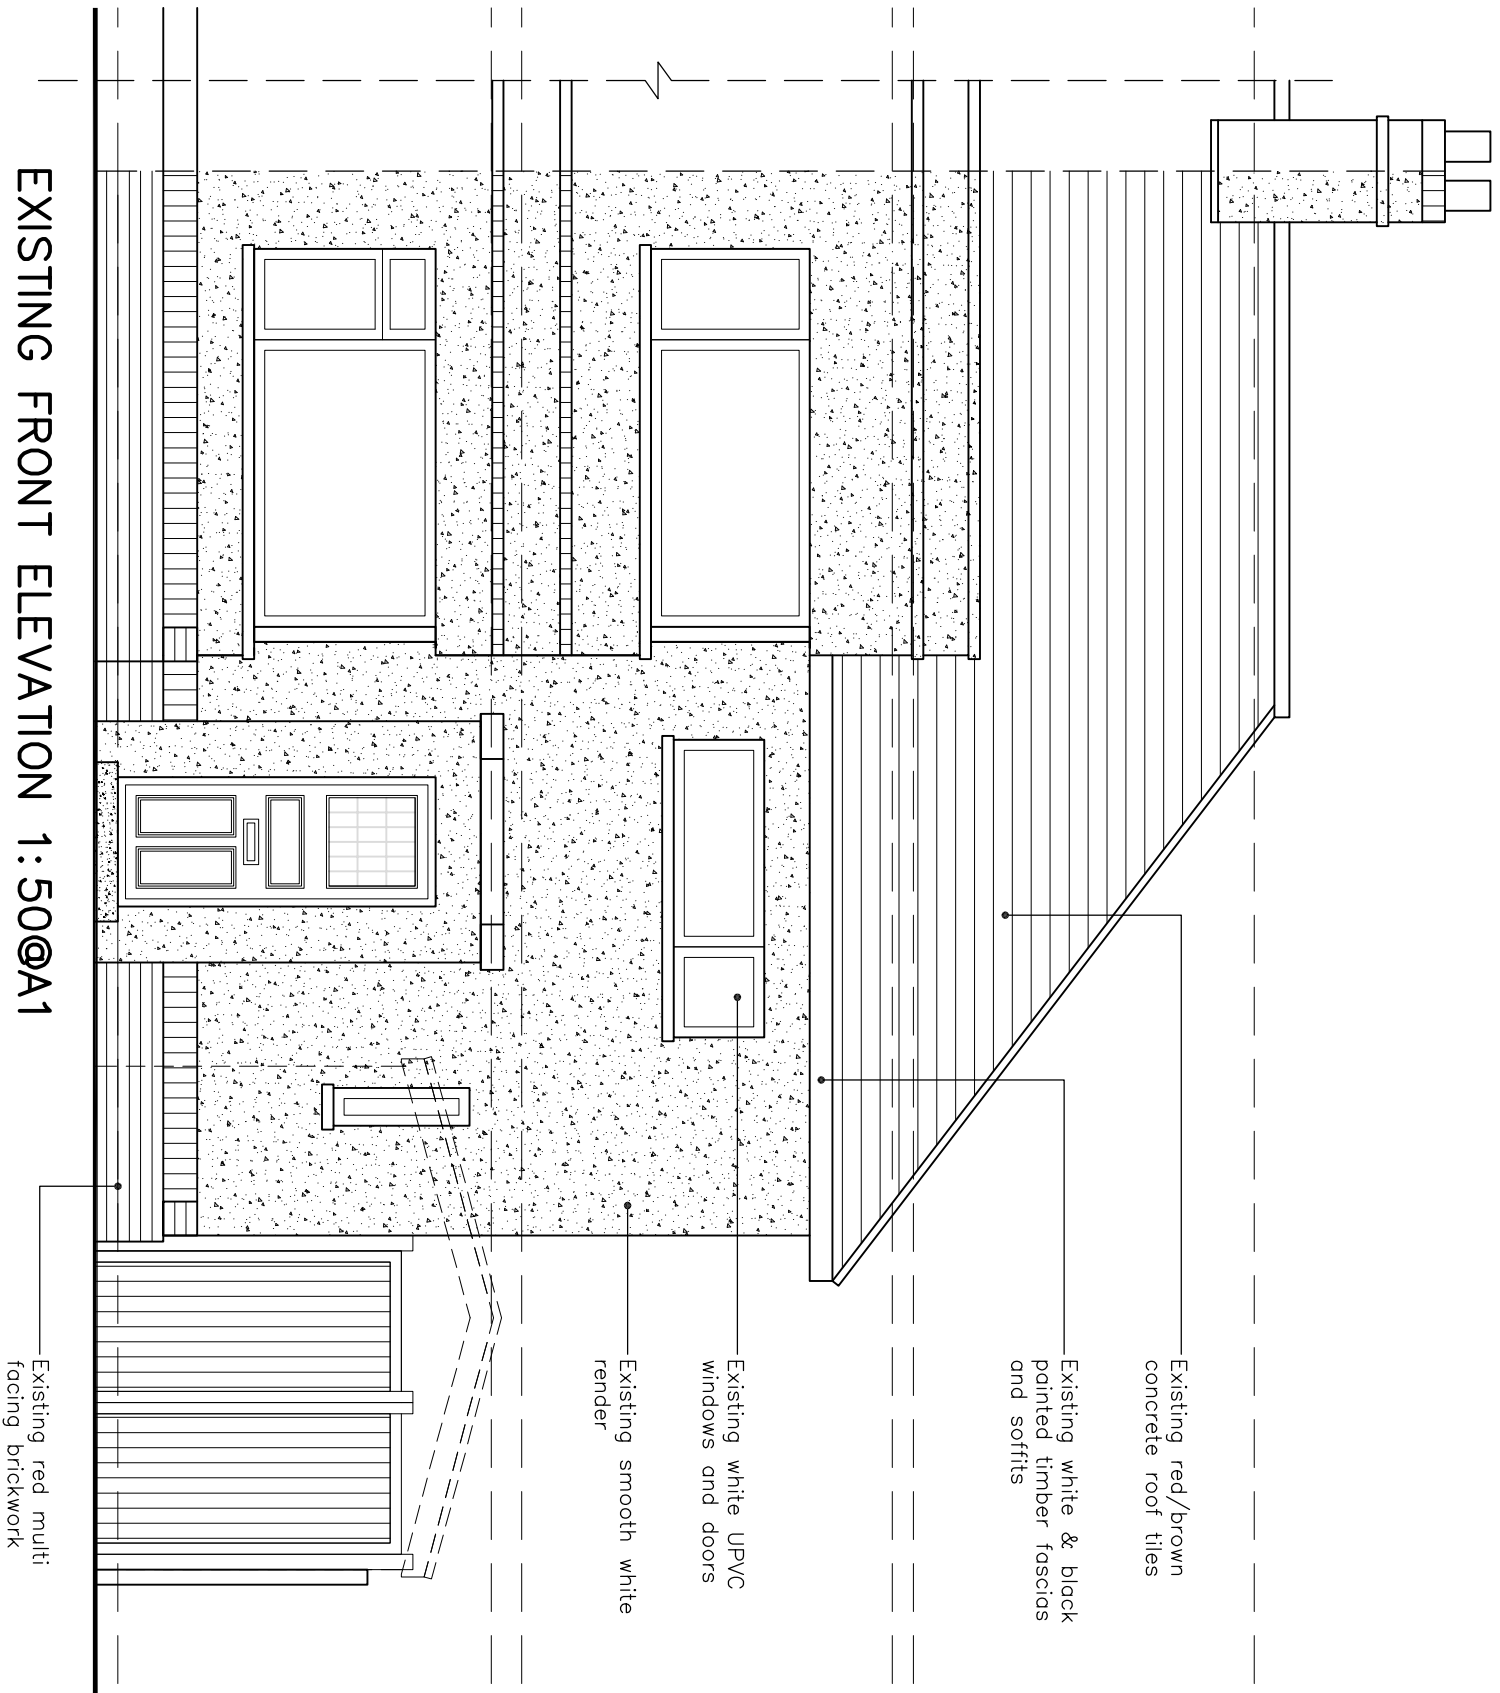


EXISTING & PROPOSED PLANS & ELEVATIONS 1:50@A1

JDB DESIGN Architectural Services E: jdbdesign@btinternet.com T: +44 (0)7675383297		Project 43 Bearton Green, Hitchin	
Title Existing Elevations		Date June 25	
Scale As shown @A1		Drawn JJB	
Drawing No. 247/25/101		Checked XXX	
		Revision	