






PROPOSED FRONT ELEVATION 1:50@A1

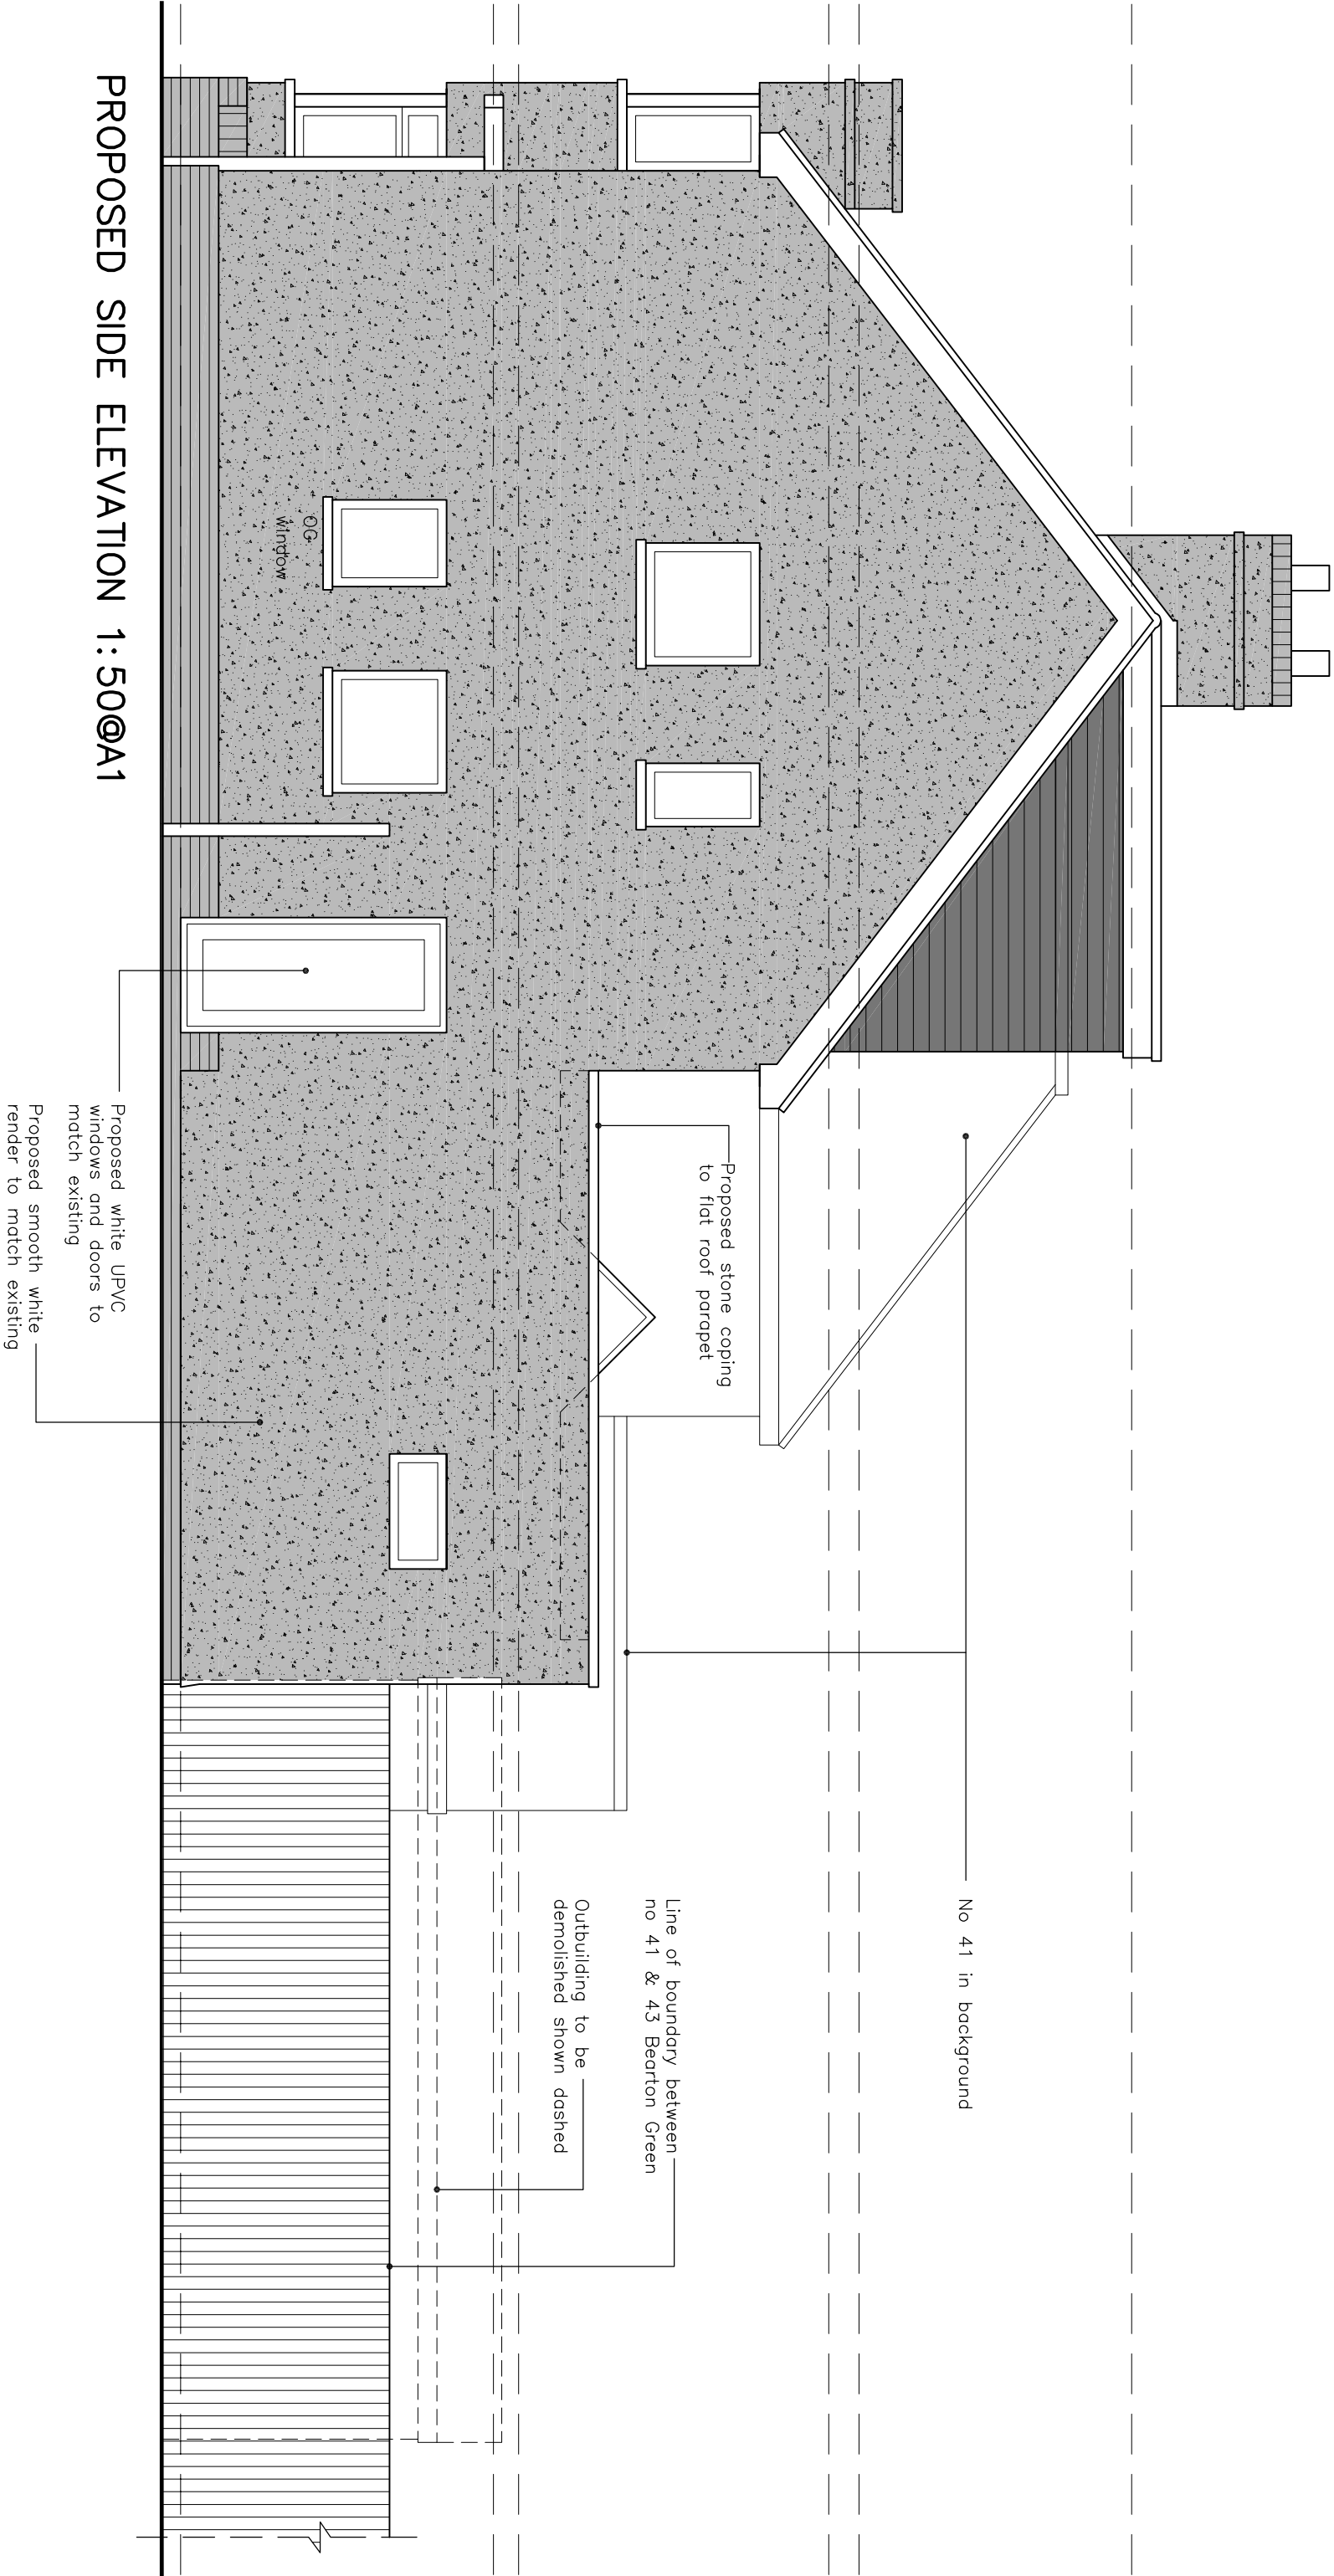

PROPOSED SIDE ELEVATION 1:50@A1

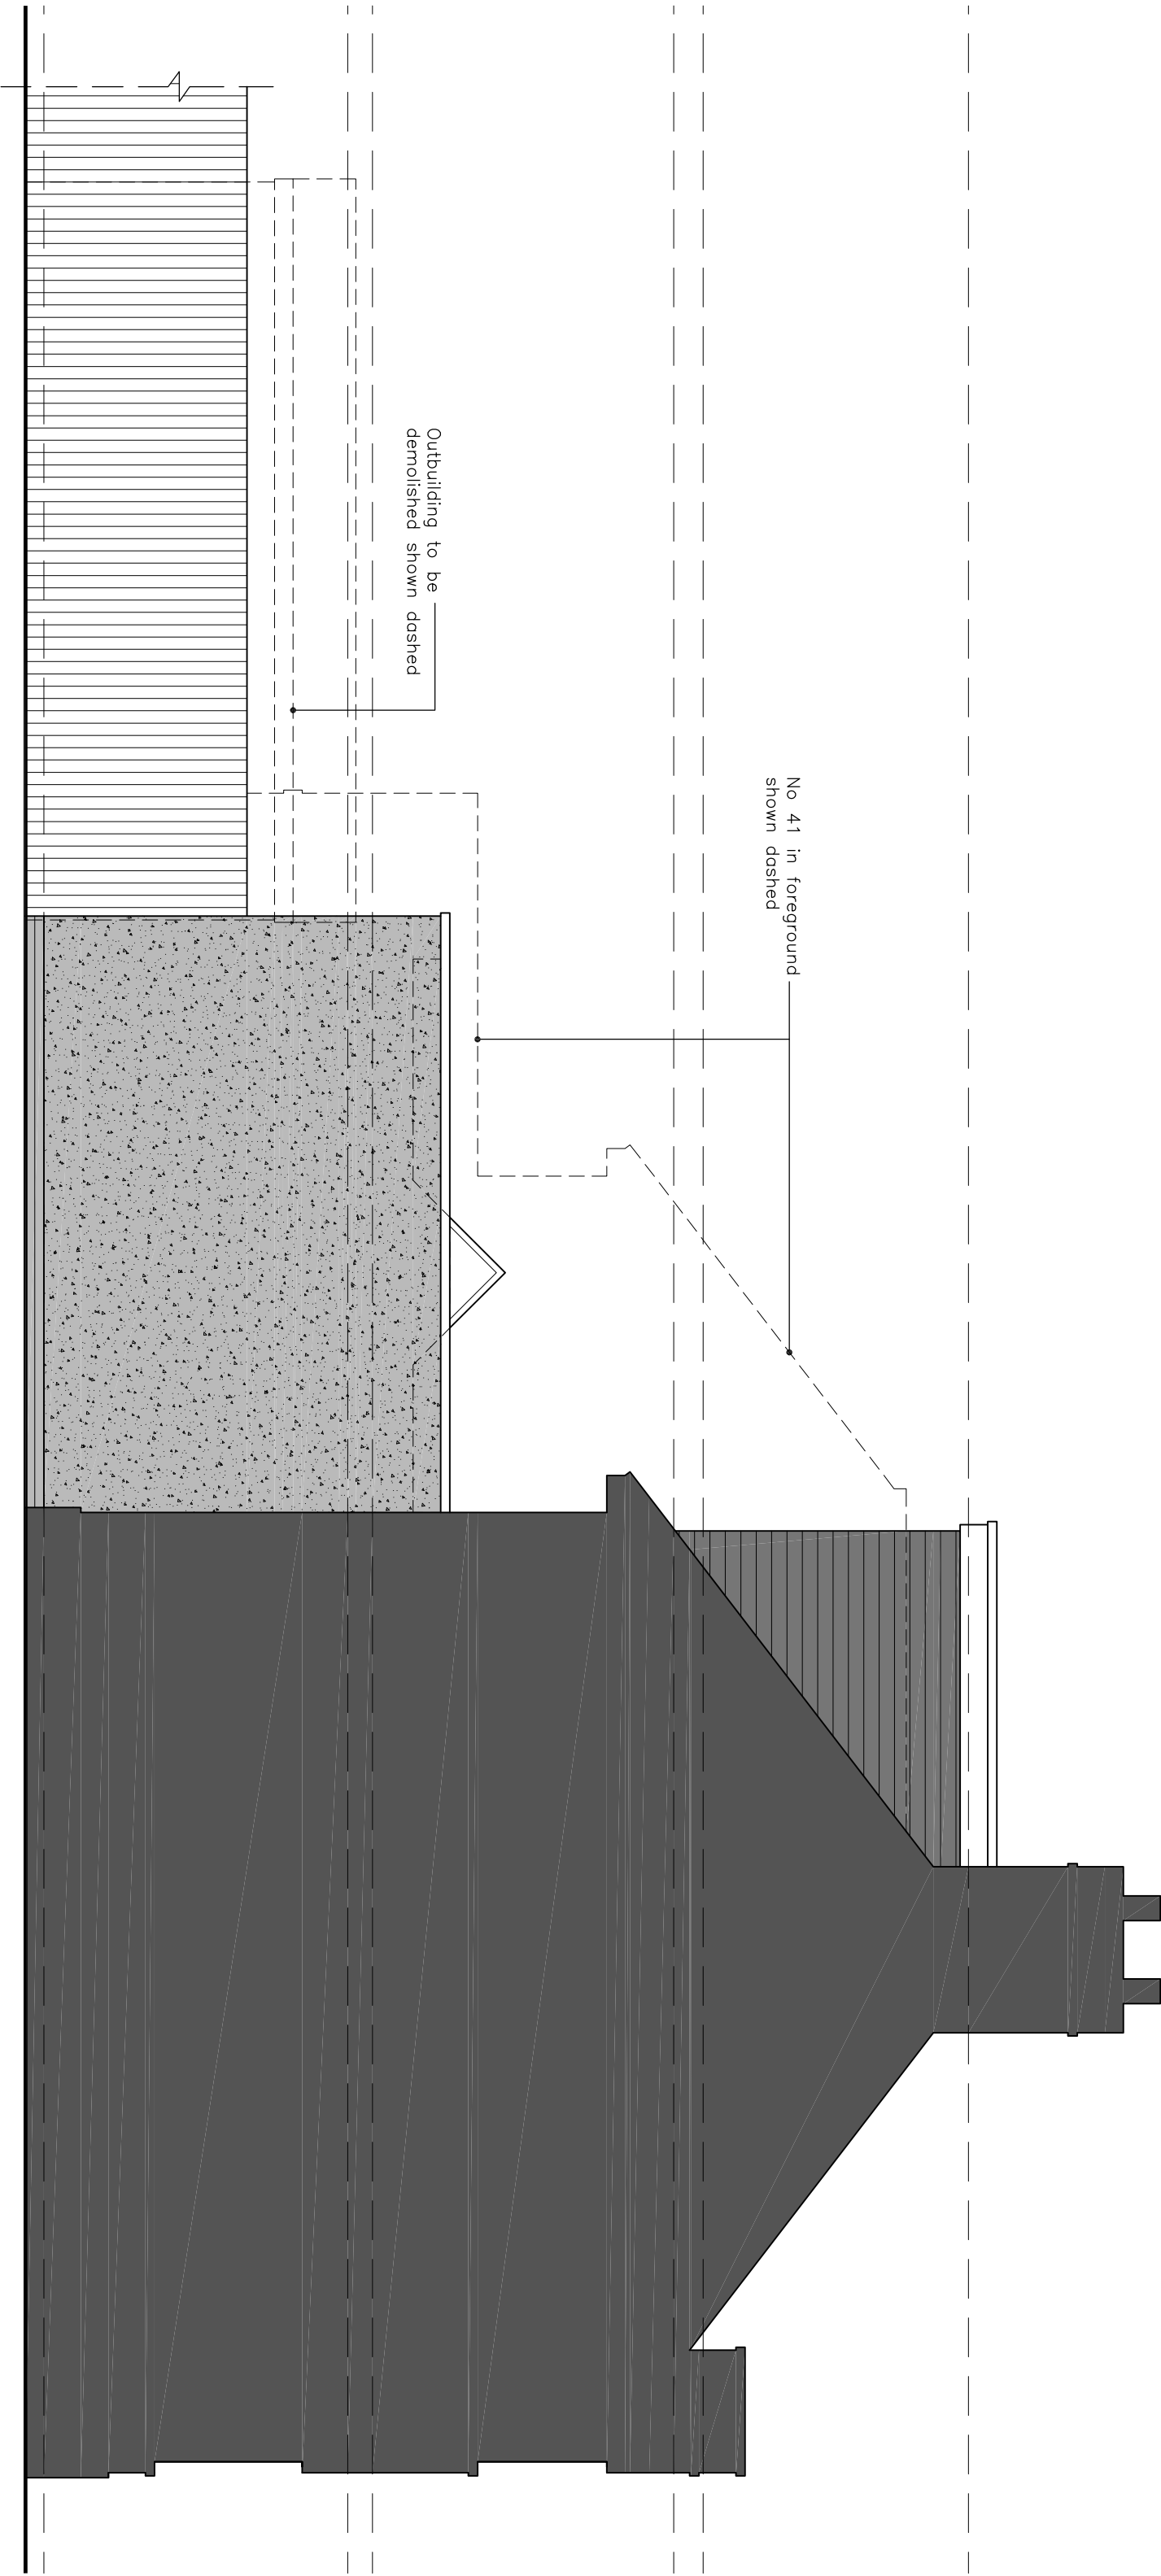

PROPOSED SIDE ELEVATION 1:50@A1

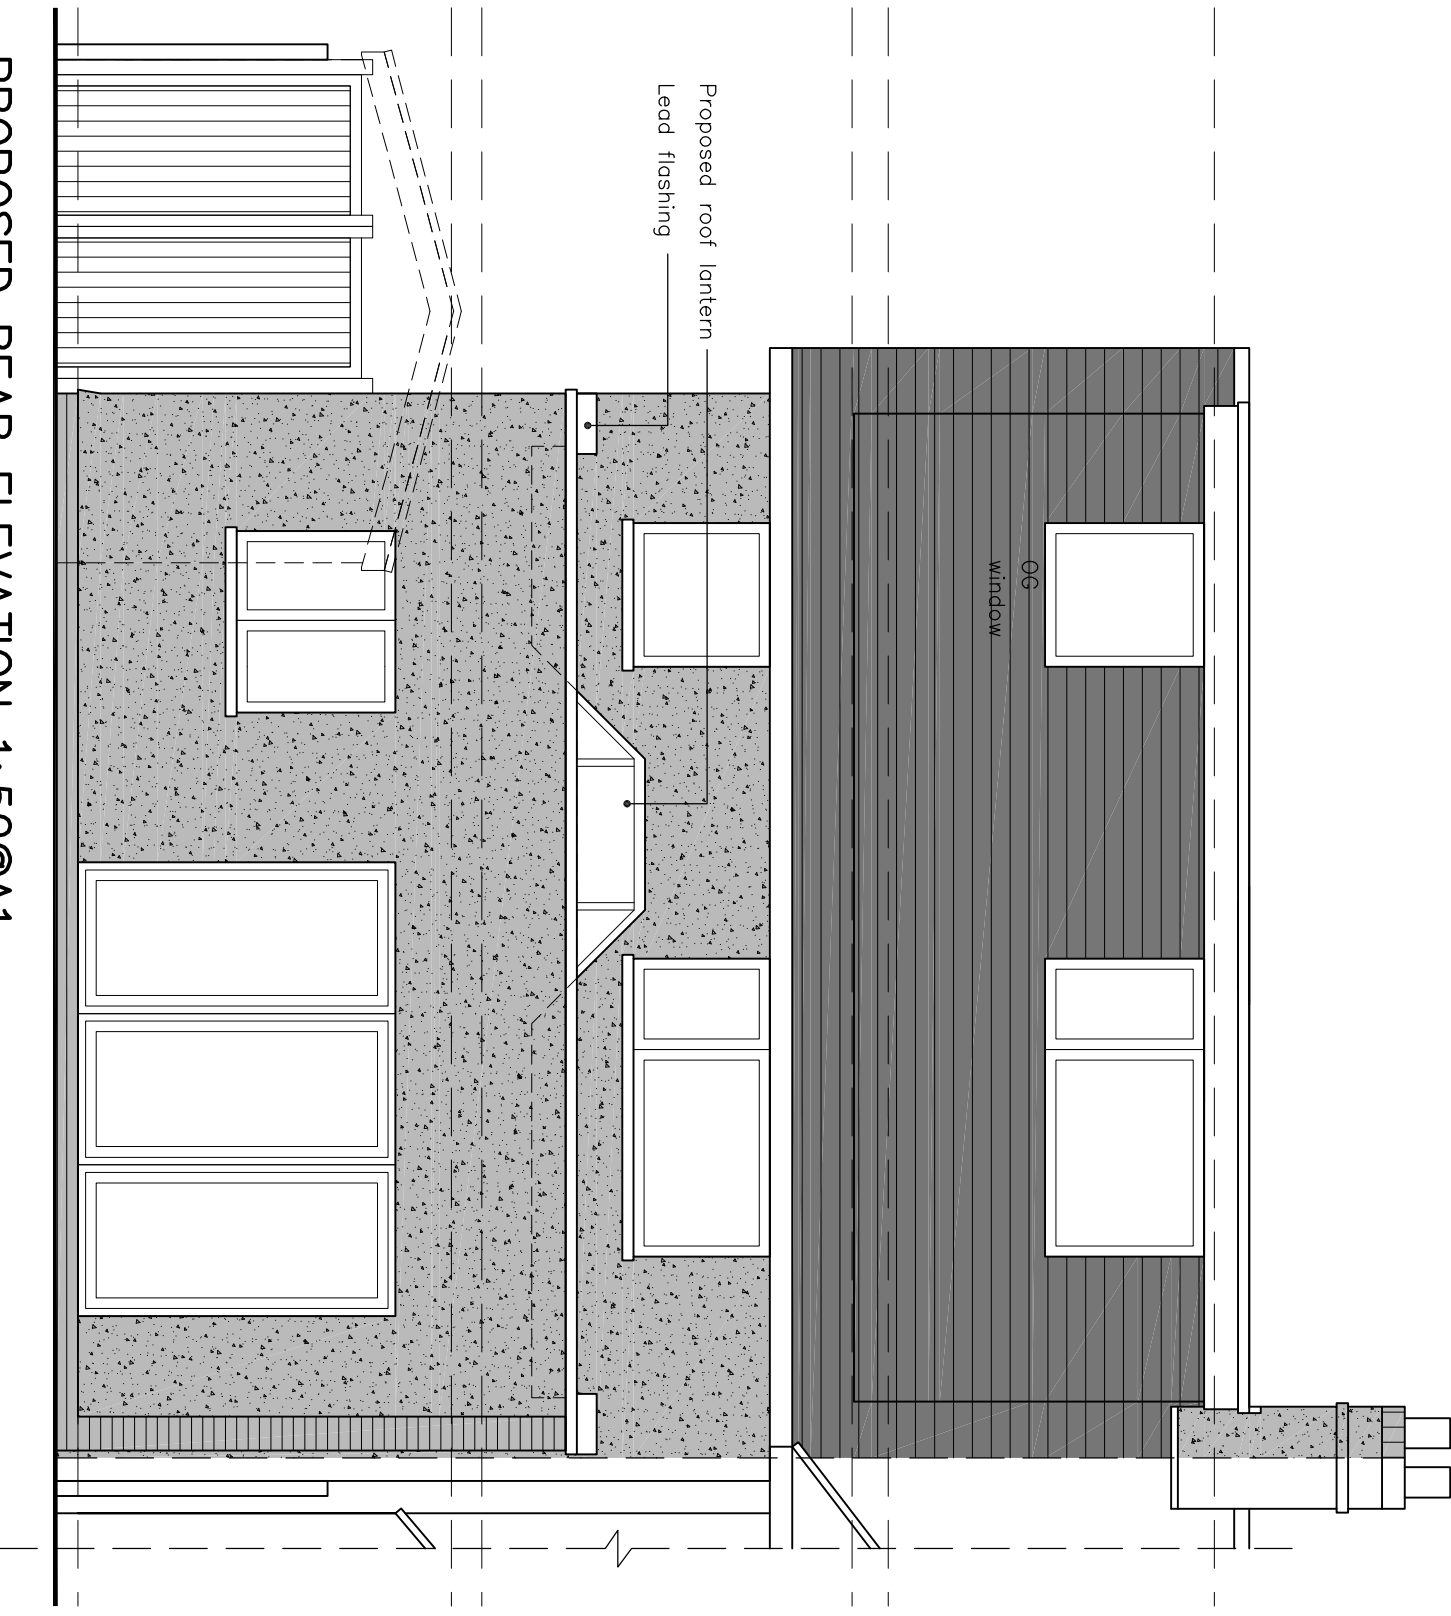

PROPOSED REAR ELEVATION 1:50@A1