

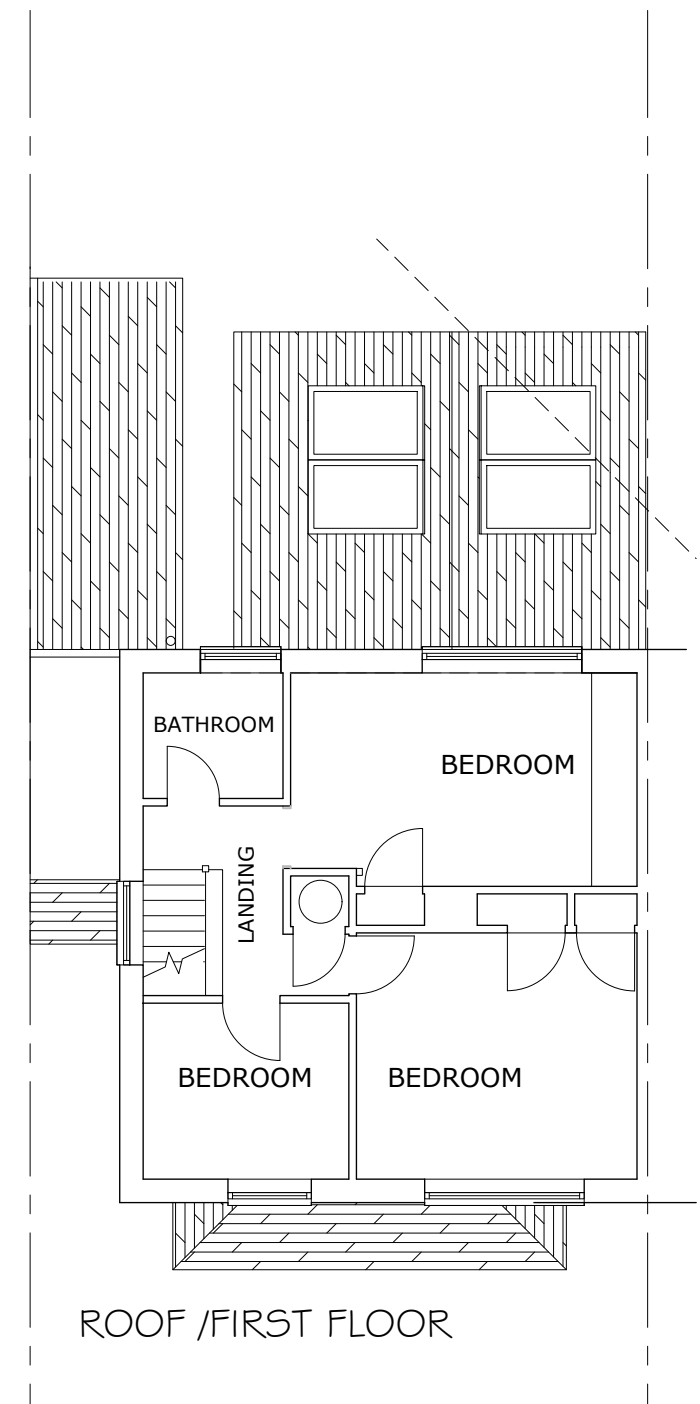
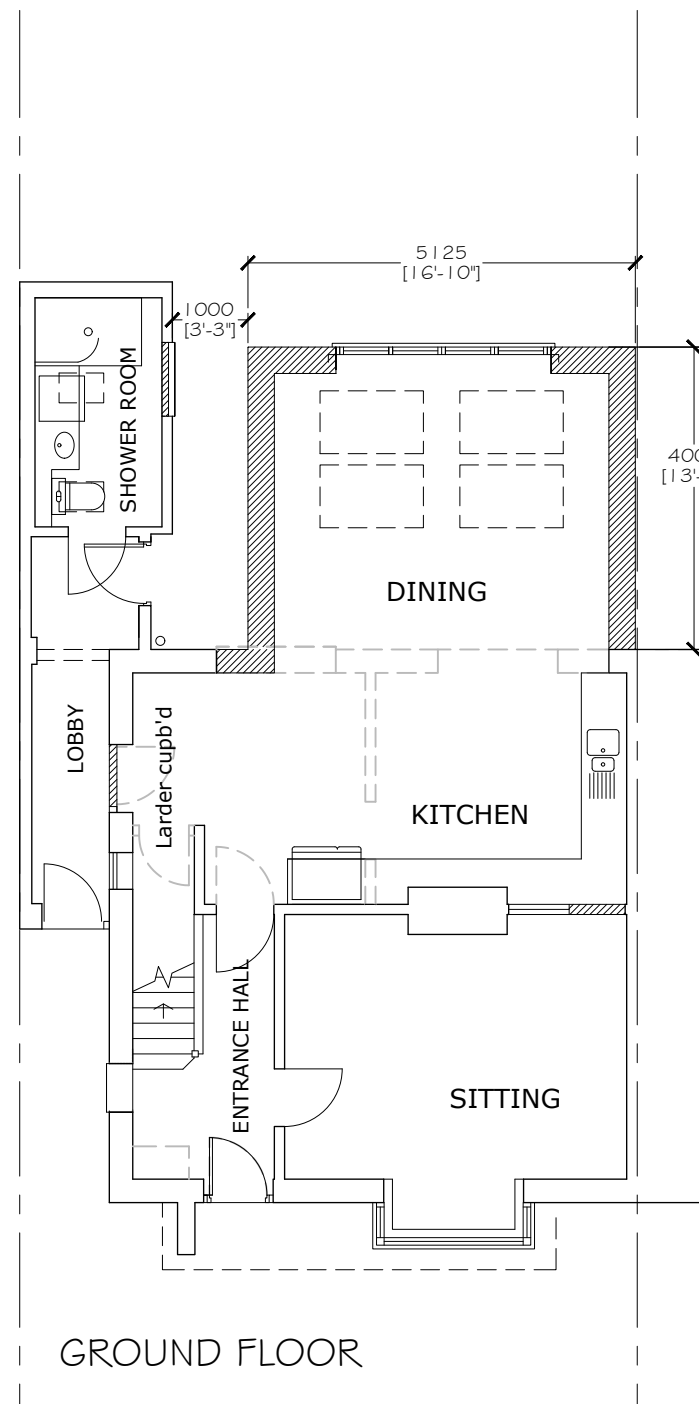
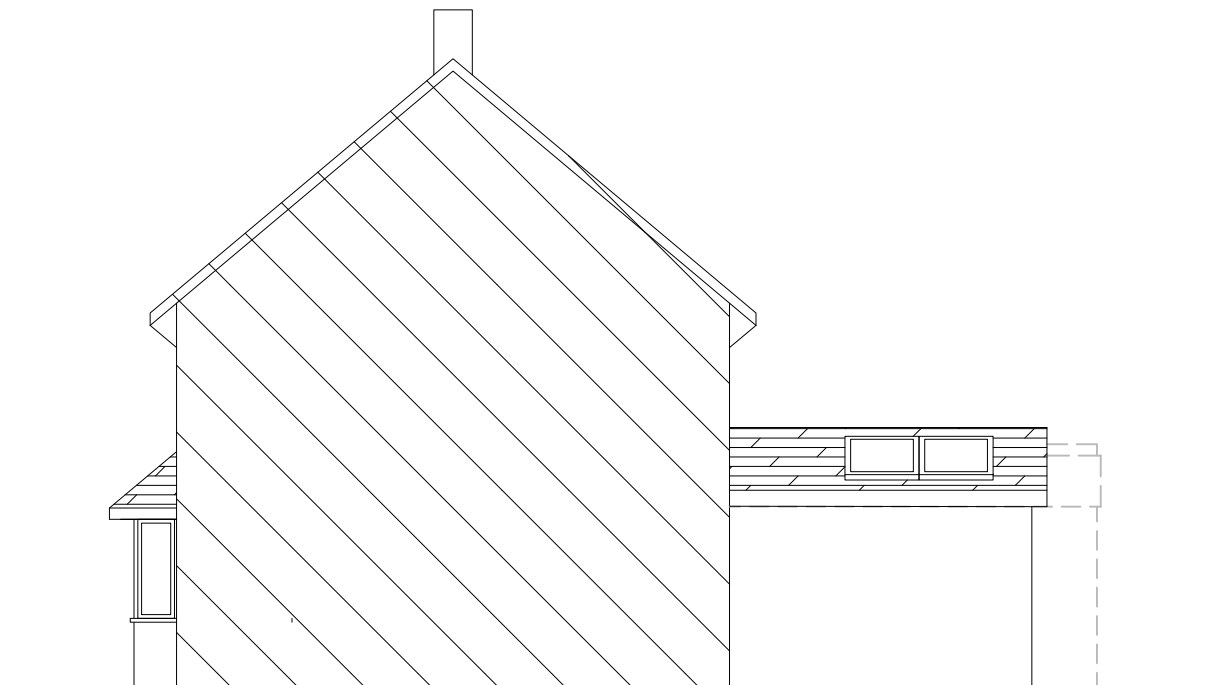


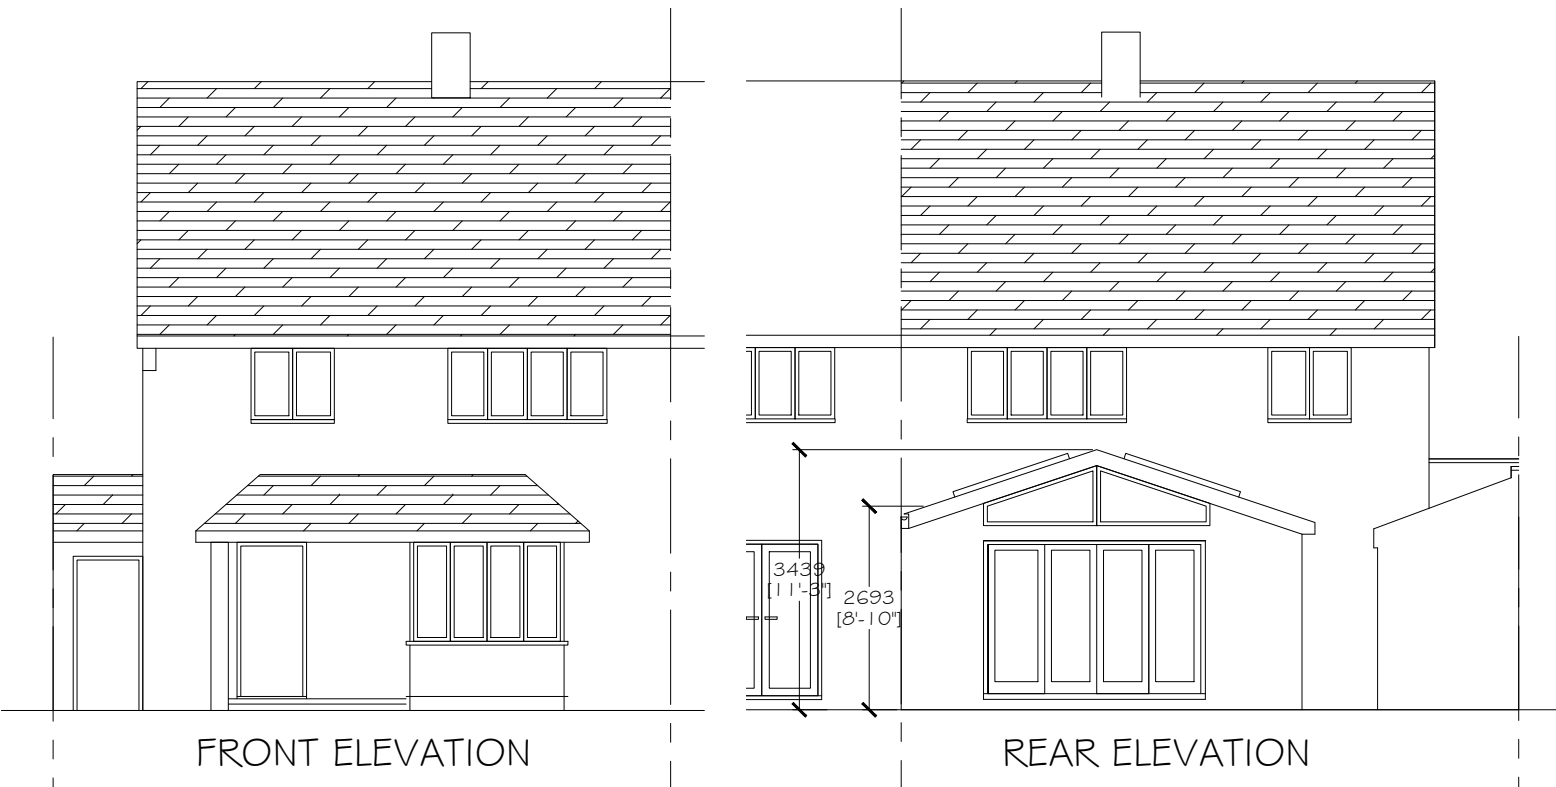

NOTE
ALL PROPOSED CONSTRUCTION MATERIALS TO MATCH EXISTING

DISCLAIMER
DIMENSIONS GIVEN ARE IN MILLIMETRES,
ALL DIMENSIONS GIVEN SHOULD BE CHECKED ON SITE PRIOR TO
PROCEEDING WITH WORKS. WHILST EVERY CARE HAS BEEN TAKEN
TO ENSURE ACCURACY, THE DESIGNER IS NOT RESPONSIBLE FOR
ERROR OR OMISSION OF INFORMATION ON THIS DRAWING. DO
NOT SCALE FROM THIS DRAWING EXCEPT FOR PLANNING
PURPOSES. ALL REPRODUCTION RIGHTS RESERVED.

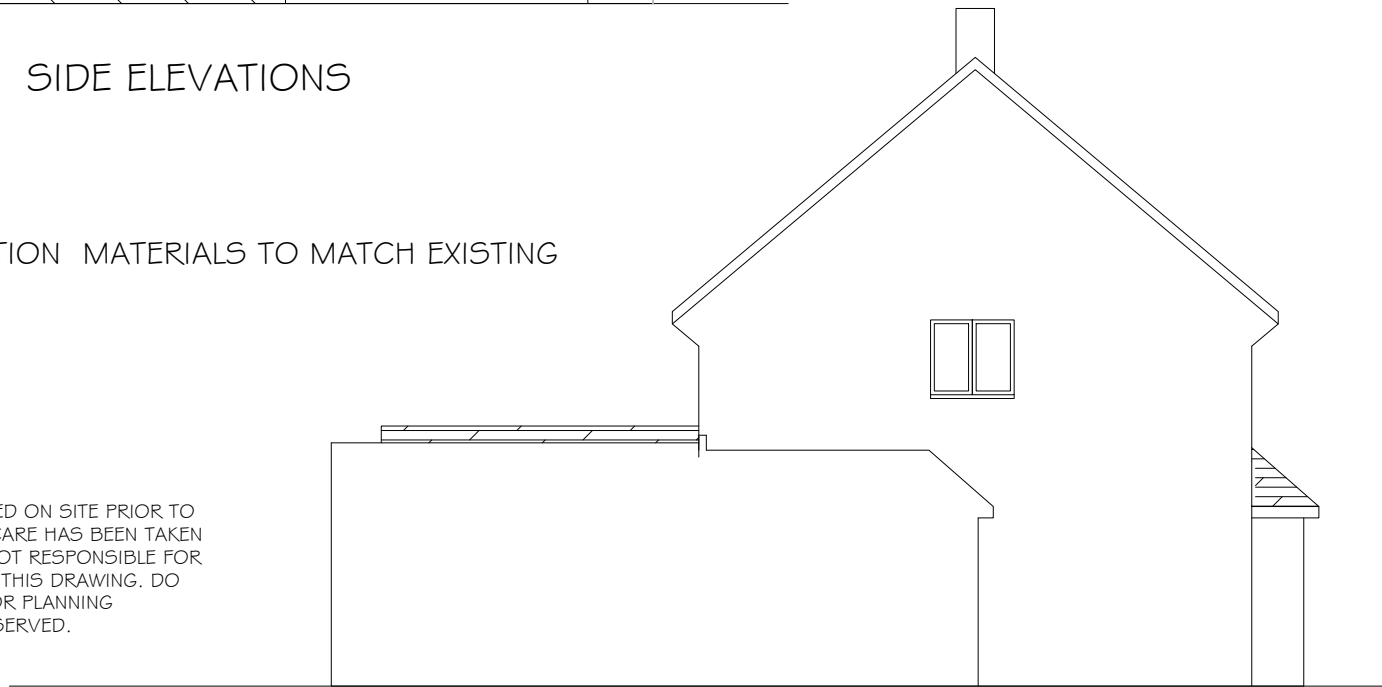

sara a rattenbury ©
architectural design consultancy
sara@sarattenbury.com mob 07812828429
TITLE
PROPOSED PN
PLANS & ELEVATIONS
ADDRESS
30 CHILVERS BANK,
BALDOCK, SG7 6HS
SCALE
1:100 @A3
DRAWING No.
CB 102-PN
UNLESS
OTHERWISE
STATED
DATE
MAR 2025
REV.
-